




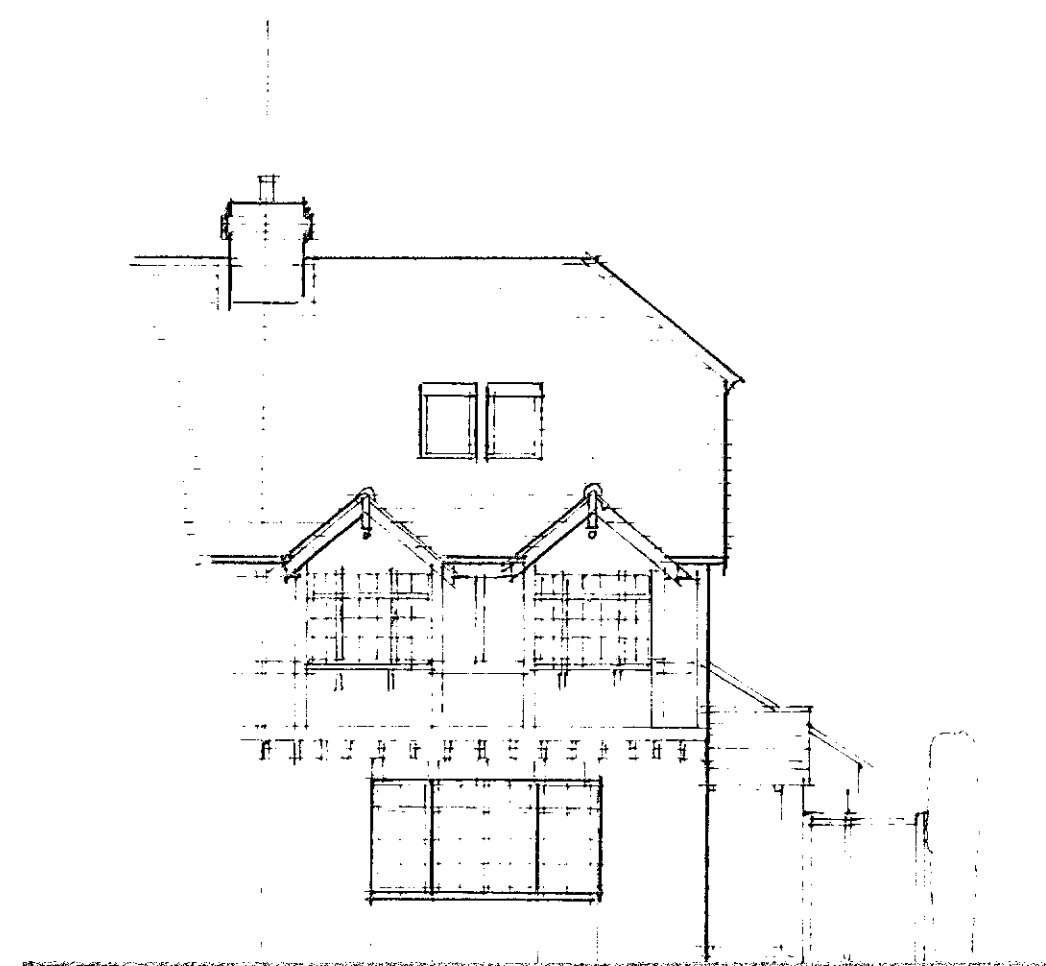


FRONT ELEVATION 1:100

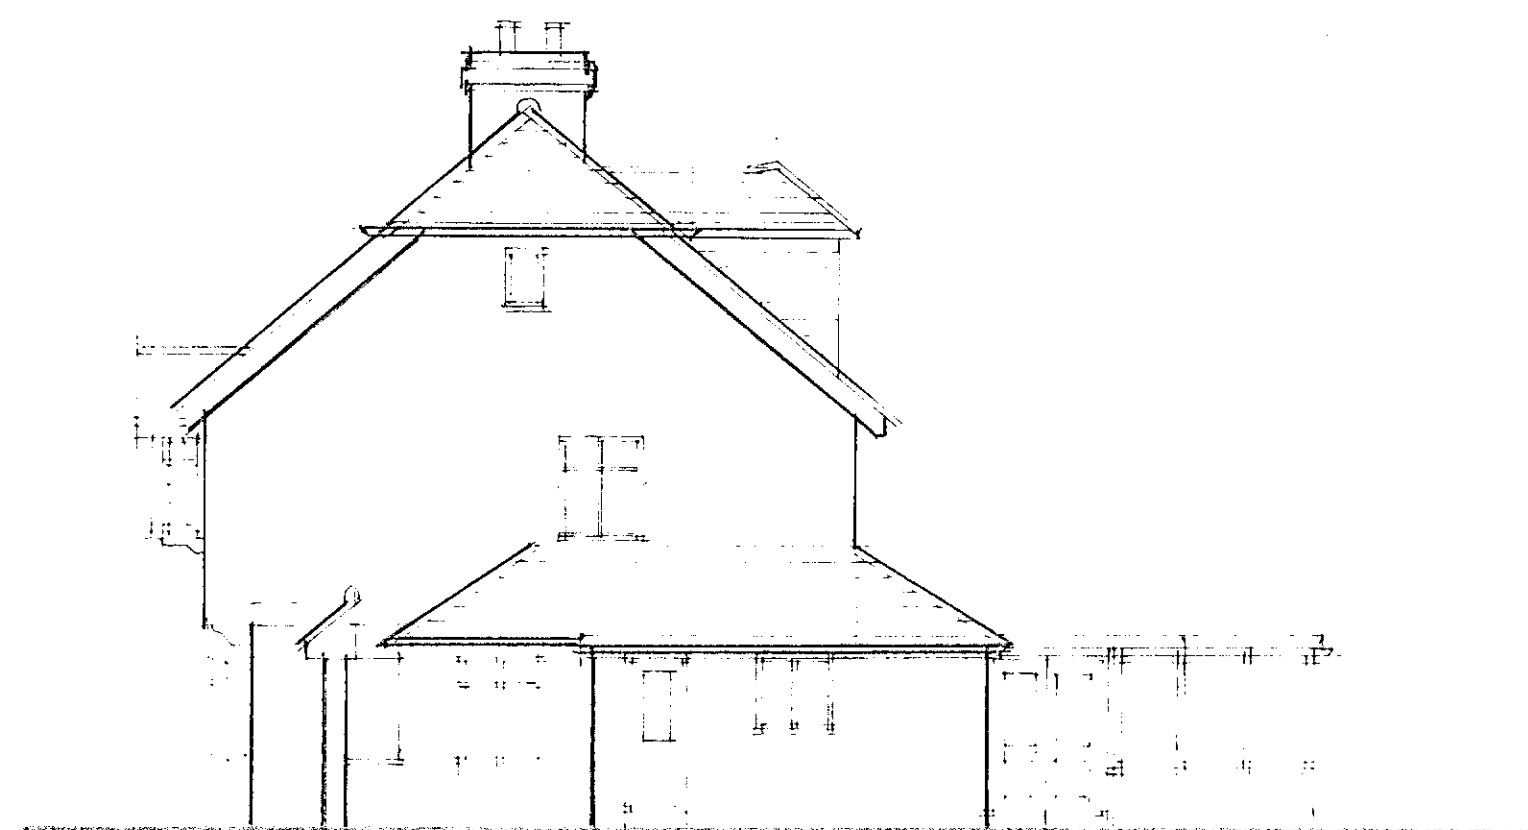


SIDE [SOUTH]

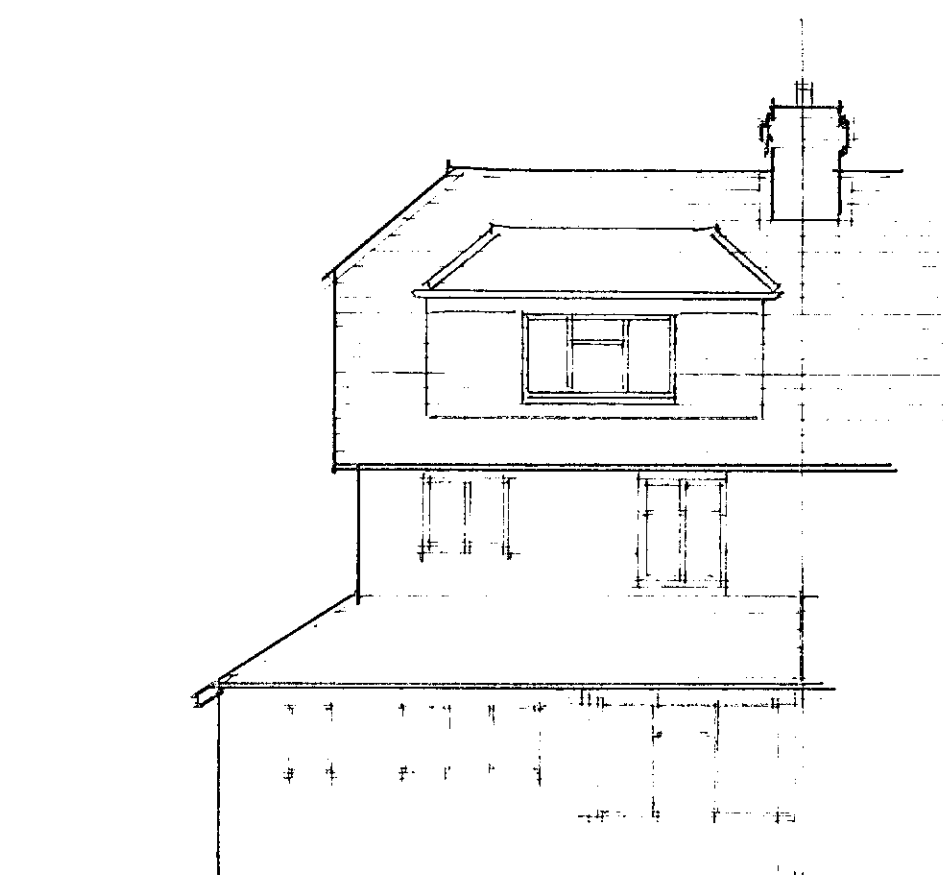


REAR [EAST]

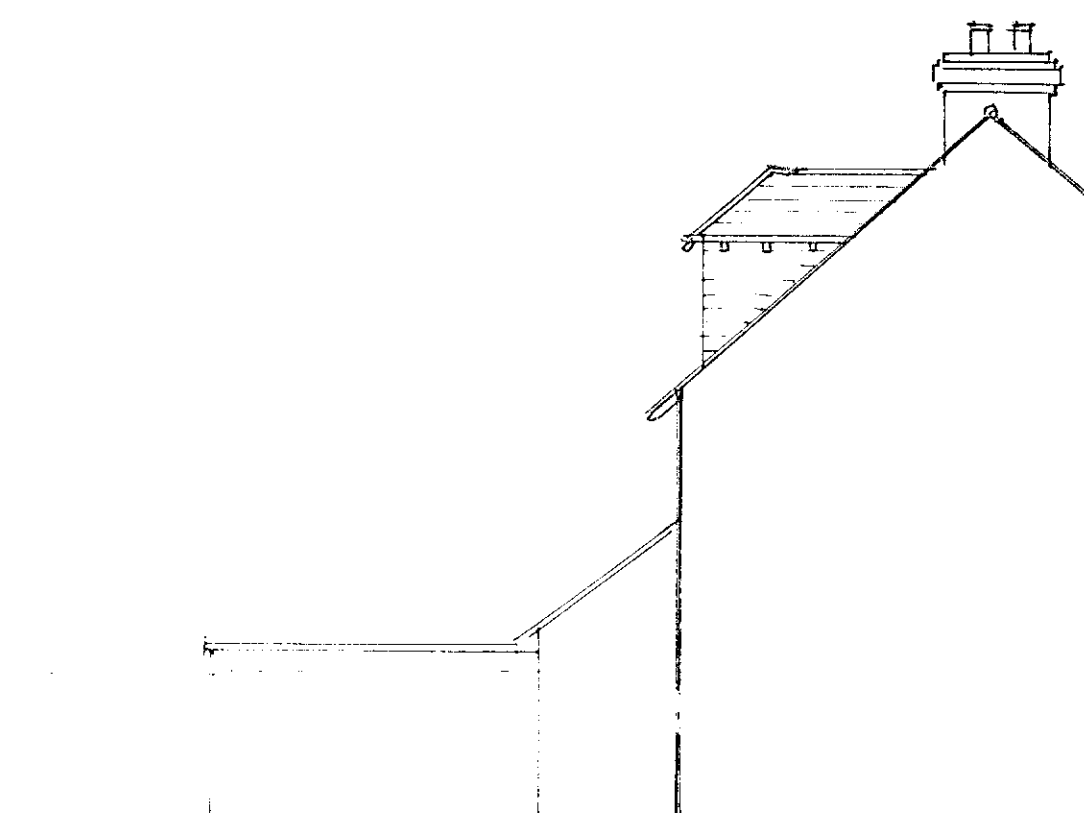


SIDE [NORTH]

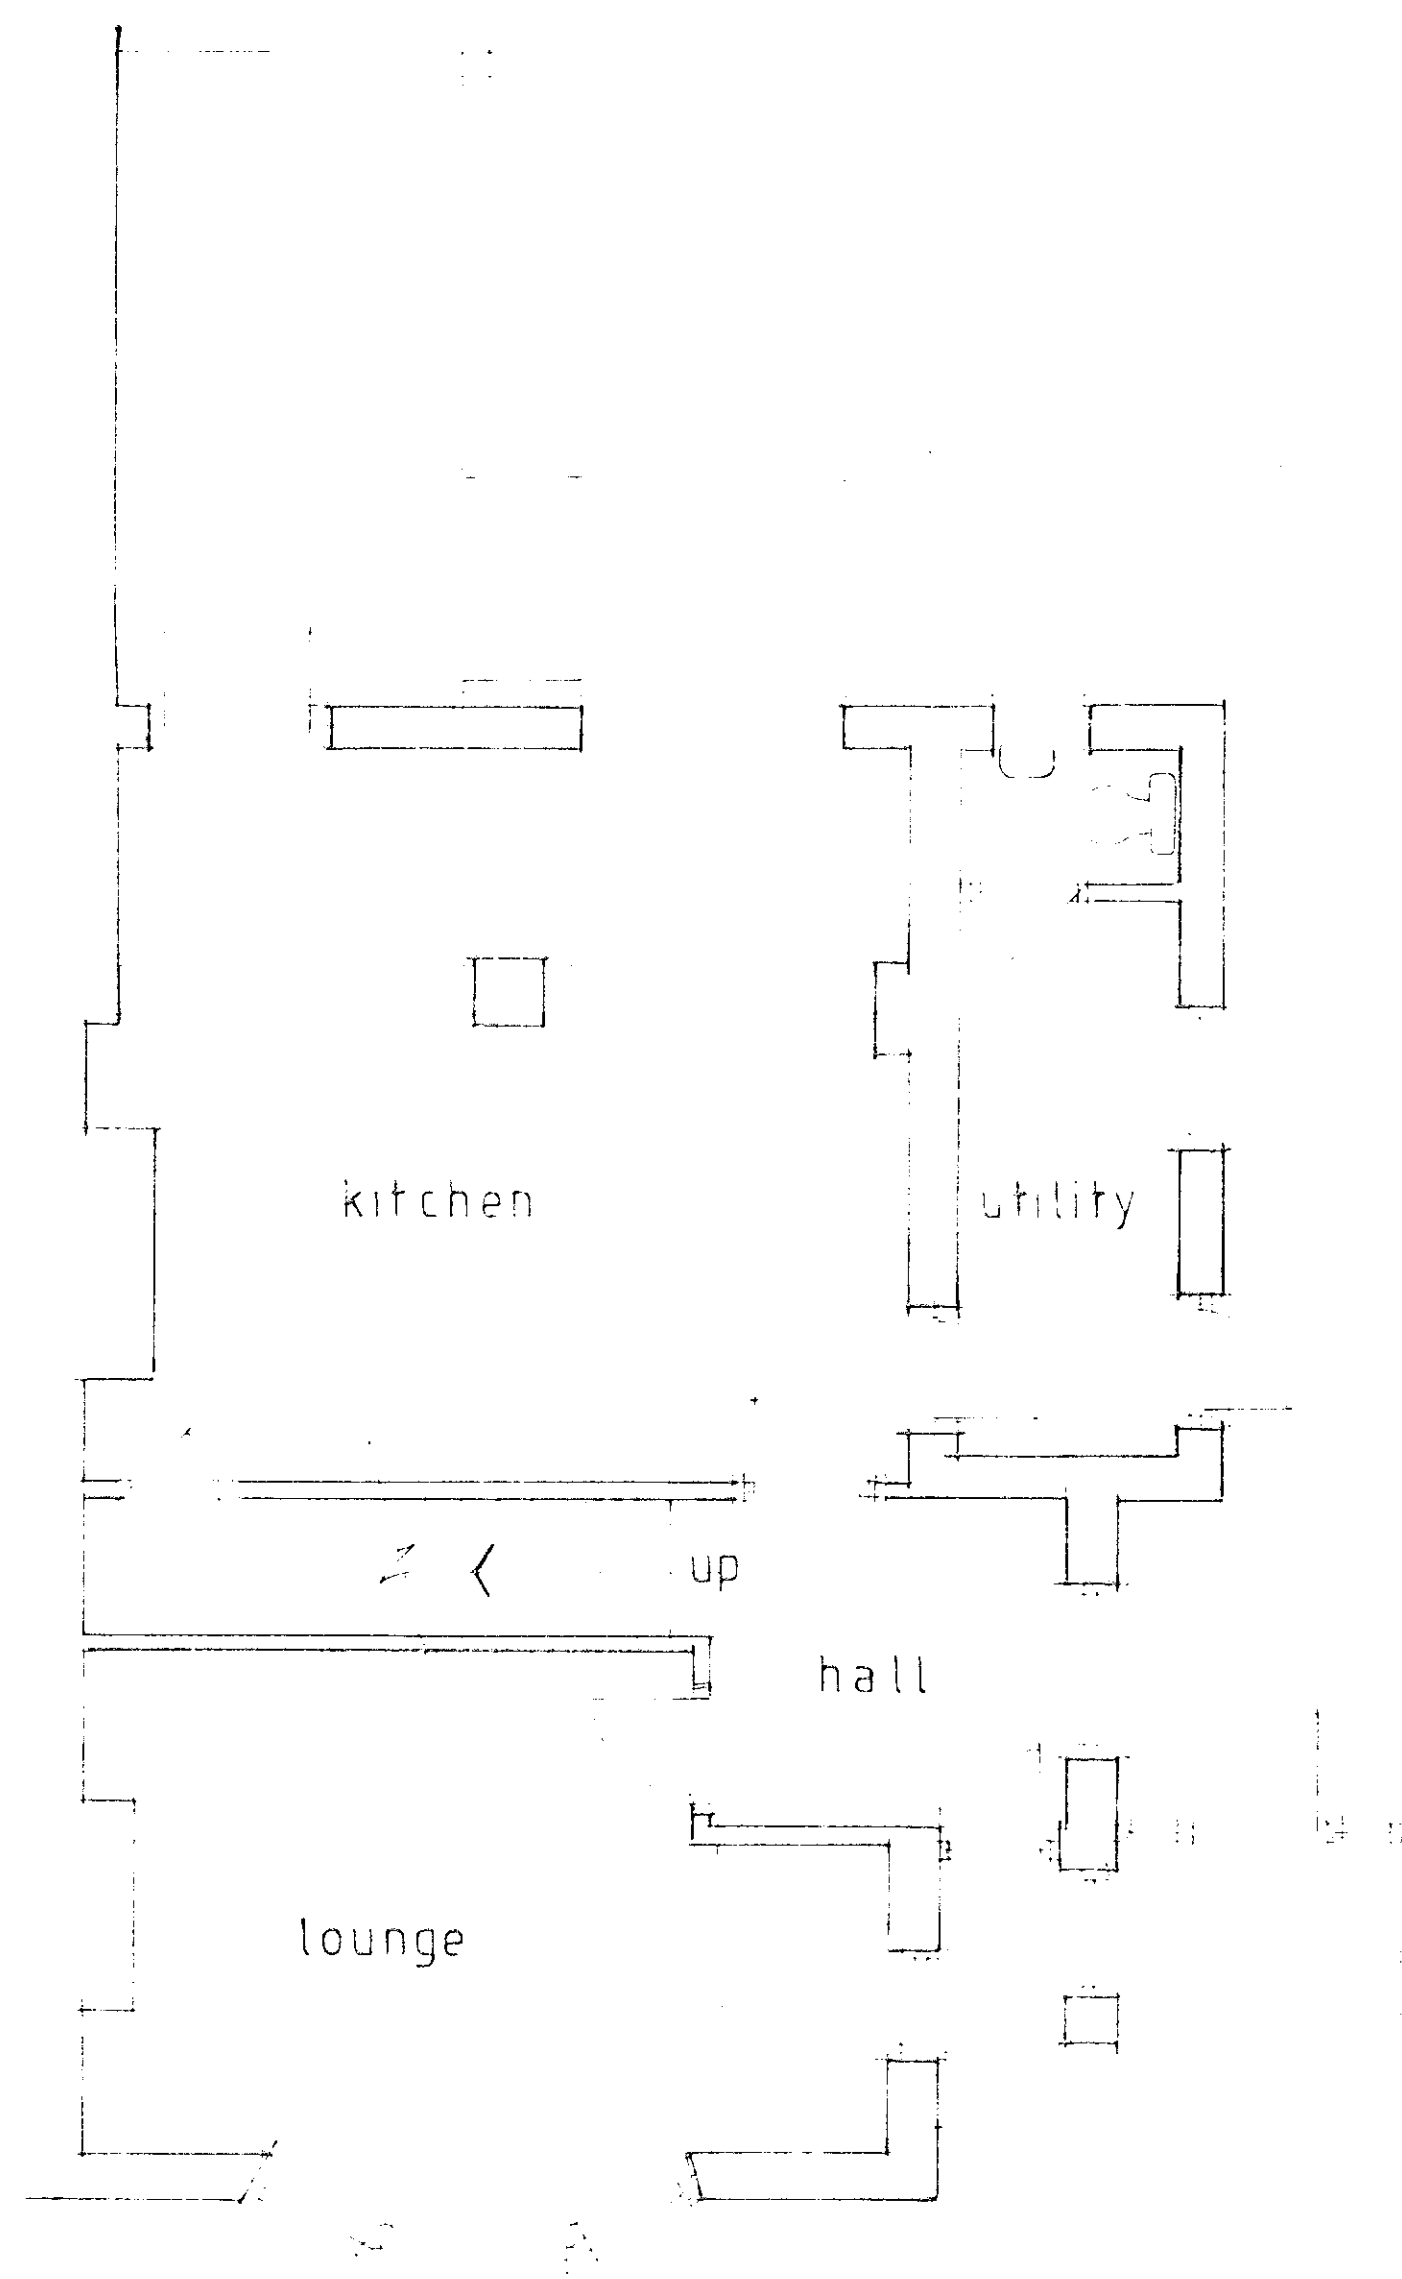


GROUND FLOOR PLAN 1:50

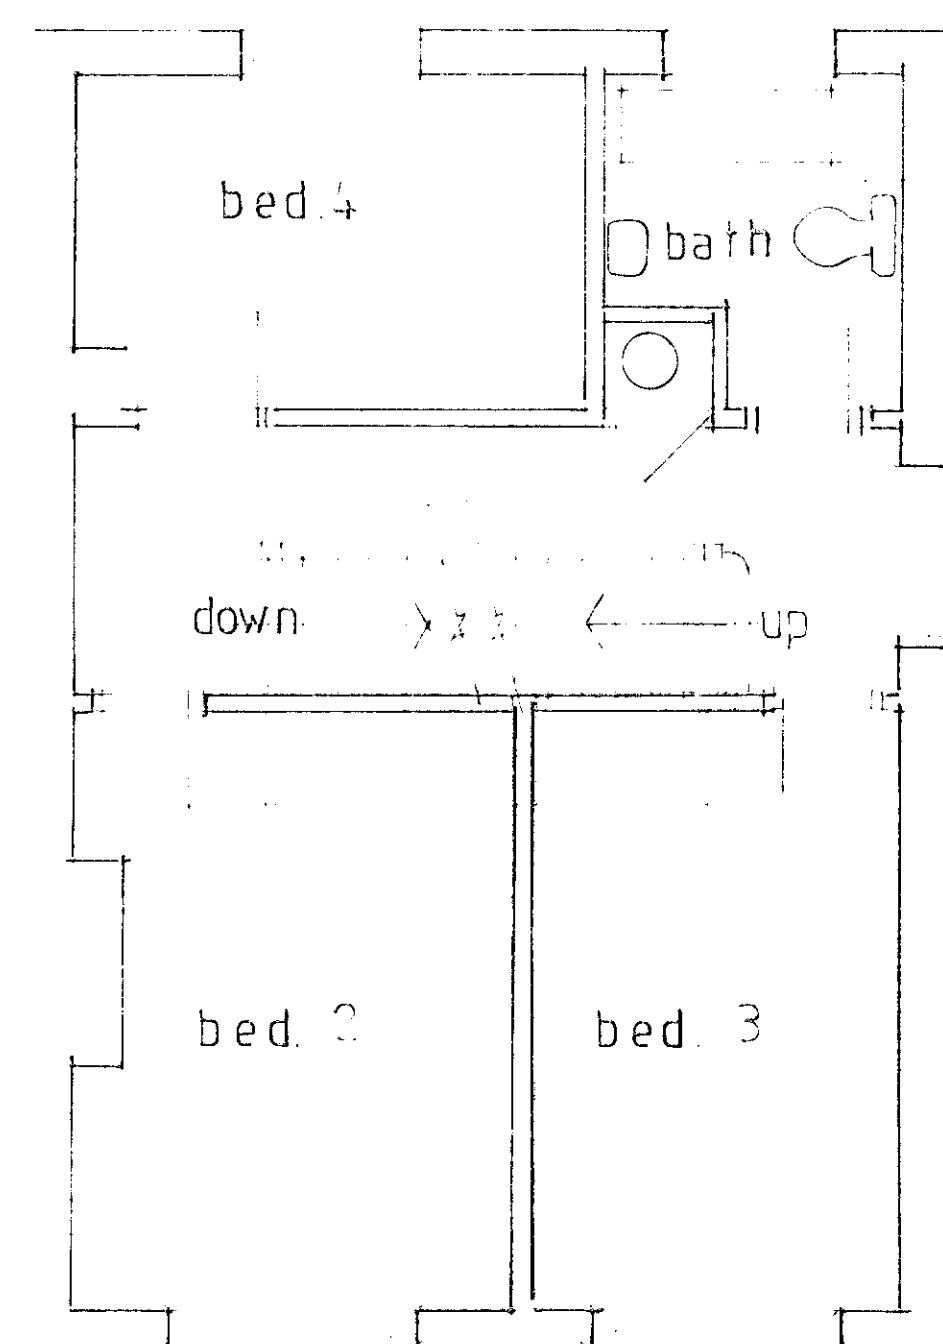

FIRST FLOOR PLAN

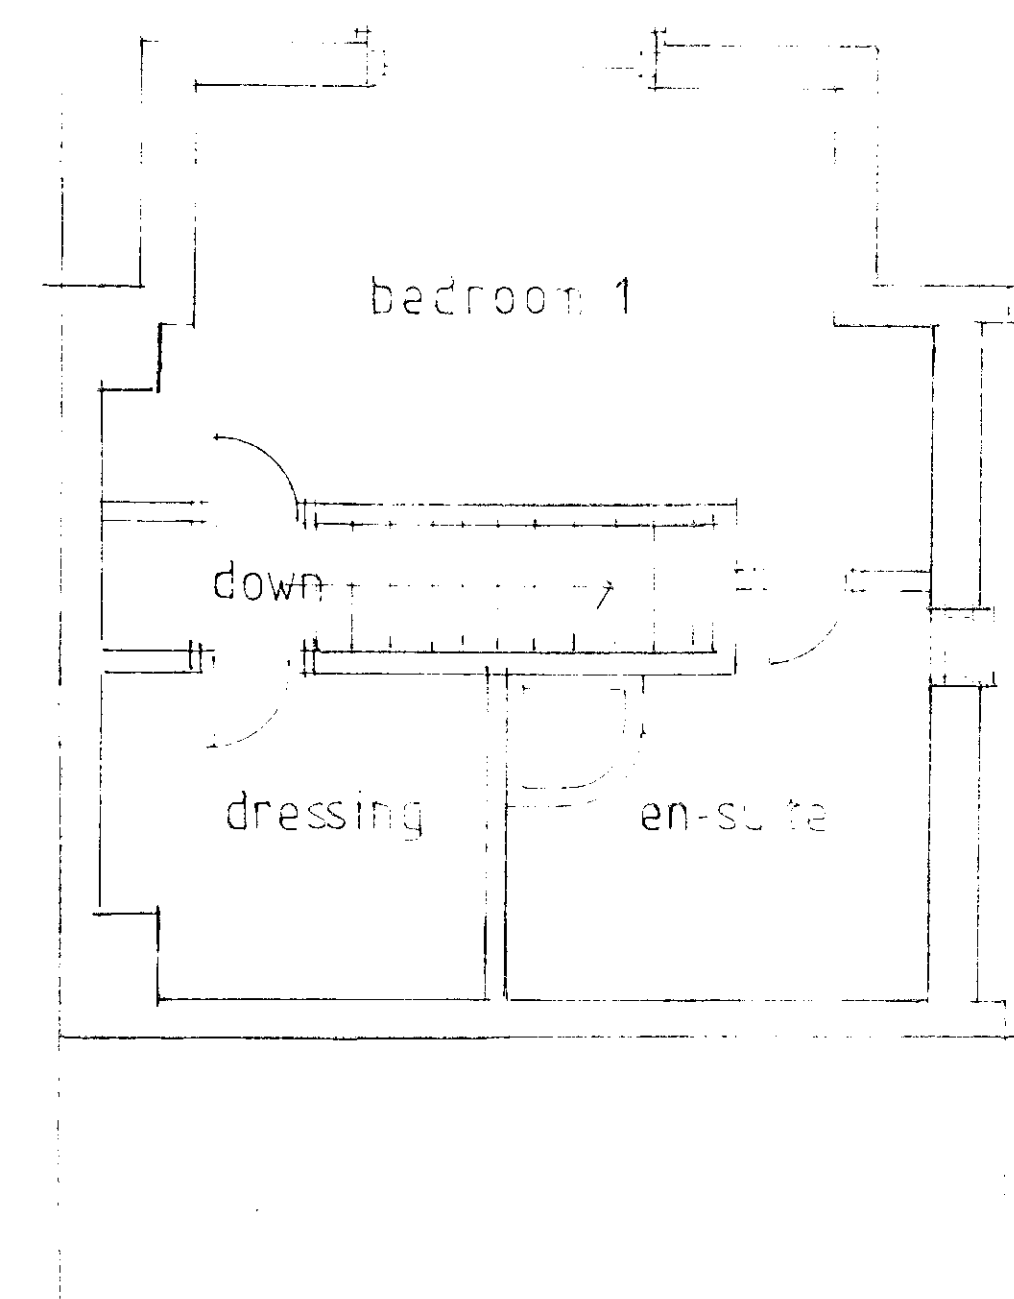

SECOND FLOOR PLAN

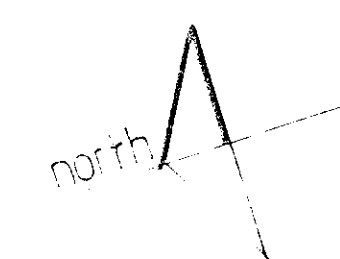

No. Revisions Date

O'NEILL
ARCHITECTURAL SERVICES
15 Grosvenor Road Donnington
Chichester West Sussex PO198W X
Telephone 01243 531393

Client
Mr. & Mrs. L. HAMMOND

Project
HIGHLANDS,
FONTWELL AVENUE,
EASTERGATE

Drawing
SURVEY AS EXISTING

Drawn by P. O'NEILL	Date JANUARY, 2014
Scale/s 1:50, 1:100	
Dwg. no. 1801 / 01	Rev.