


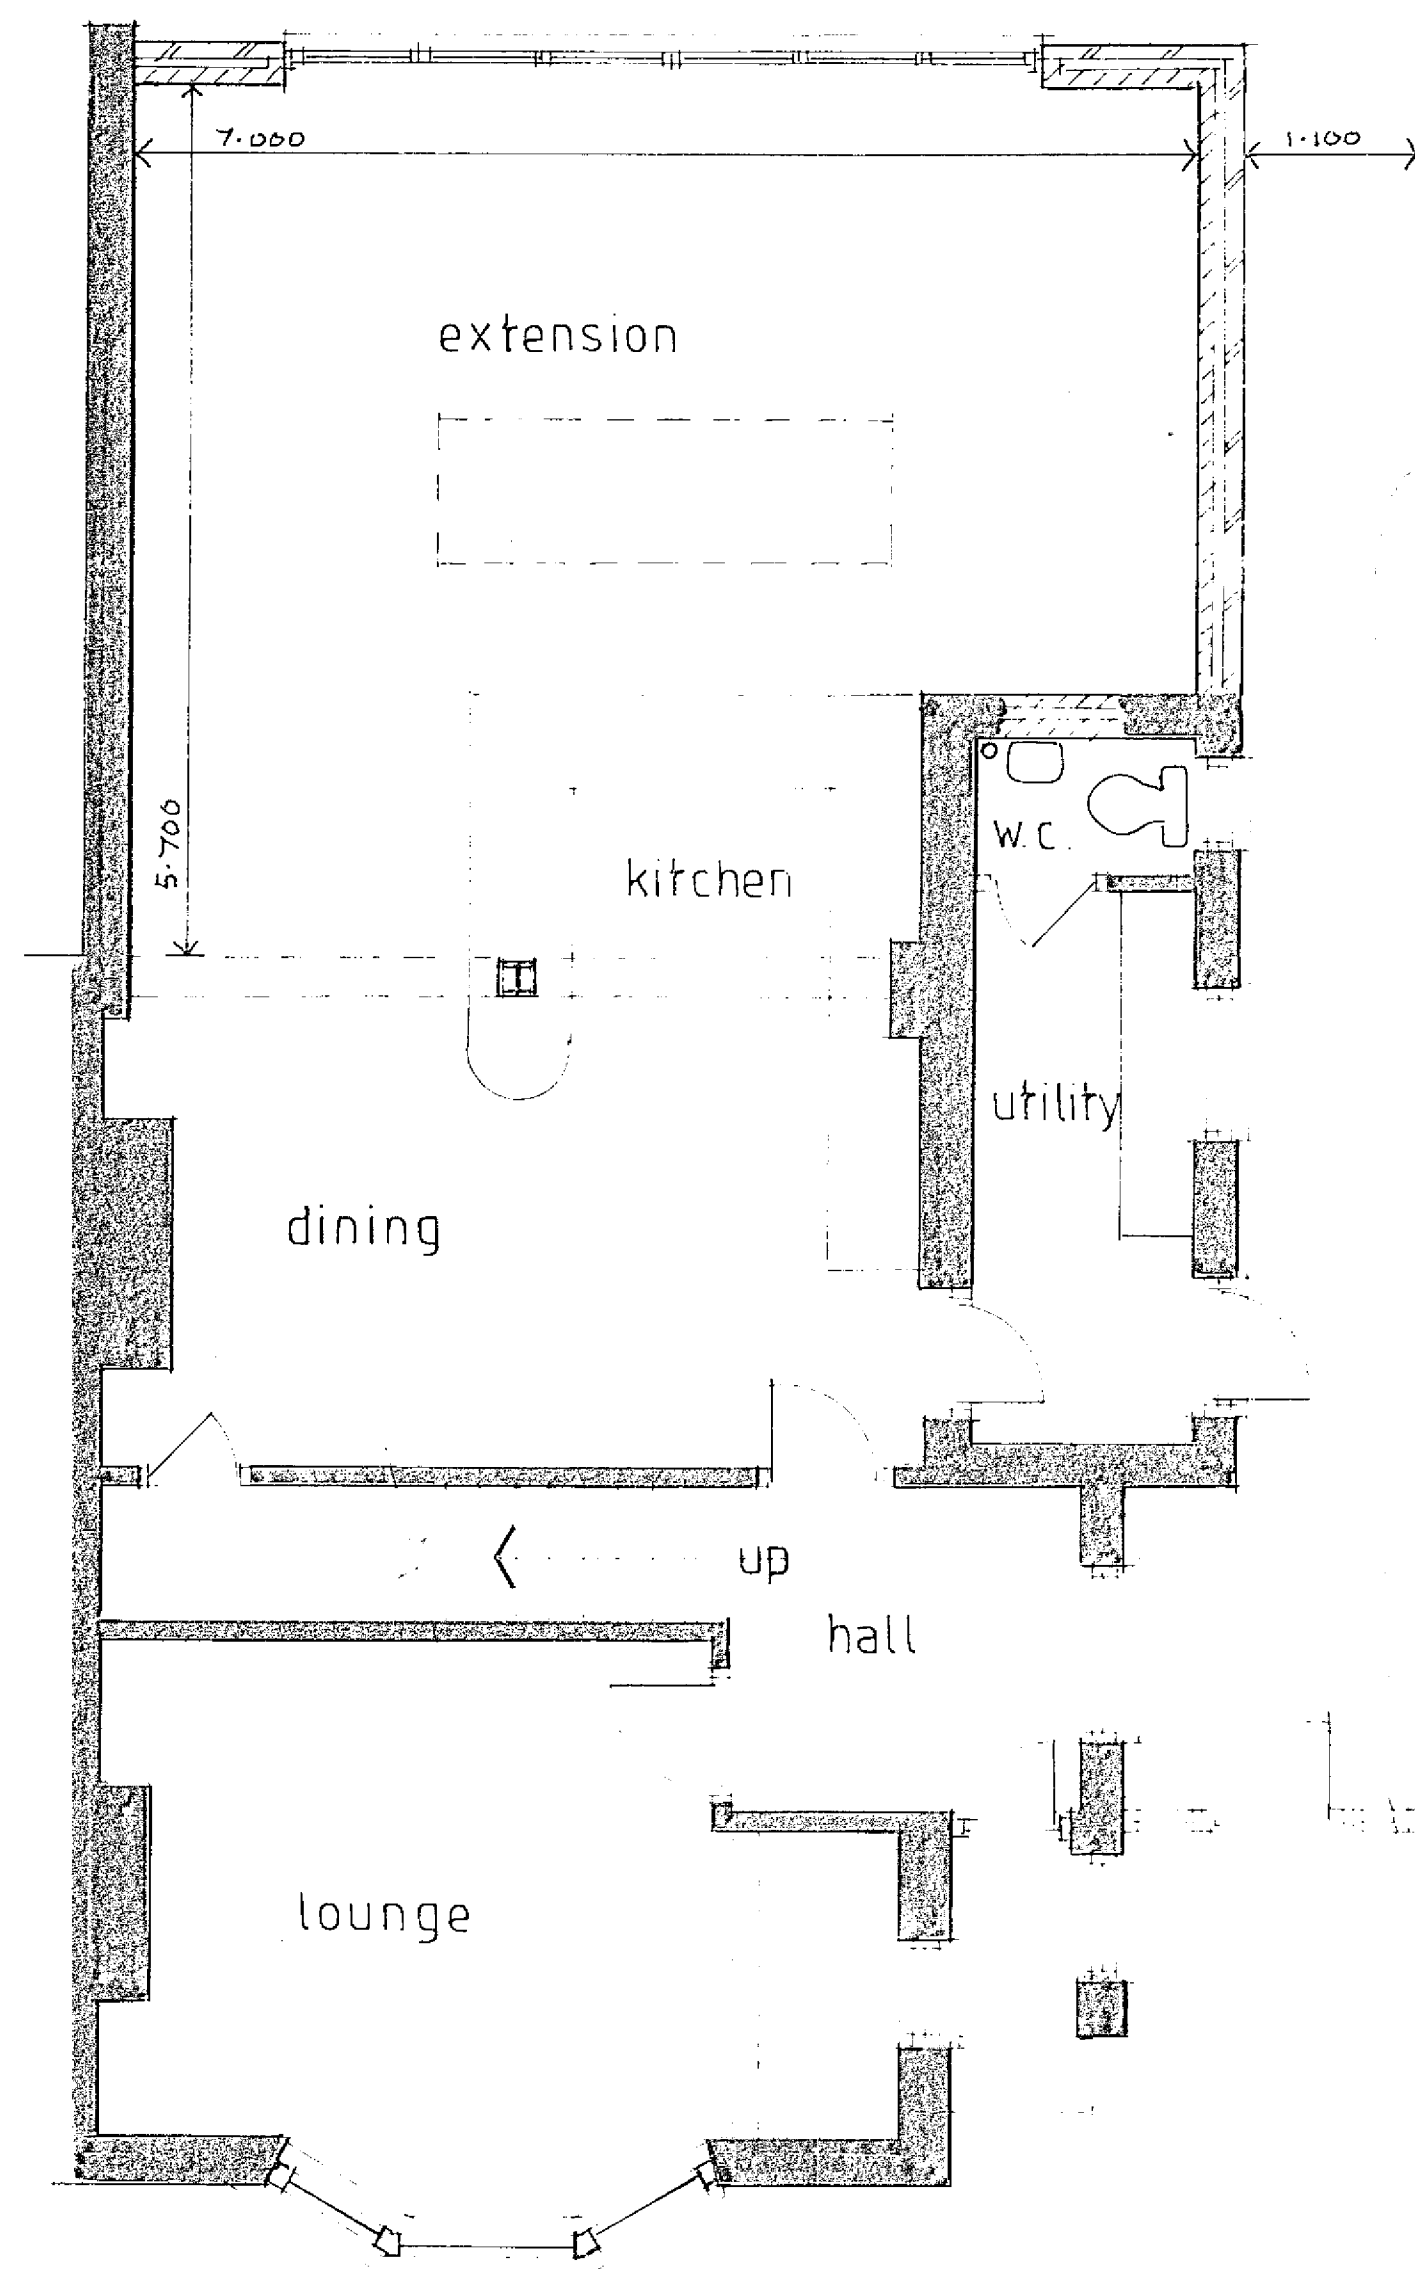


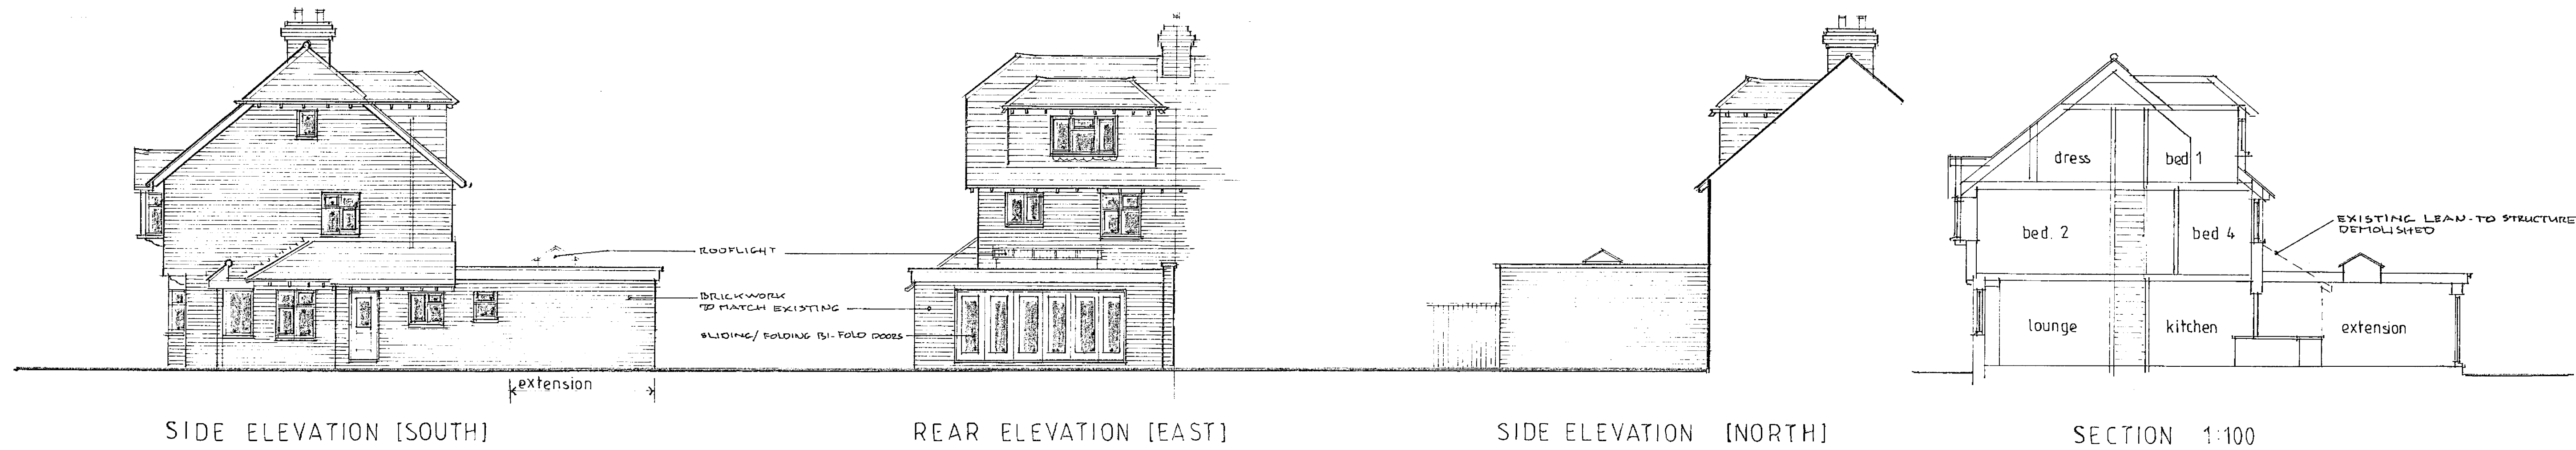

GROUND FLOOR PLAN 1:50

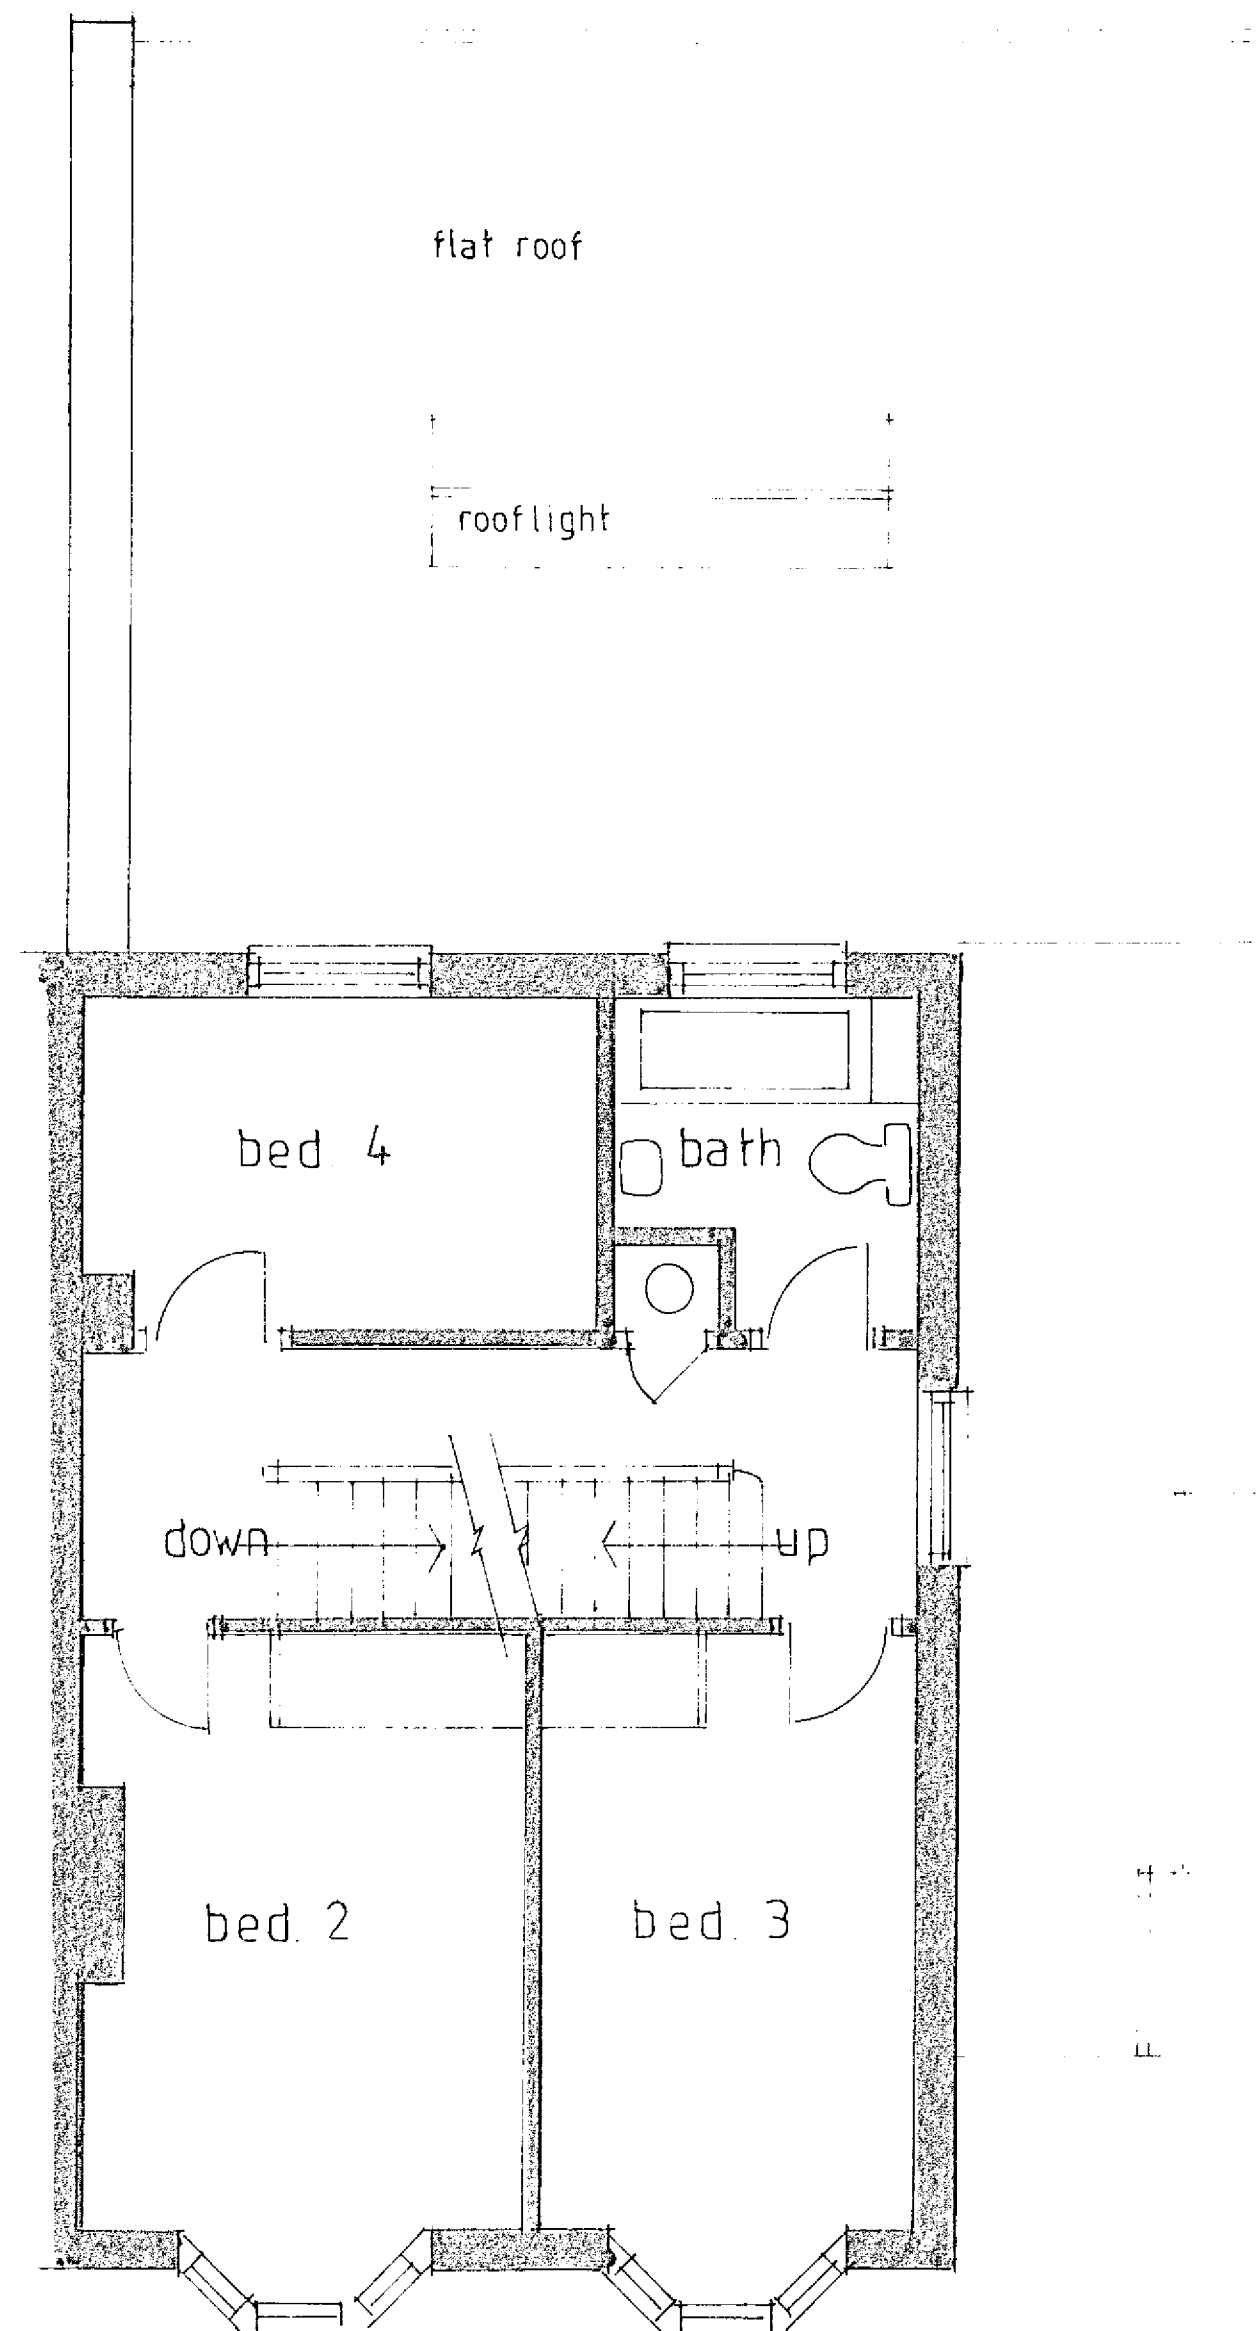

FIRST FLOOR PLAN

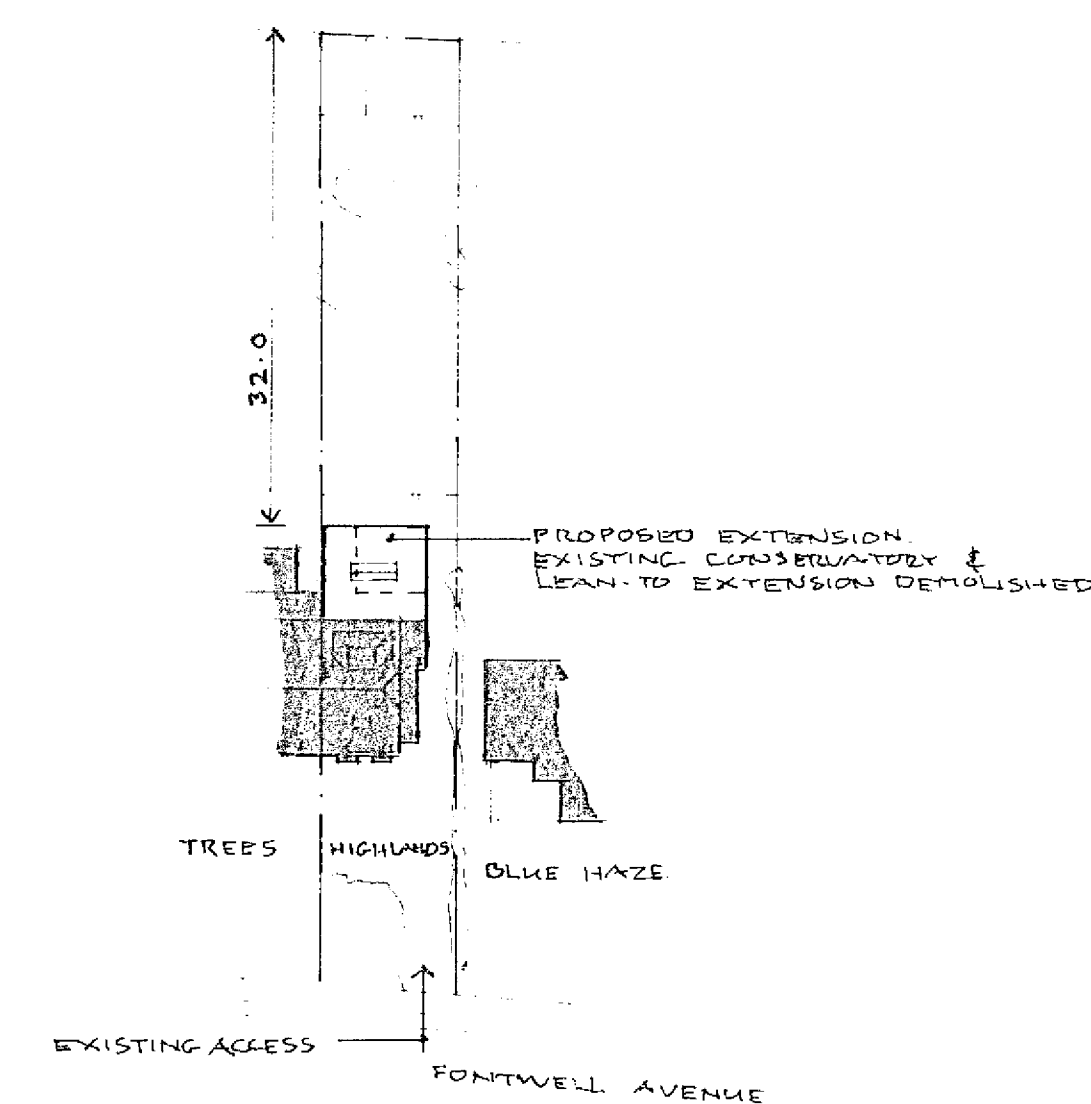

SITE PLAN 1:500

No.	Revisions	Date
-----	-----------	------

O' NEILL
ARCHITECTURAL SERVICES
16 Grpsvenor Road, Donnington,
Chichester West Sussex. PO198RX.
Telephone: [01243] 531333

Client:
Mr. & Mrs. L. HAMMOND

Project:
PROPOSED EXTENSION,
HIGHLANDS,
FONTWELL AVENUE,
EASTERGATE

Drawing:
DESIGN PROPOSALS

Drawn by:
P. O' NEILL

Date:
FEBRUARY, 2018

Scale / s:
1: 50, 1: 100, 1: 500

Drq no.
1801 / 02

Rev.