




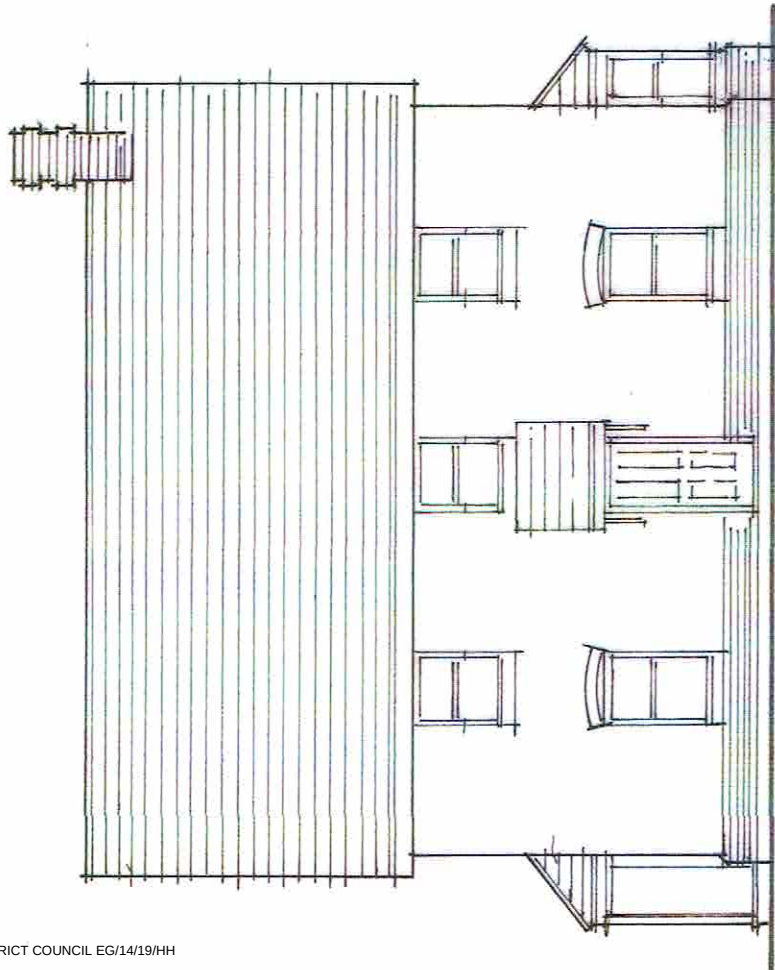


FRONT ELEVATION

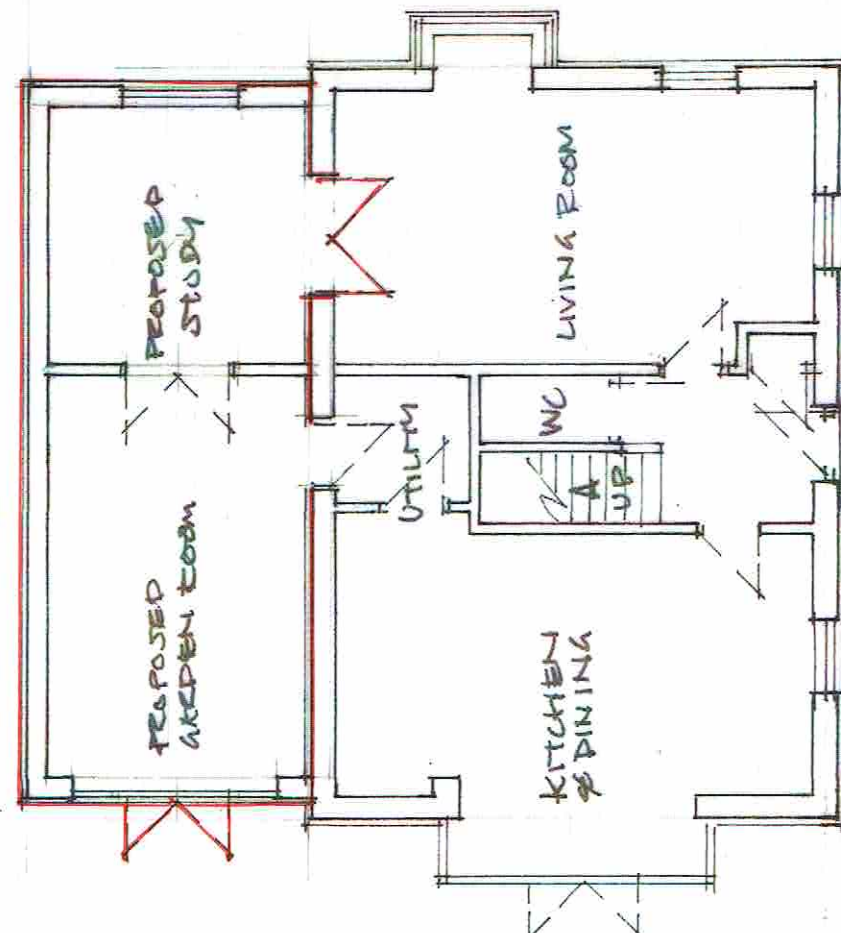


GROUND FLOOR PLAN

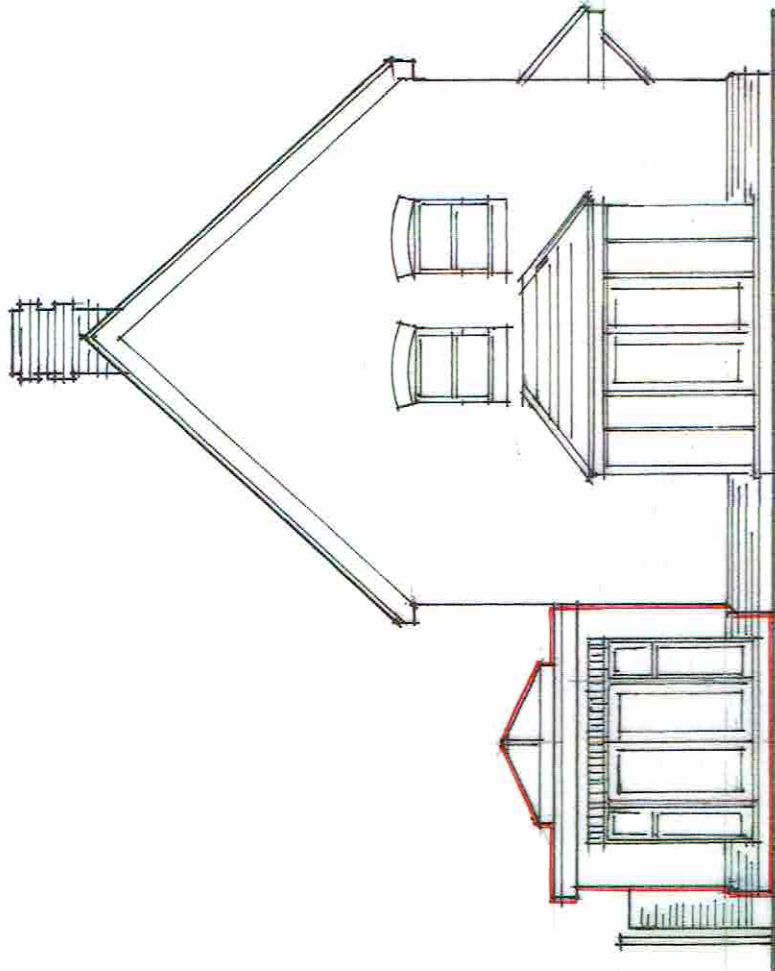


GARDEN ELEVATION

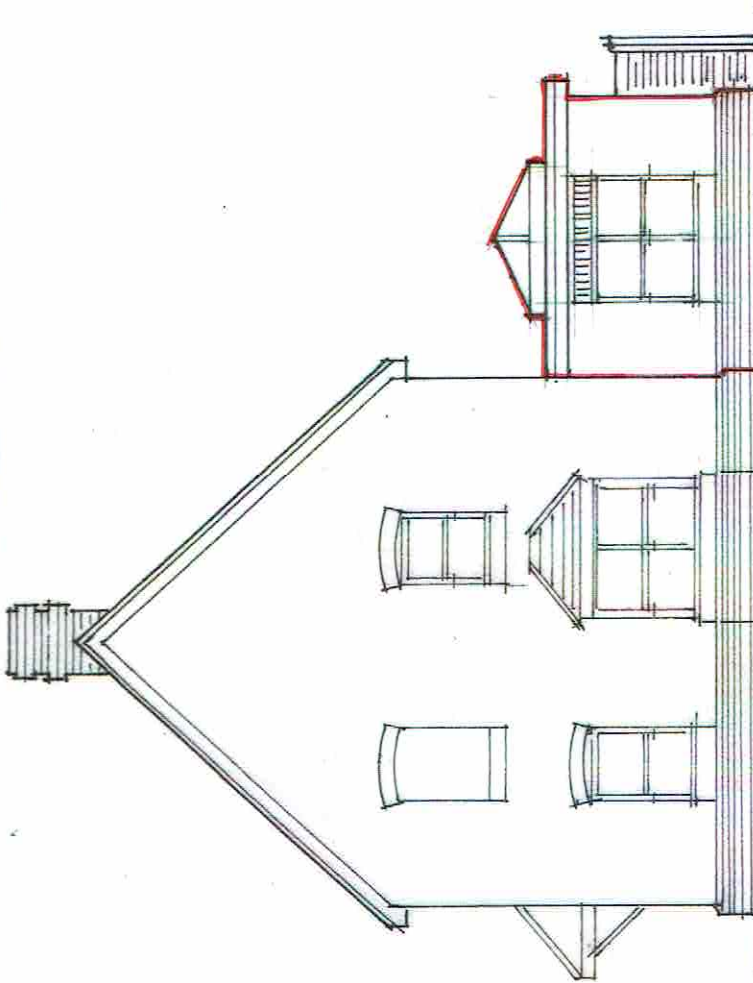

SIDE ELEVATION

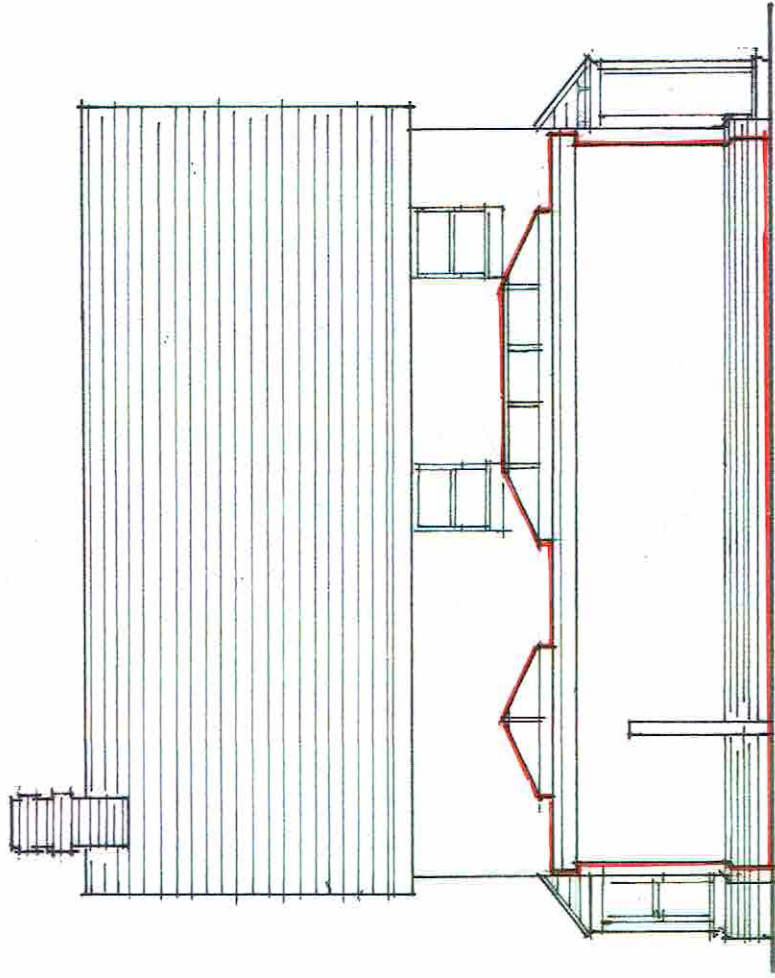

REAR ELEVATION

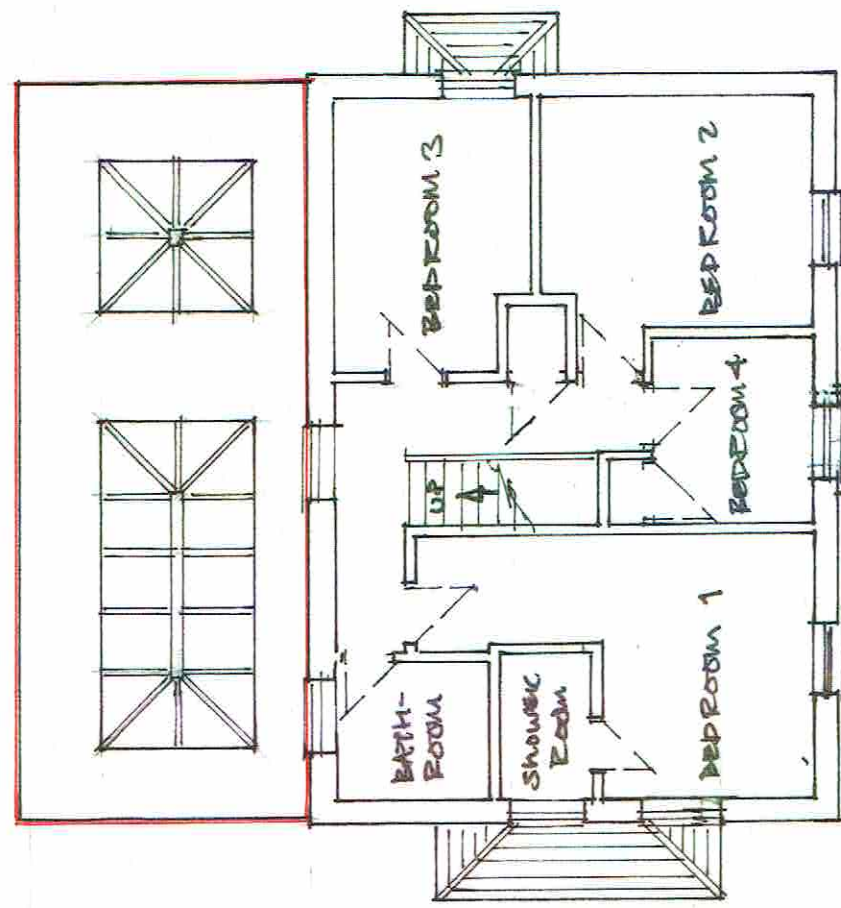

FIRST FLOOR PLAN

PLAN & ELEVATION OF PROPOSED REAR EXTENSION

MR & MRS DOWD
2 UPTON BROOKS
BARNHAM
WEST SUSSEX
PO22 0DH

DRG No PD/1218/PA/03

SCALE 1:100

QUANTRILL DESIGN

19 WEST HAVRE ROAD
HAMLING ISLAND
PLANTAGENET
PO11 9RN
TEL 02392 464268
EMAIL janquantrill@gmail.com