



NOTES:
1. All dimensions are in mm and must be checked on site.
2. Drawings are to be read in conjunction with accompanying documents.
3. Any errors or inaccuracies should be brought to the attention of Amber Living.

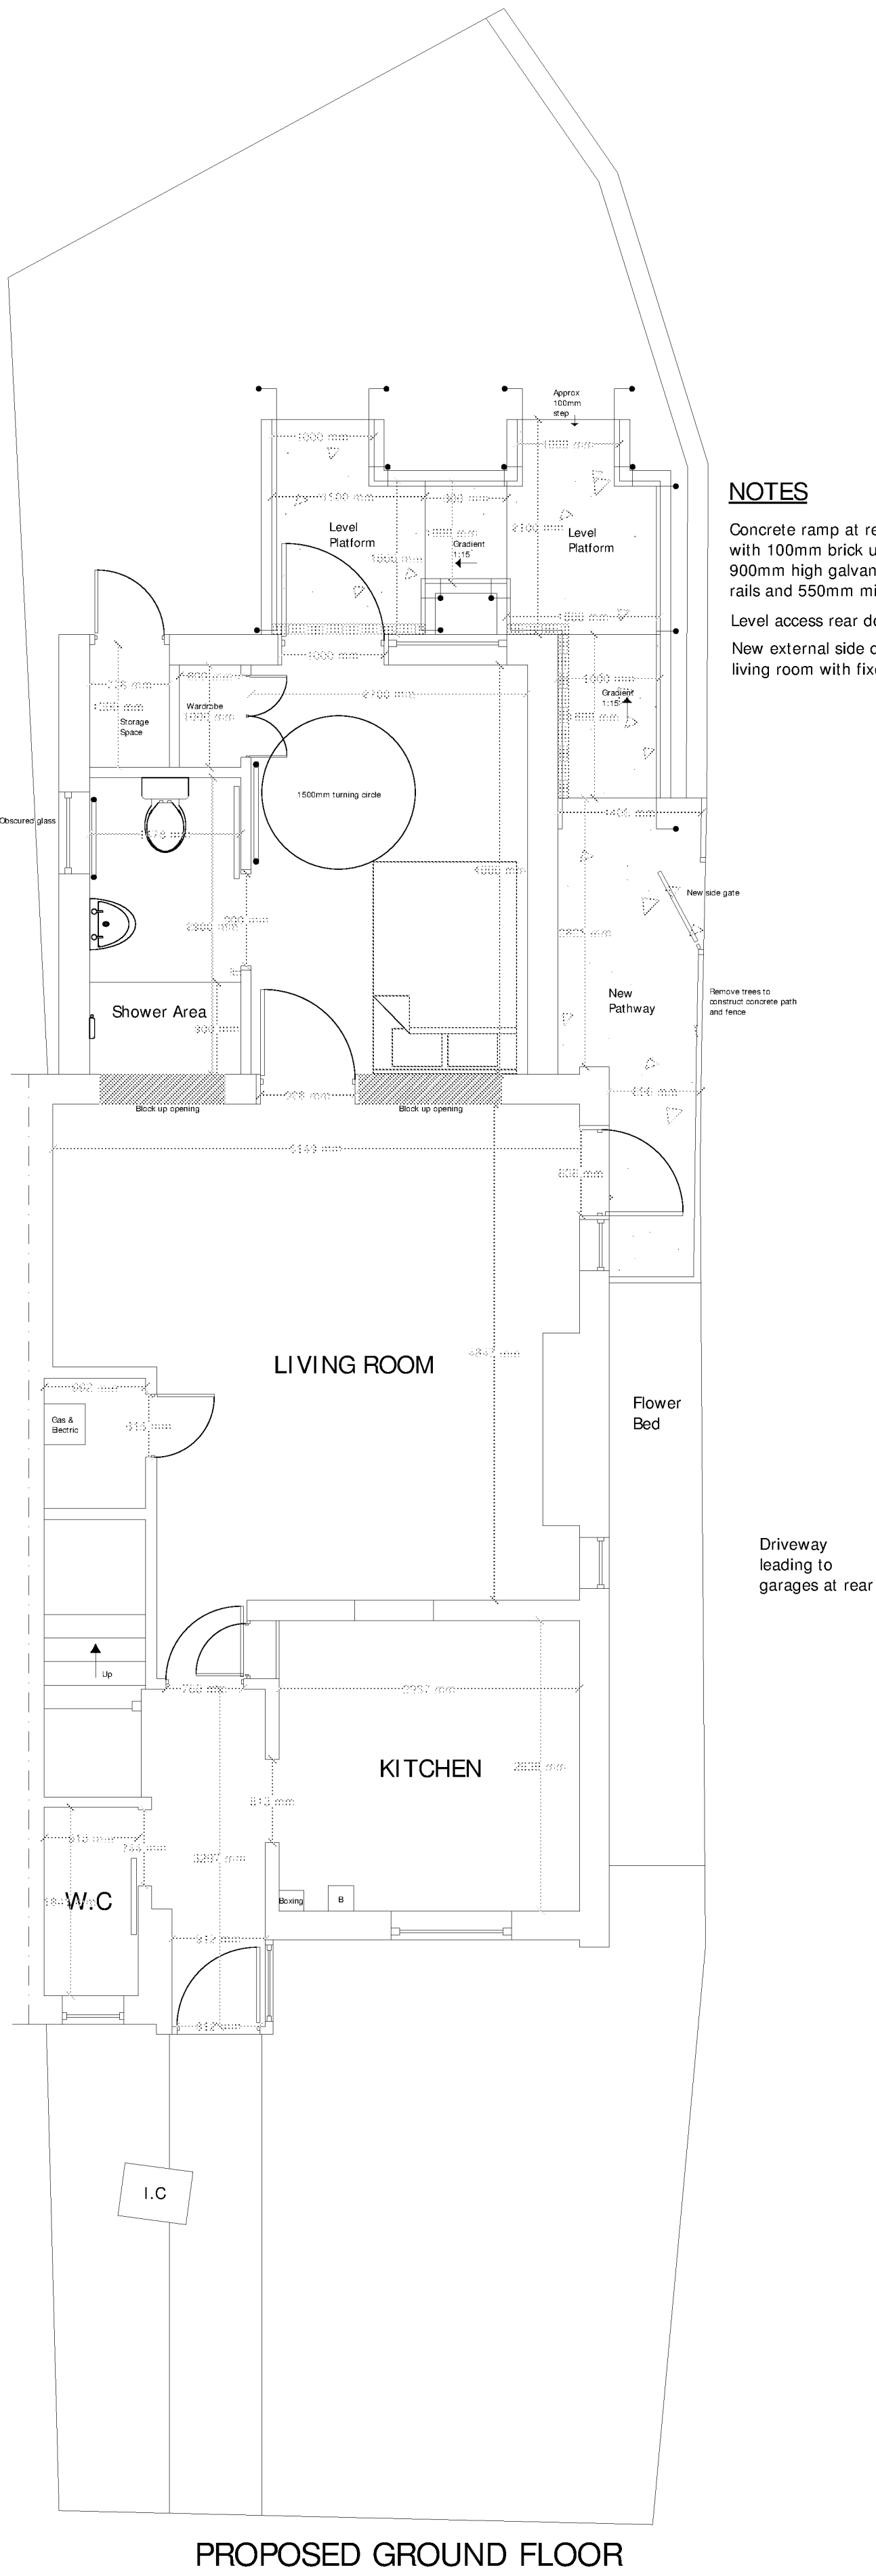

NOTES

Concrete ramp at rear with 100mm brick upstands, 900mm high galvanised rails and 550mm mid-rail
Level access rear door
New external side door from living room with fixed side window

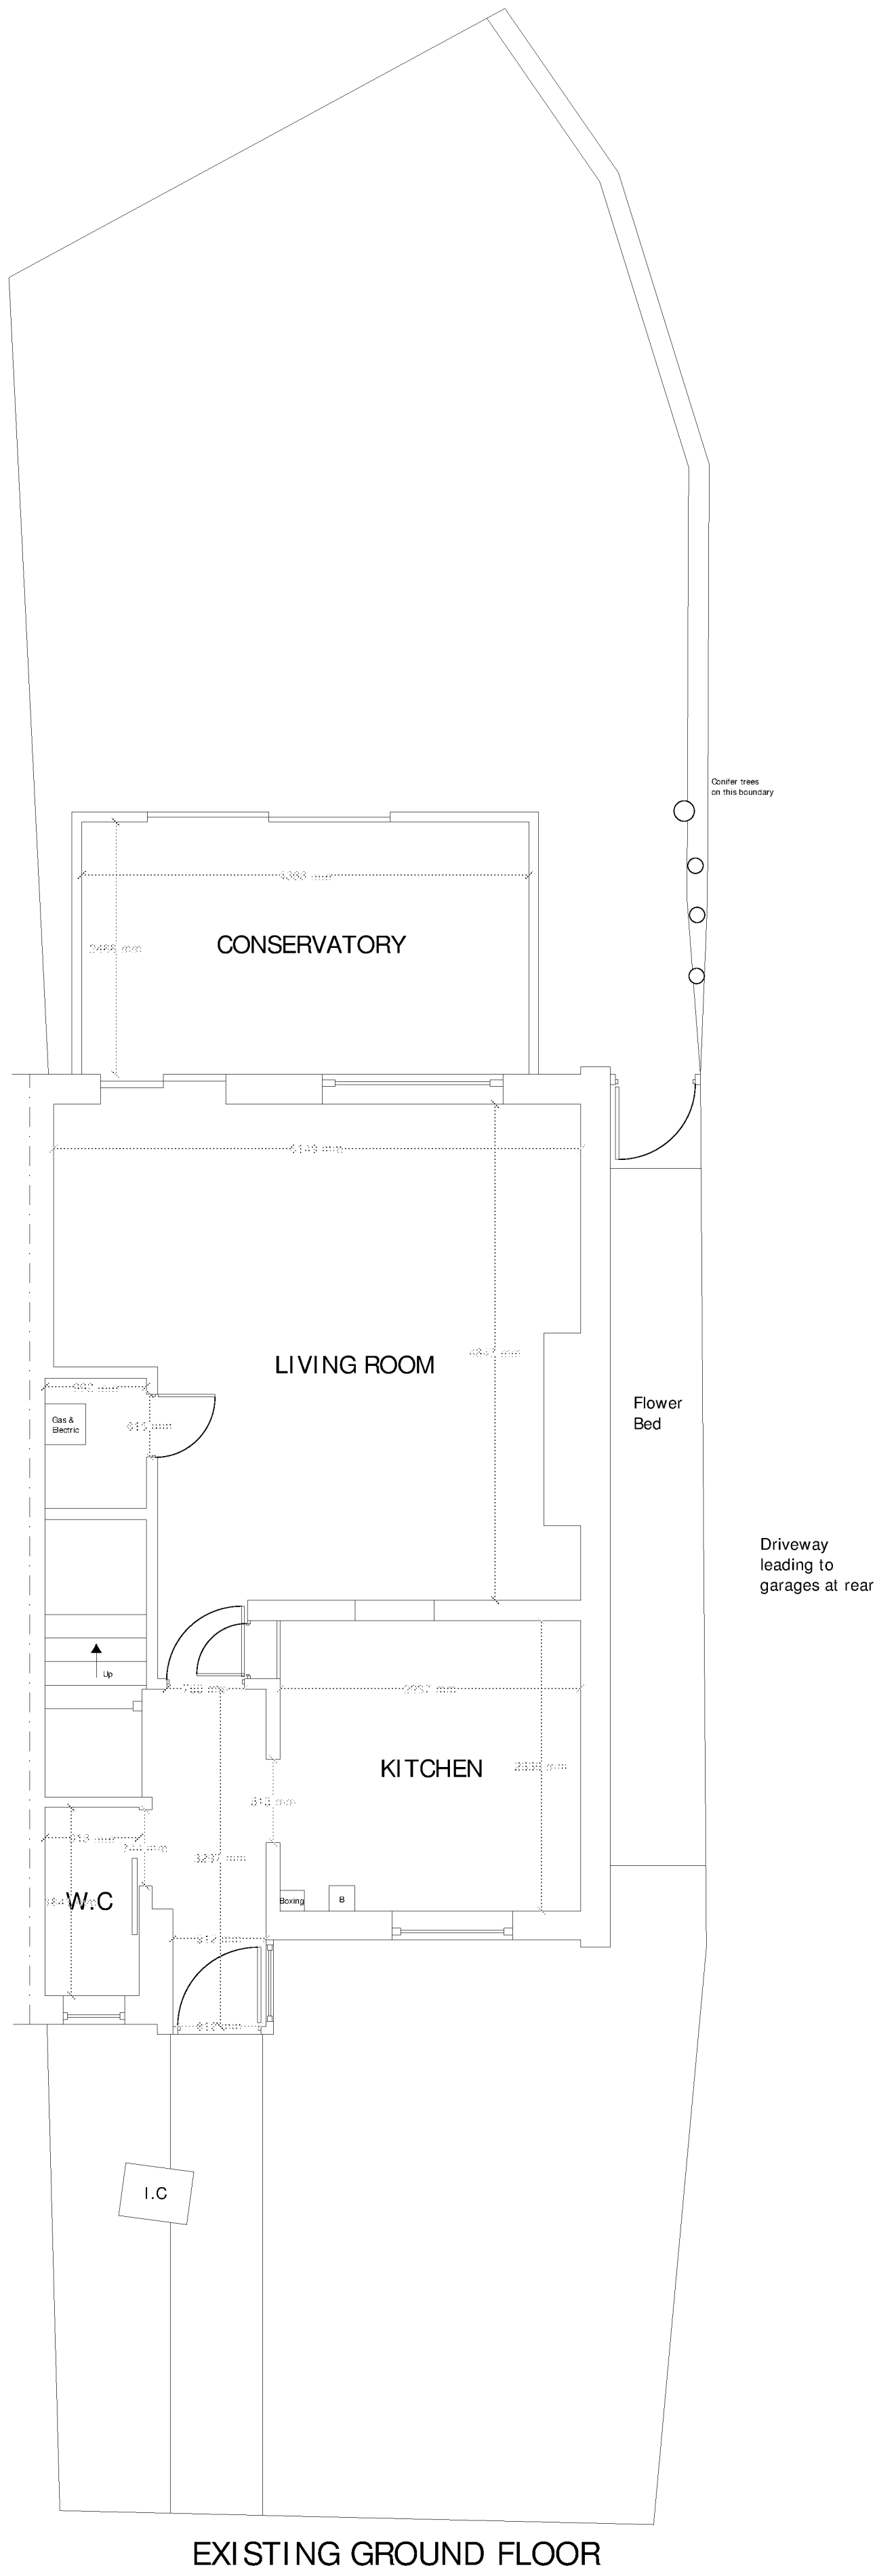

No.	Description	Date
Amendments:		
Address:	74 Orchard Way Barnham West Sussex PO22 0HT	Client: Mr T Murphy
Drawing Title:	Existing & Proposed Floor Plans	Drawing Ref.: mb/01/orchard way 74
Contact Details: Telephone: 01273 410836 Email: michael@amberliving.co.uk		
Contact Address: Unit 3, Turpin Building, George Street, Portlady, Brighton, East Sussex, BN41 1BA		
Scale: 1:50	Paper: A1	Date: 10/01/2017
Revision No:	Checked By:	Direction: