
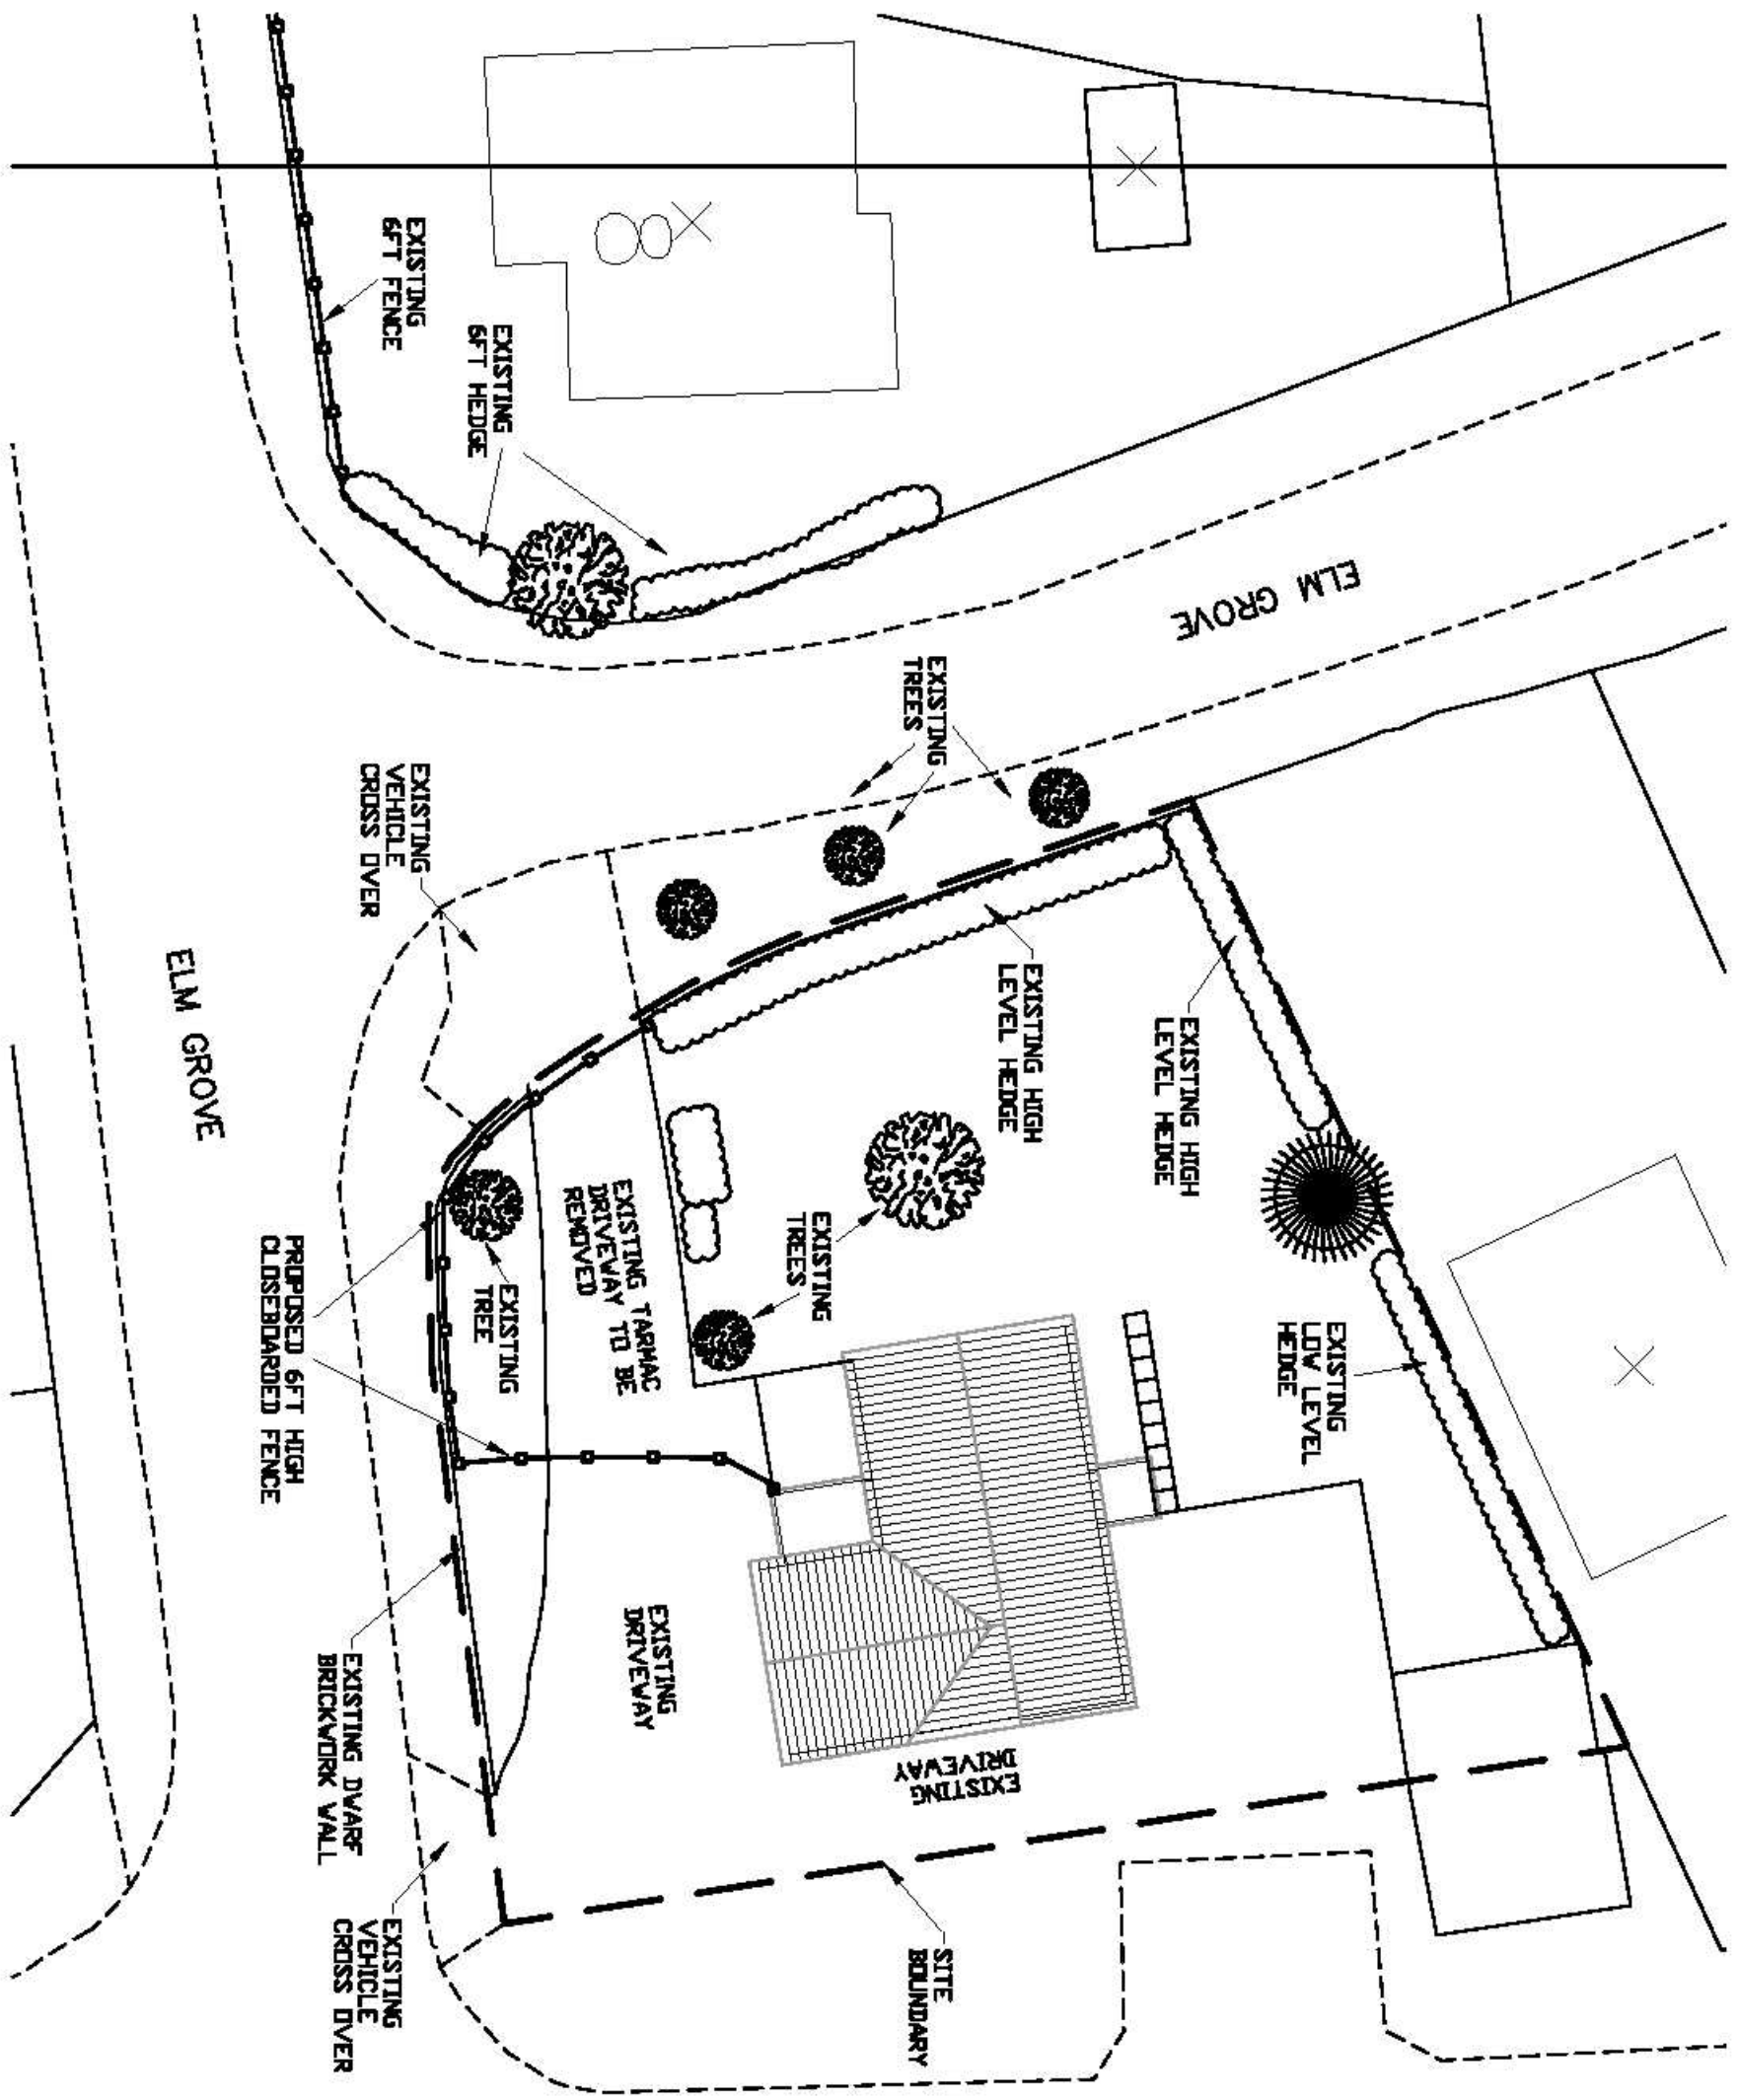


DO NOT SCALE FROM THE DRAWING WORK ONLY TO FIGURED DIMENSIONS.
THIS DRAWING IS COPYRIGHT.

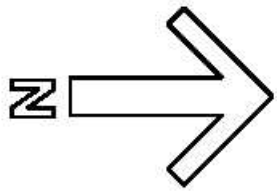

EXISTING SITE PLAN INDICATING PROPOSED FENCE
(1:200)

MR	DATE	REVISION		BY
JOB TITLE				
73 ELM GROVE, BARNHAM WEST SUSSEX PO22 0HW				
SCALE		DRG. SIZE		
1:200, 1:1250		A3		
DATE	DRAWN		CHECKED	
March 2009	ATC			
DRAWING TITLE				
SITE PLAN INDICATING PROPOSED FENCE LINE				
DRAWING NO.		REVISION		
1010/01		—		