




This drawing and its contents are the strict copyright of Architectura Design. No reproduction without permission. Do not scale. Written dimensions to be used where given. All dimensions and details to be checked on site. FOR PLANNING PURPOSES ONLY

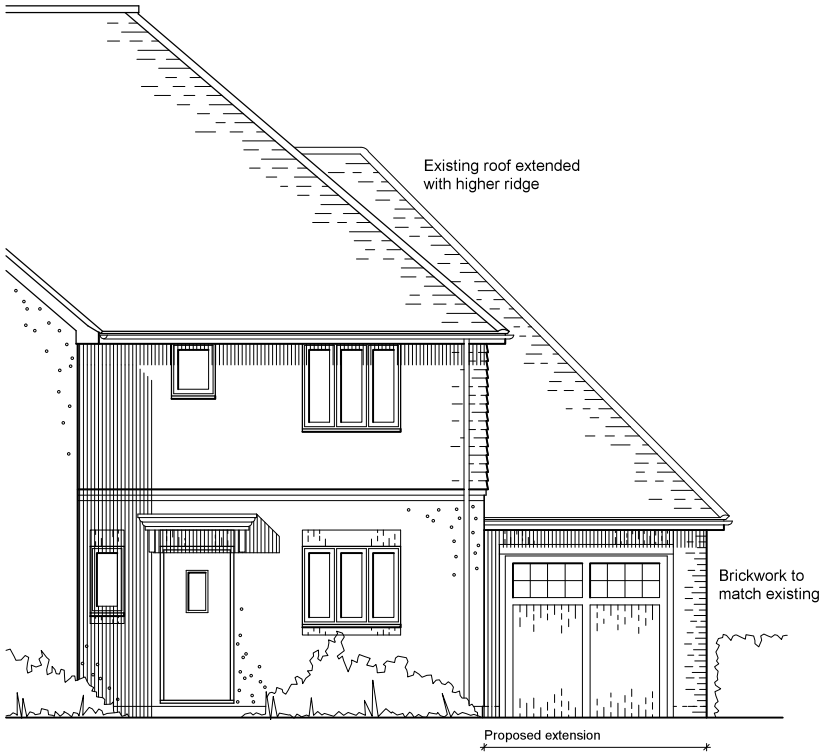


South East Elevation

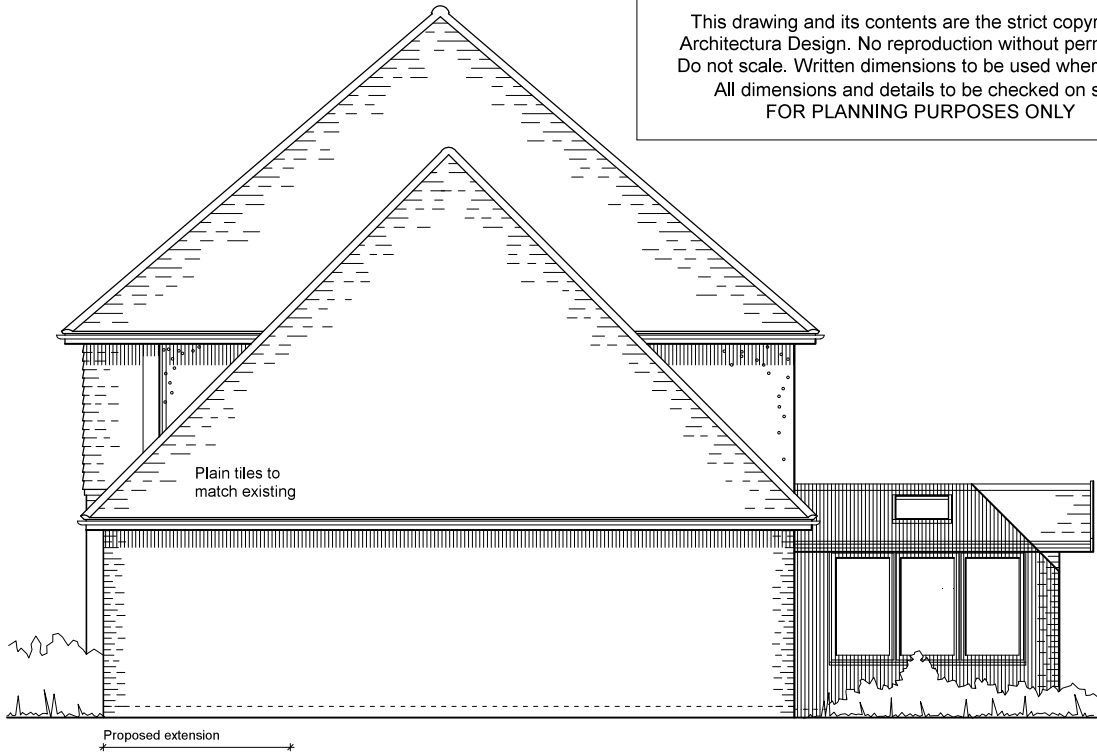

North East Elevation

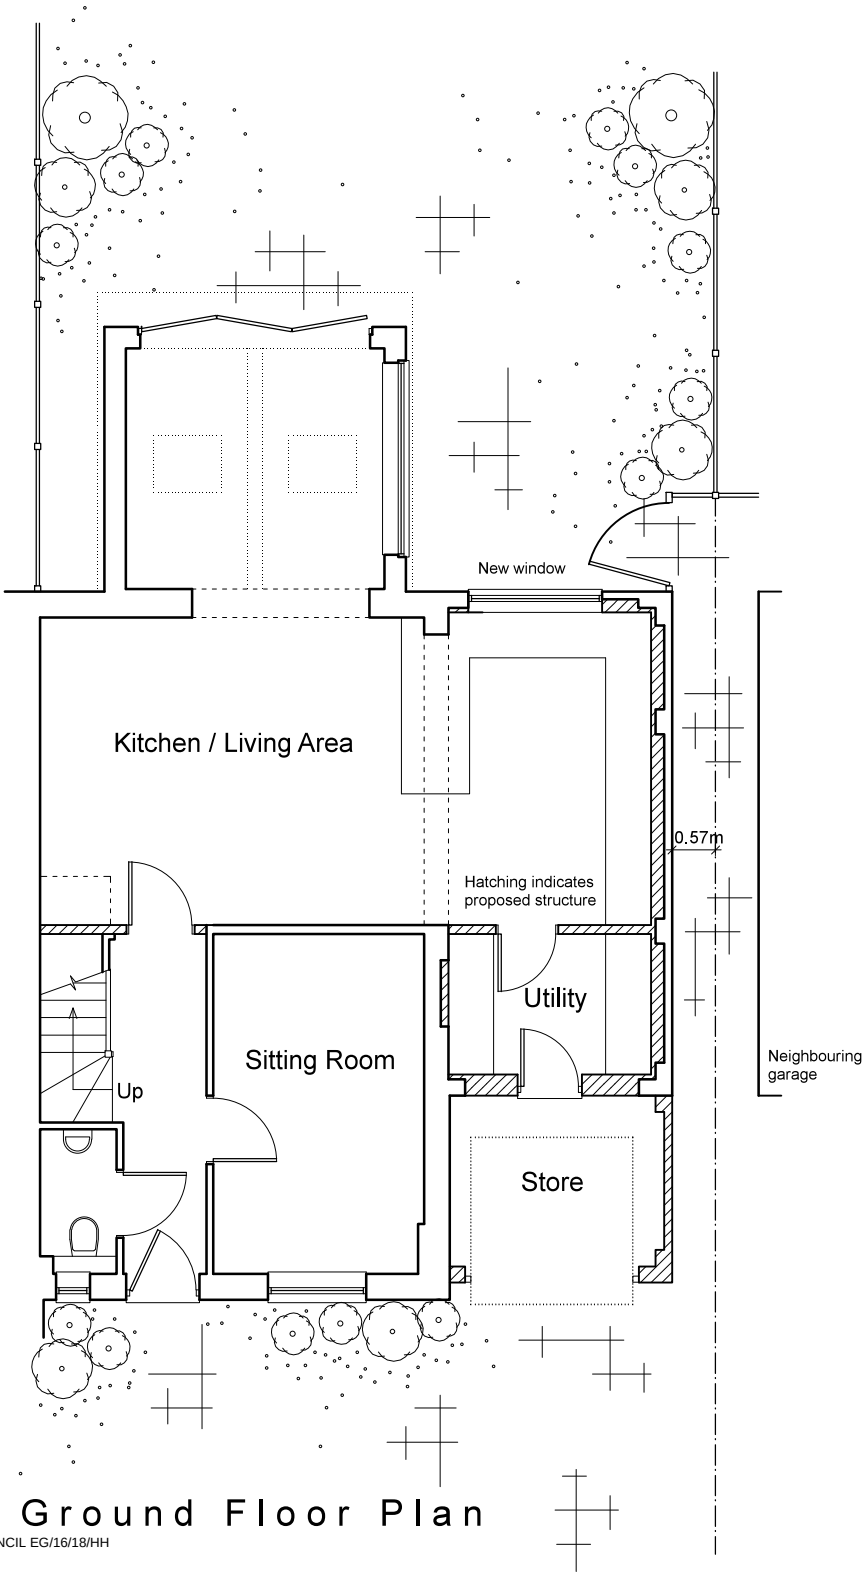

Ground Floor Plan

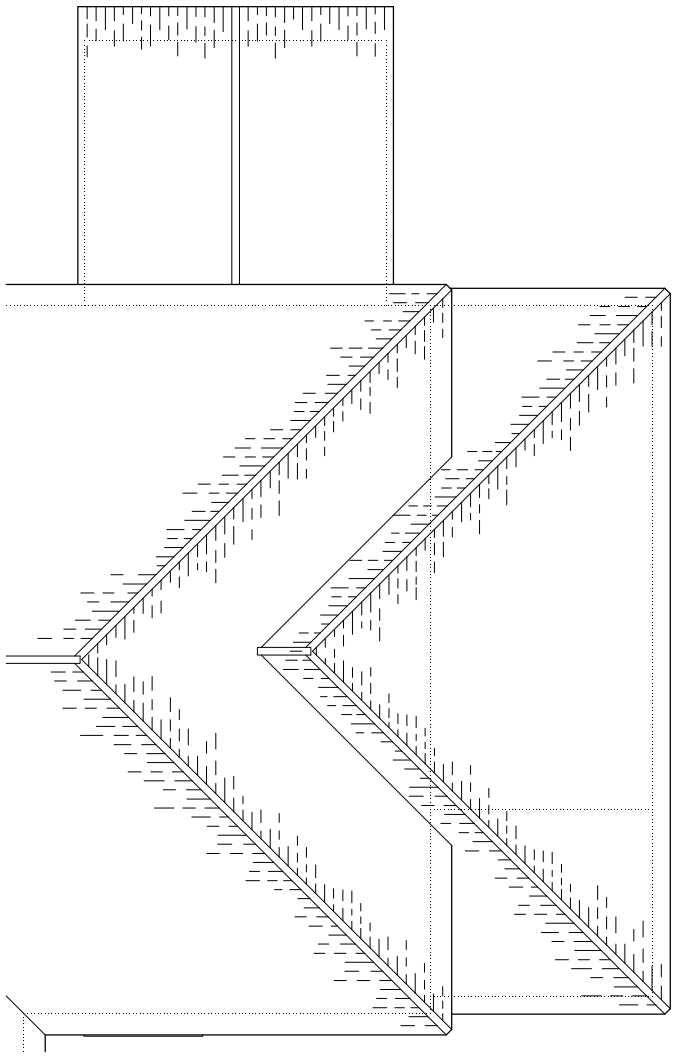

Roof Plan



North West Elevation

Architectura
Architectural Design & Drawing Service

Proposed Extension and Alterations
at 5 Murrell Gardens, Barnham
for Mr and Mrs A Webb
Drawing P02 February 2018 Scale 1:100 @ A3
Planning Drawing - Floor Plan, Roof Plan and Elevations

0 1 2 3 4 metres