


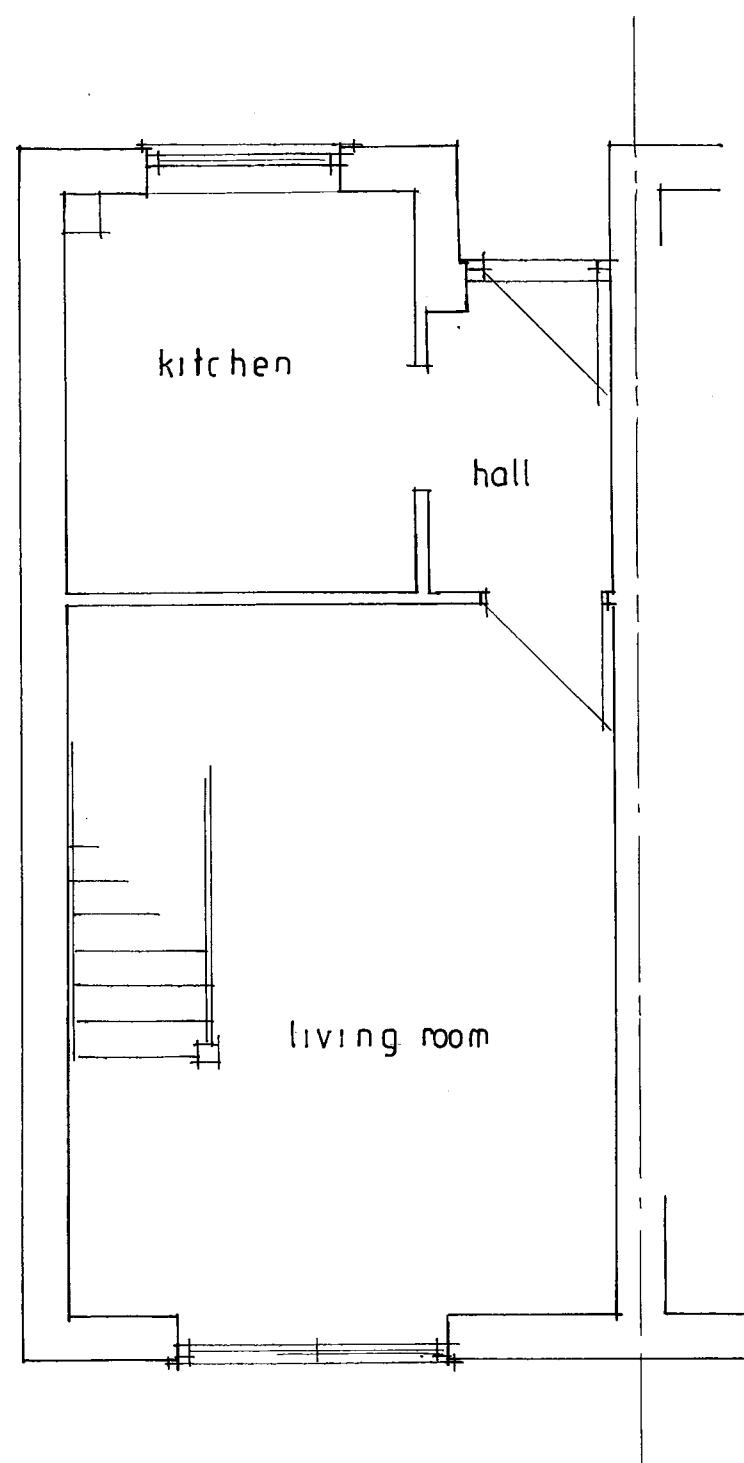


 

Existing Ground Floor Plan

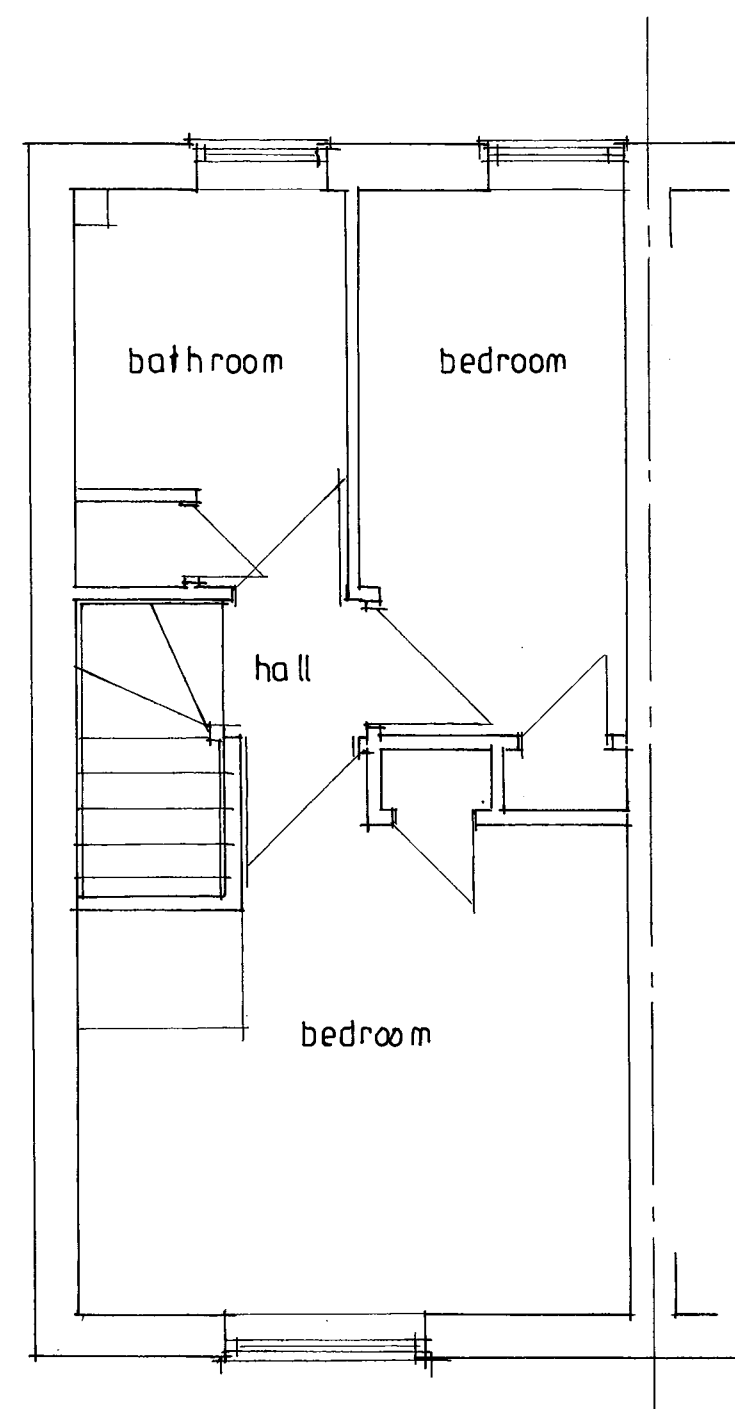

Existing First Floor Plan

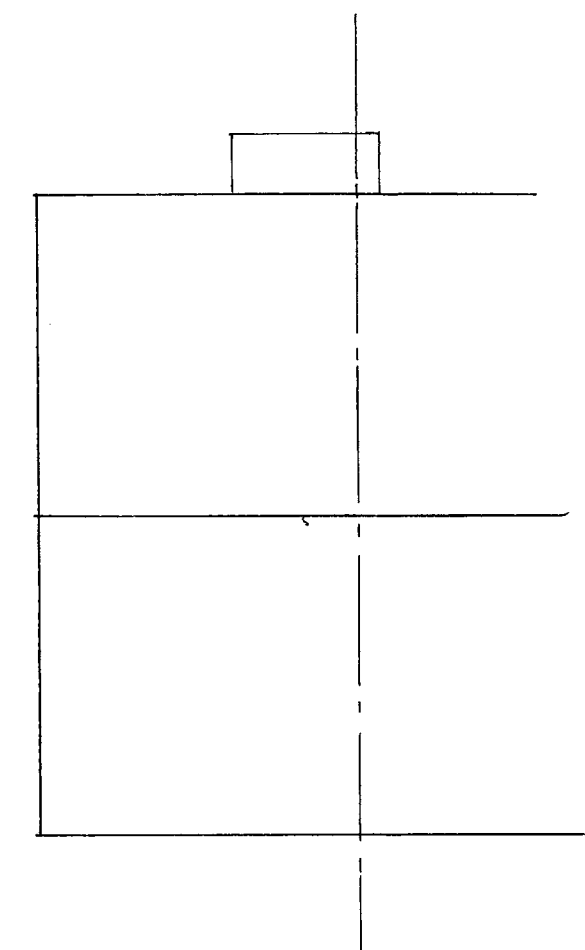

Existing Roof Plan

J P Tupper Associates
20 Sudley Road
Bognor Regis
West Sussex

49 Warren Way,
Barnham,
West Sussex. PO22 0JX

Proposed Extension.

Existing Ground Floor, First Floor
& Roof Plans

Scale: 1:50 & 1:100 | Paper: A3

Drg No.: 7631/01

Date: January 2019

All dimensions to be checked on site.
Do not scale except for planning purposes