

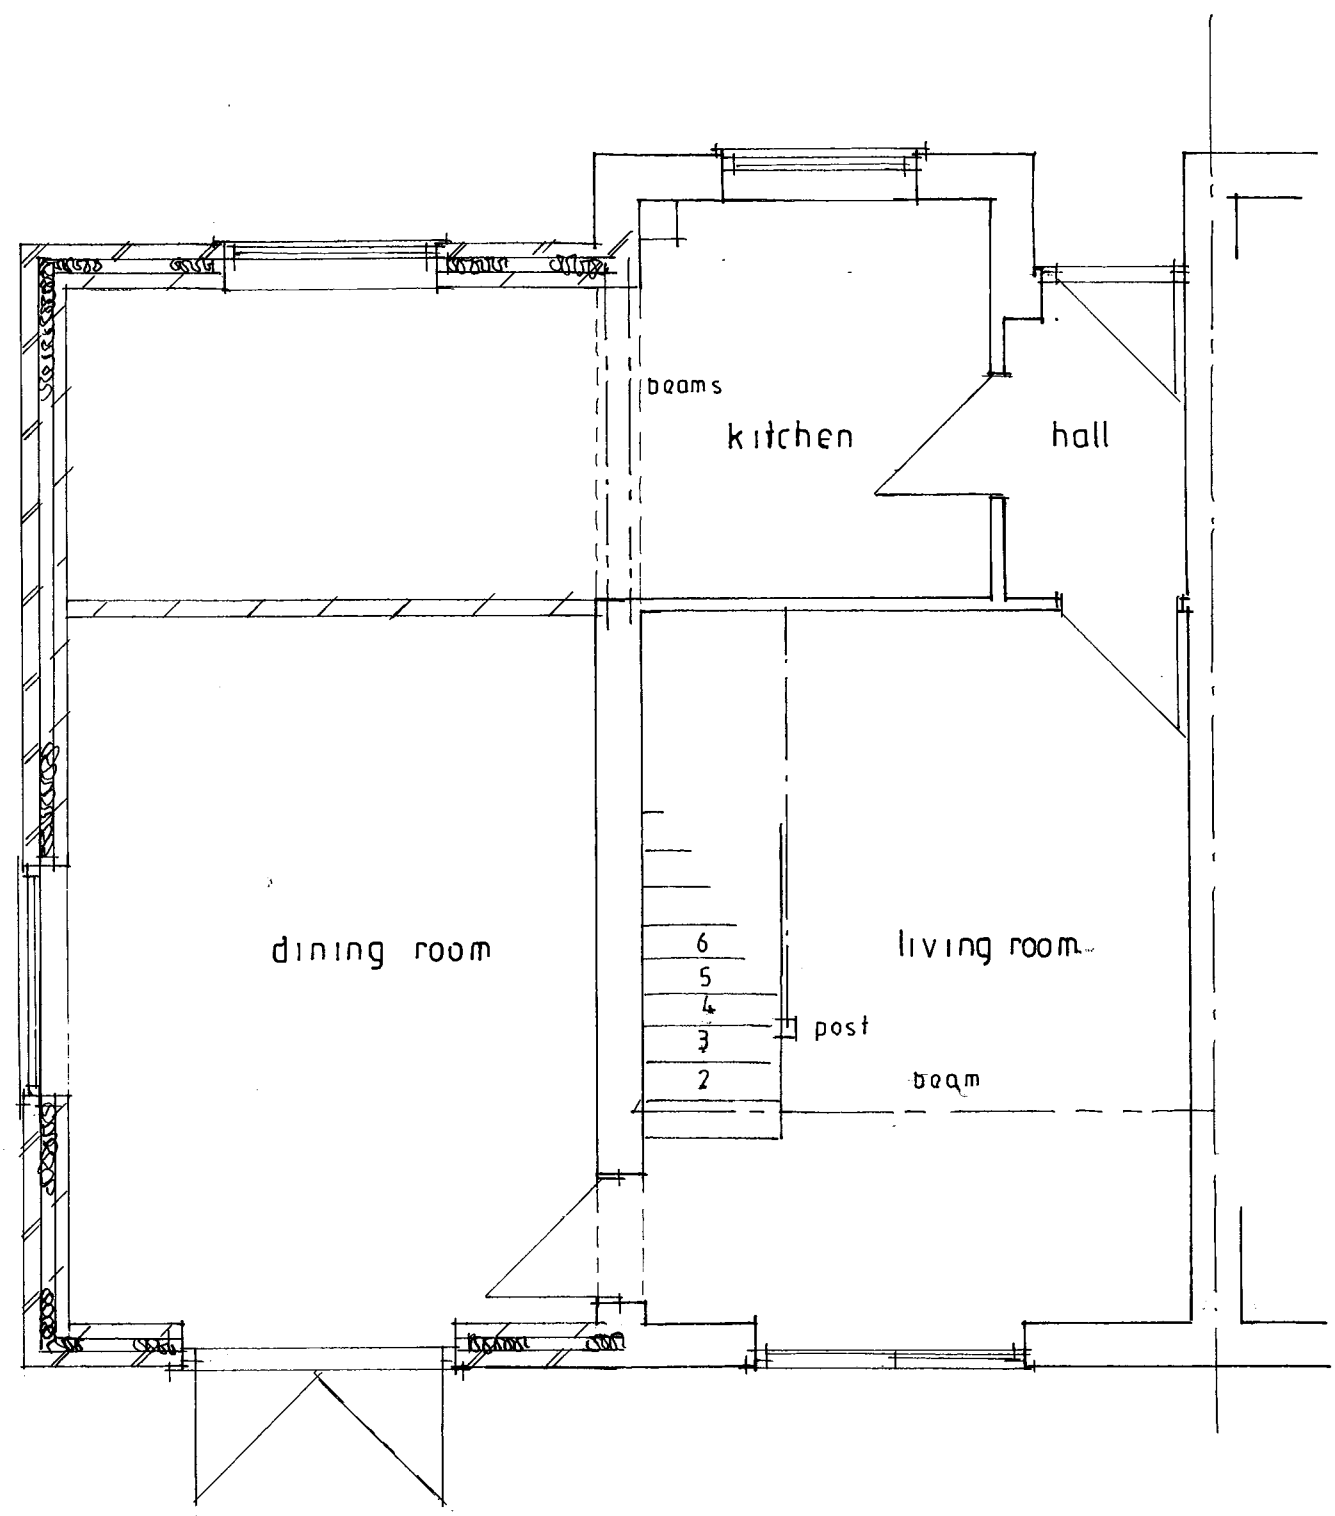


 

Proposed Ground Floor Plan

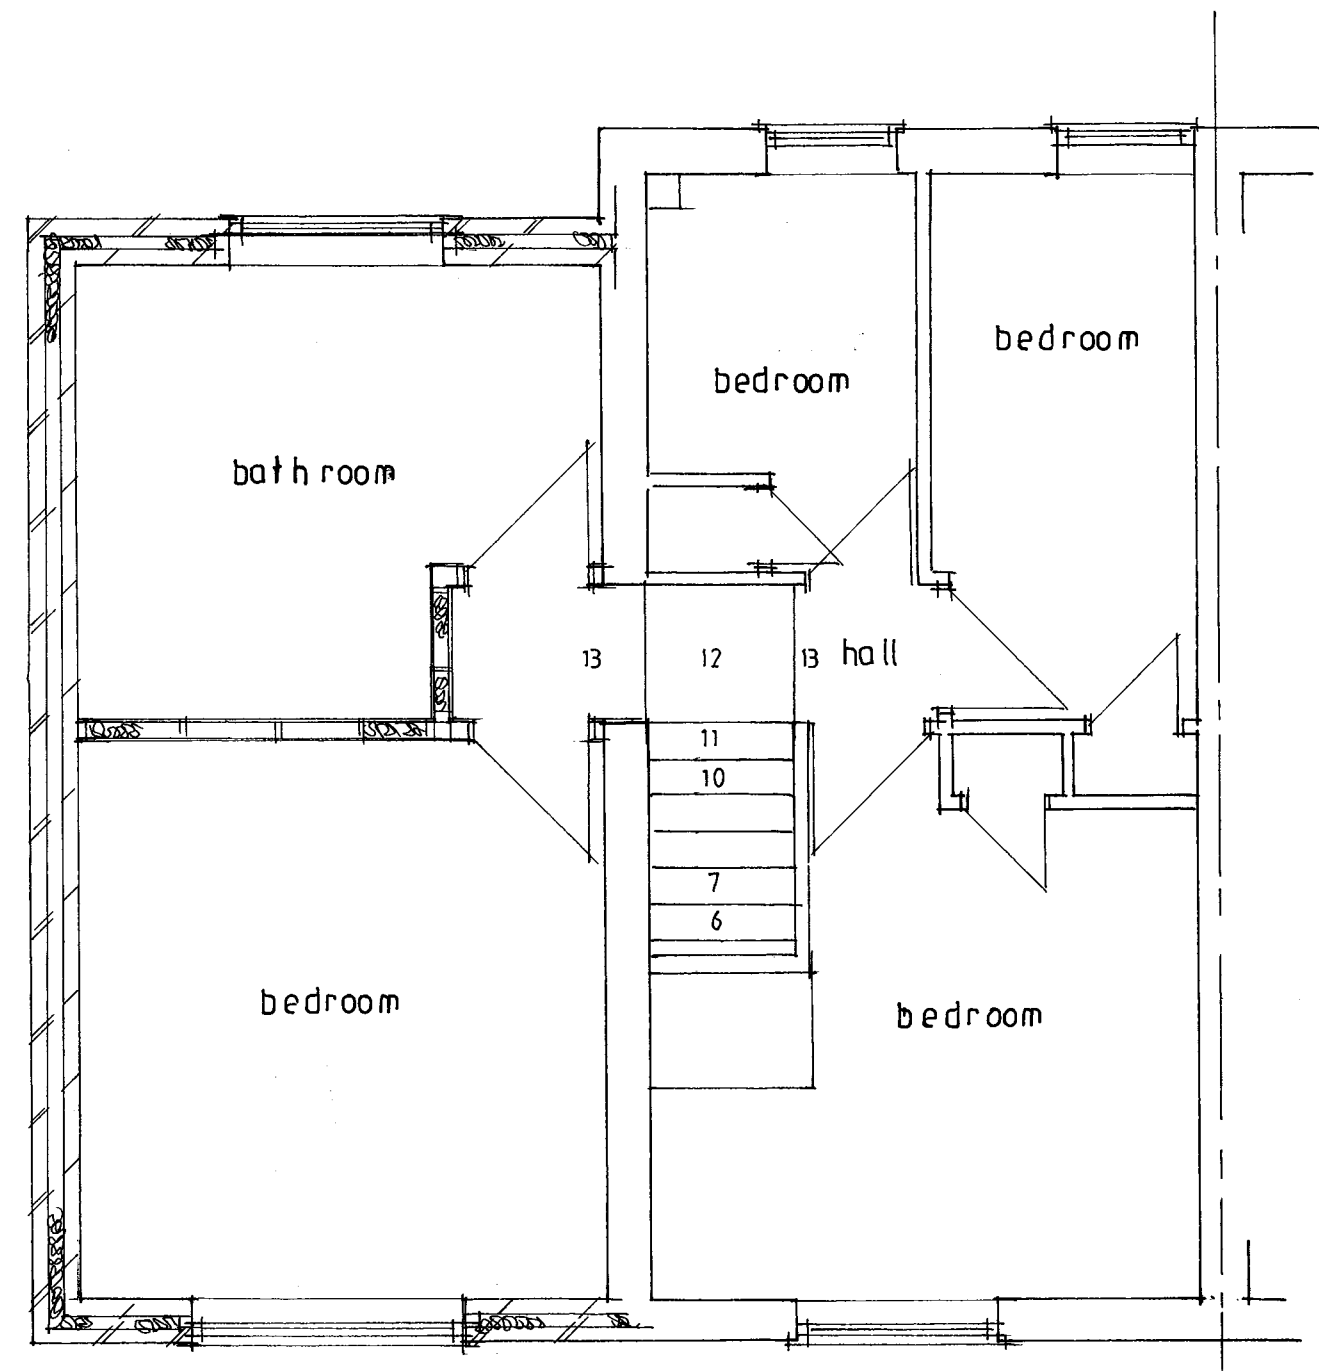

Proposed First Floor Plan

J P Tupper Associates
20 Sudley Road
Bognor Regis
West Sussex
49 Warren Way, Barnham,
West Sussex. PO22 0JX
Proposed Extension.
Proposed Ground & First Floor Plans
Scale: 1:50. Paper: A3
Drg No.: 7631/02A Date: January 2019
All dimensions to be checked on site.
Do not scale except for planning purposes