




EAST ELEVATION

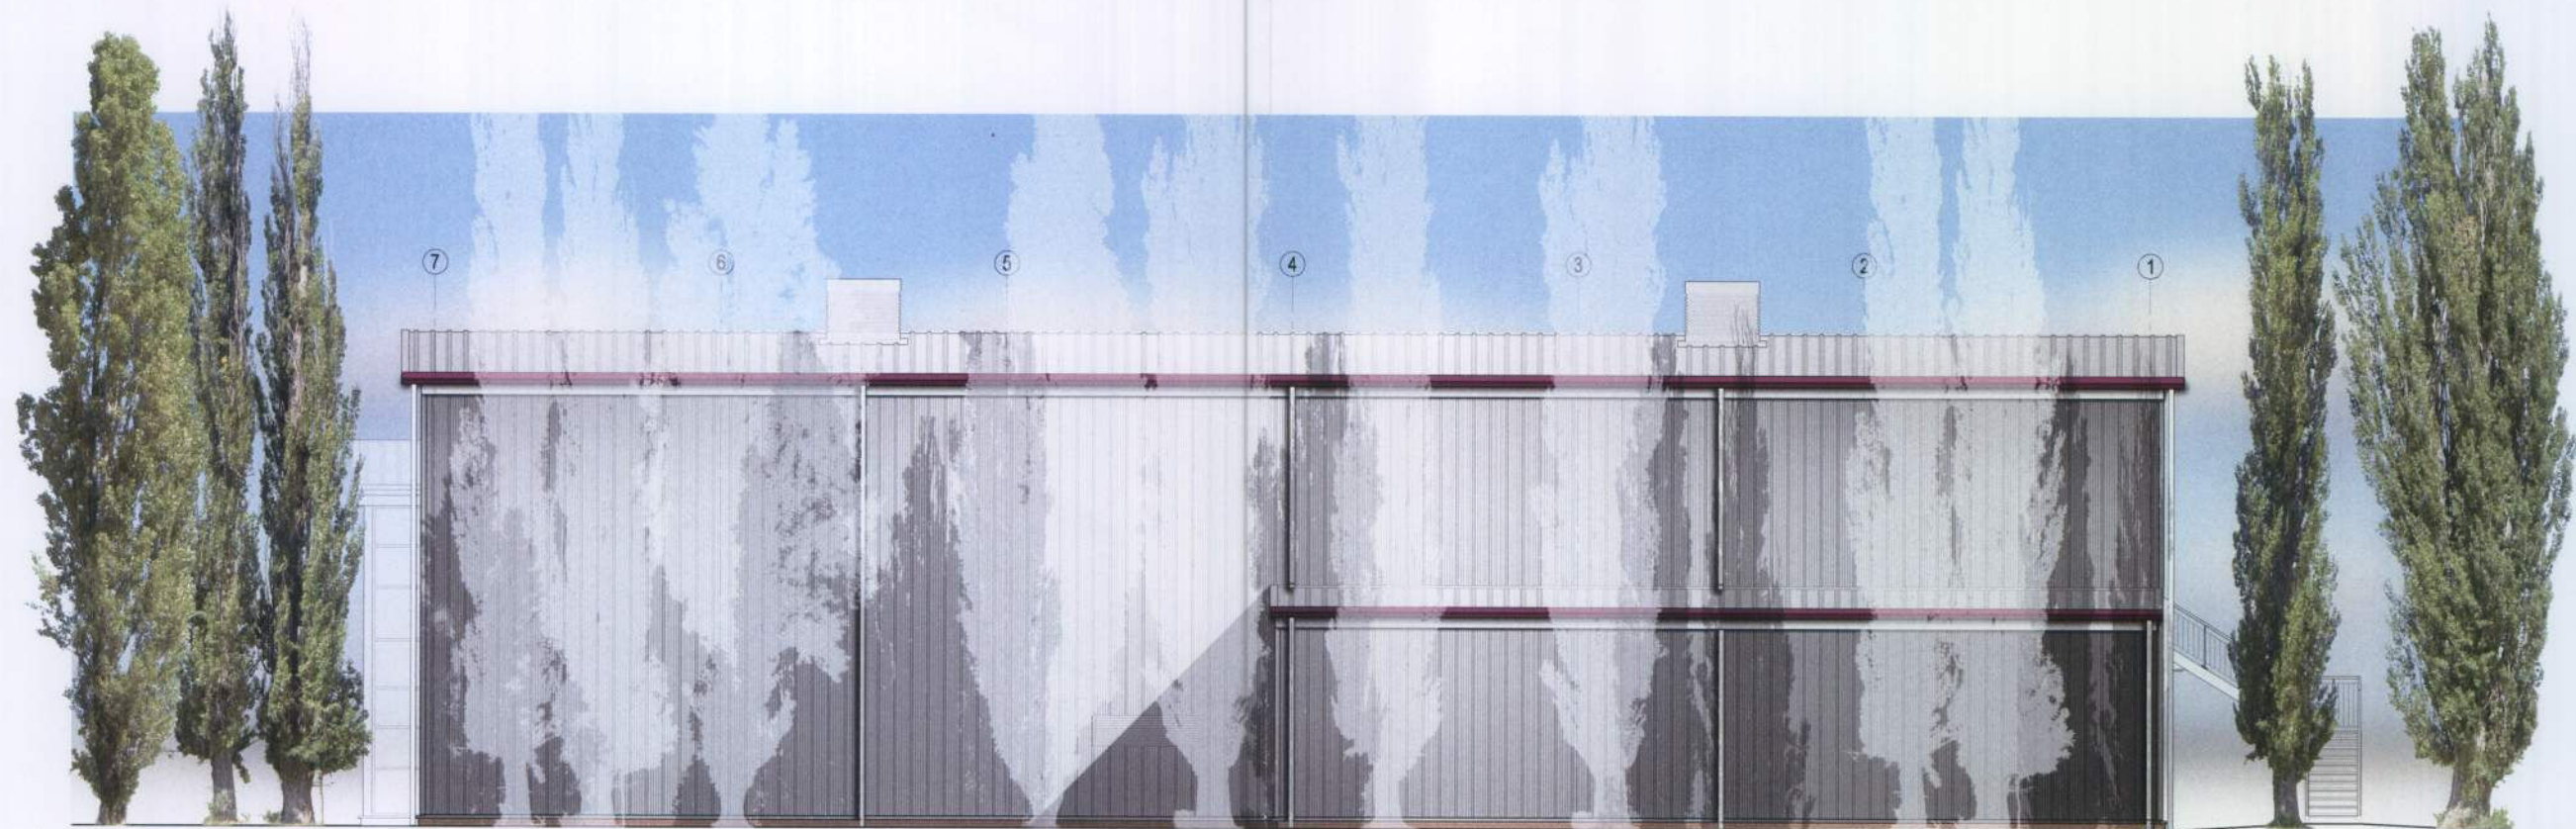

WEST ELEVATION

ARUN DISTRICT COUNCIL			
No.	EG	17	10
Received	Date: 23/02/2010 Scale: 1:150 @ A3	Drawn by: NAB Status: PLANNING	
Job No: TSP 216	Dwg No: 902_P20	Revision: -	