



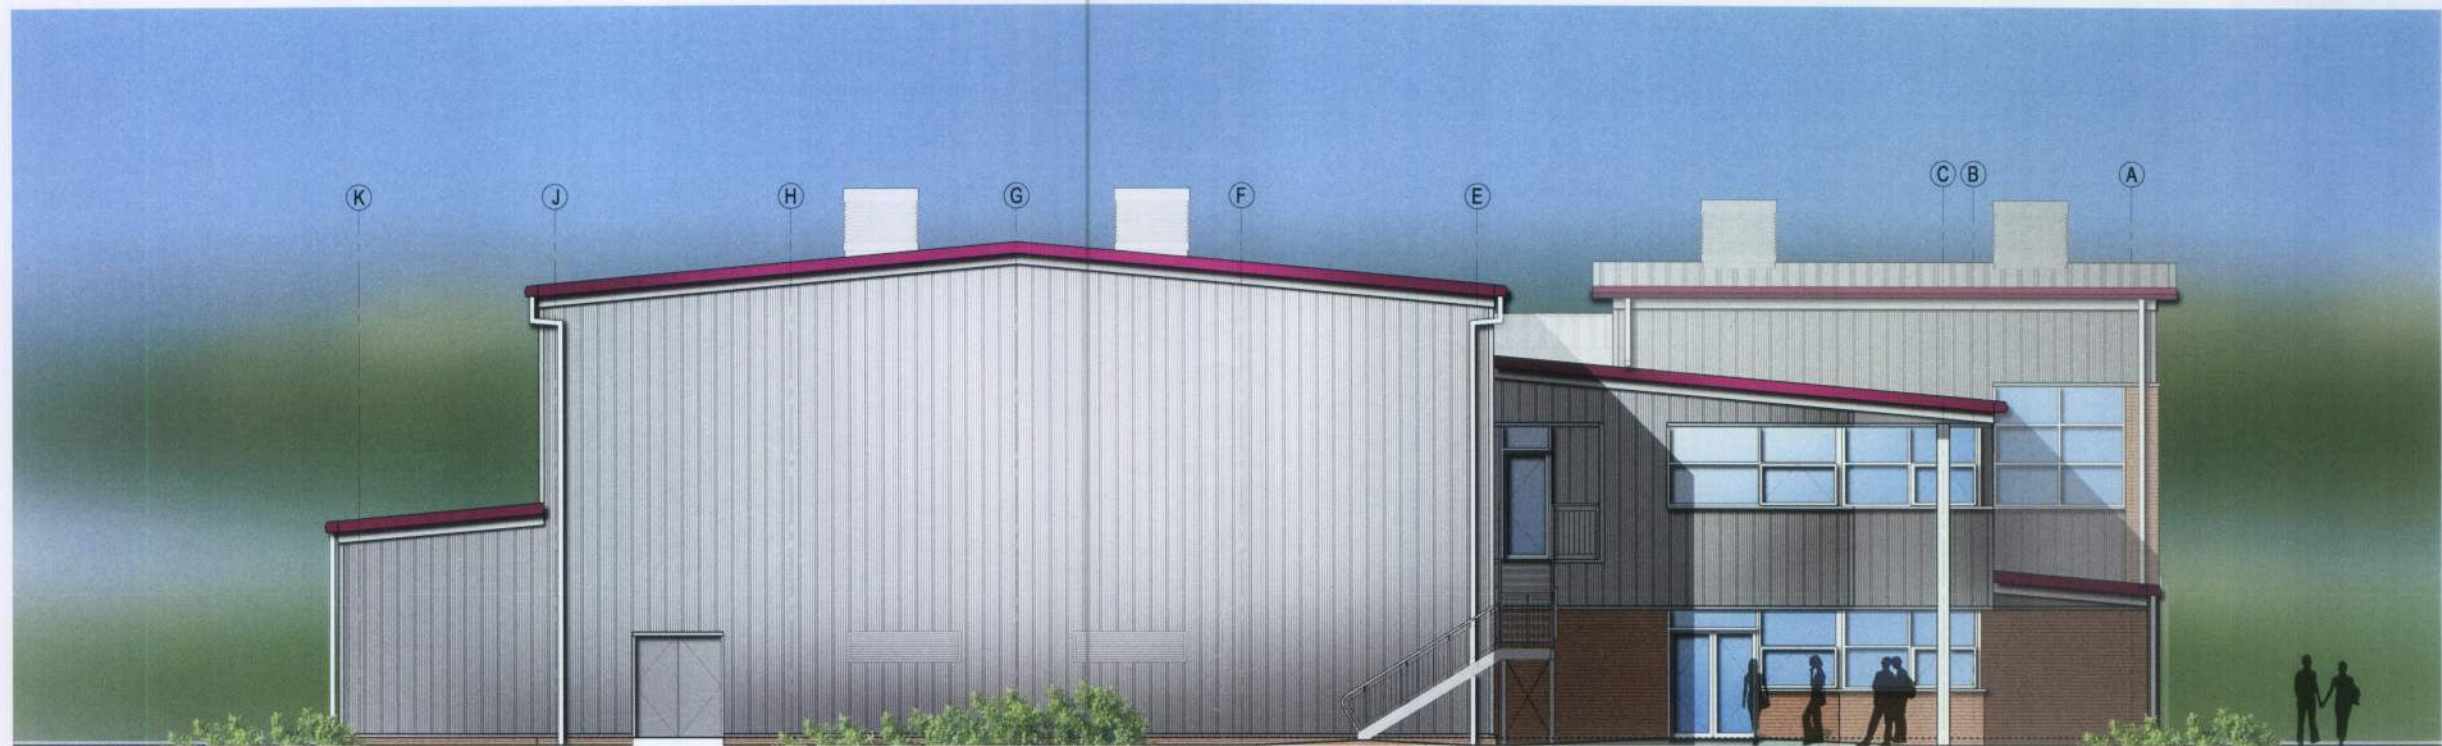

SOUTH ELEVATION

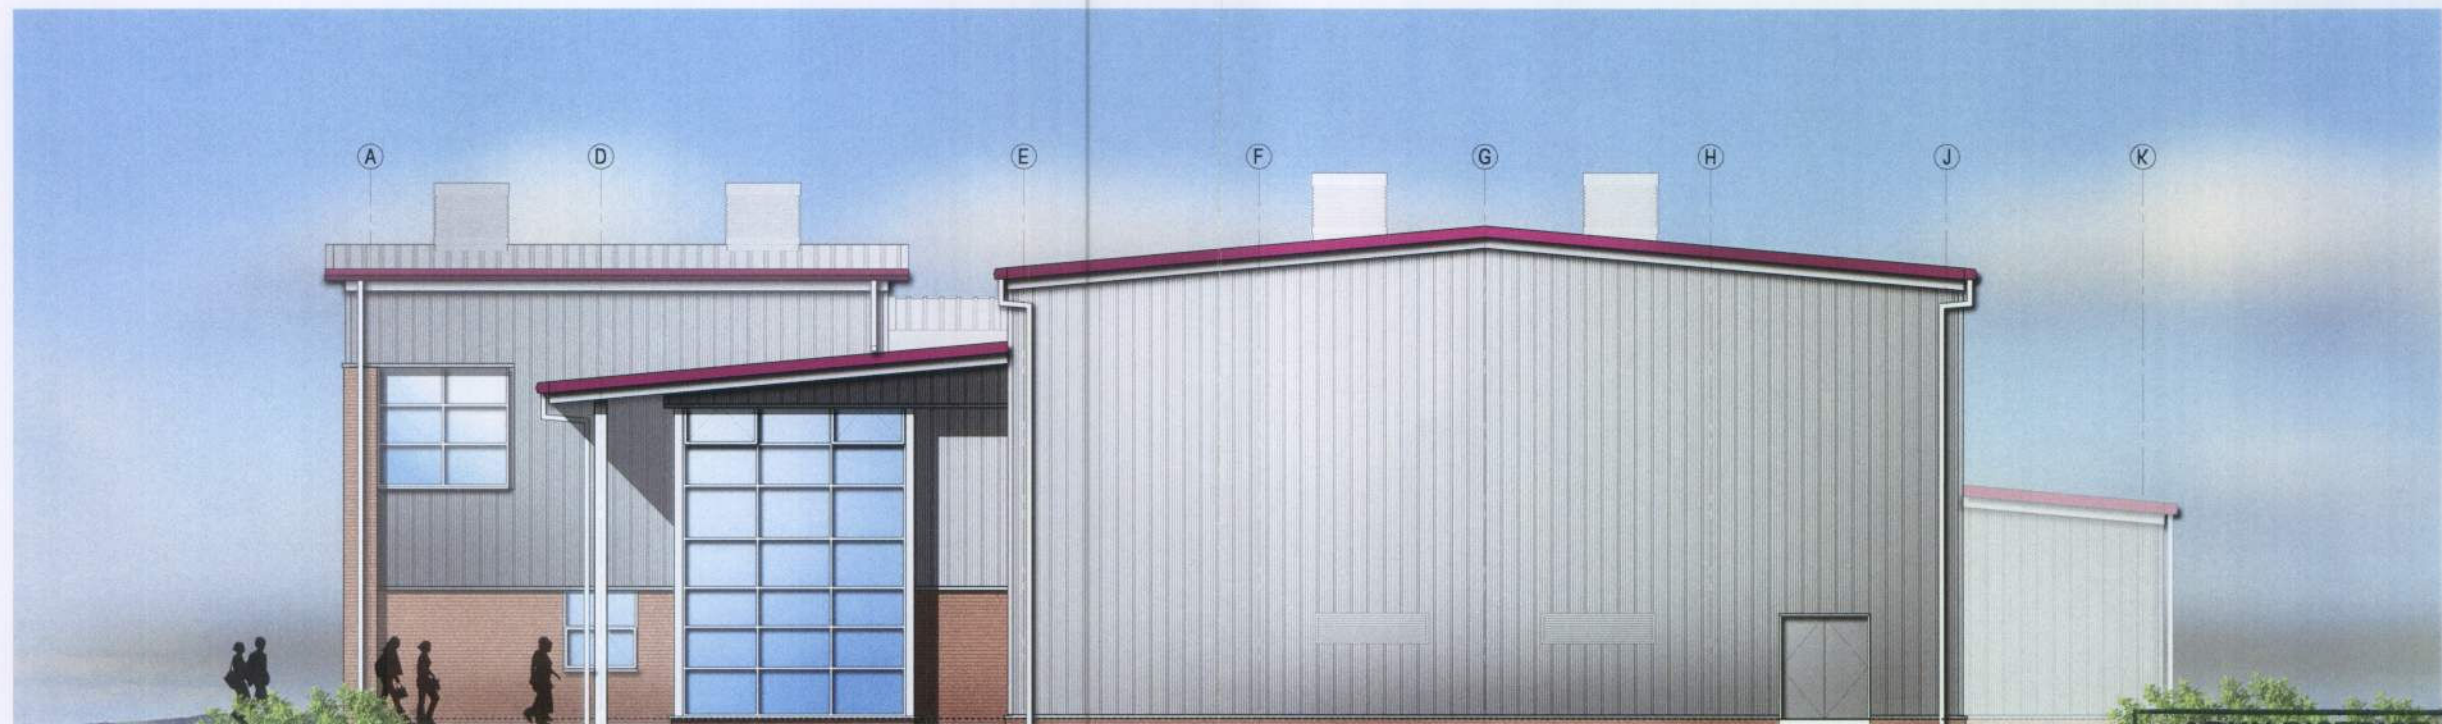

NORTH ELEVATION

ARUN DISTRICT COUNCIL			
No.	EG	17	10
Received			

the
SEAMAN
PARTNERSHIP
Ltd

UNIT 2, MARTINS BARN, BIRDHAM ROAD
CHICHESTER, WEST SUSSEX, PO20 7BX
TEL: 01243 514131 FAX: 01243 511488
office@the-seaman-partnership.co.uk
www.the-seaman-partnership.co.uk

RIBA 
Chartered Practice



Project **ST PHILIP HOWARD
SPORTS HALL**
Drawing **PROPOSED (FINAL PHASE)
NORTH & SOUTH ELEVATIONS**

Date	23/02/2010	Drawn by	NAB
Scales	1:150 @ A3	Status	PLANNING
Job No	TSP 216	Dwg No	902_P21
		Revision	-