


EG/18/12/NMA

Notes

1. This drawing is the copyright of MH Architects Ltd
2. Do not scale this drawing except for Local Authority planning purposes
3. All dimensions must be checked on site by the contractor prior to commencement of the works.

Rev.	Revision	By	Date	Check	D
A	GENERAL AMENDMENTS IN LINE WITH APPROVED PLANNING DRAWINGS	TR	16-02-12		


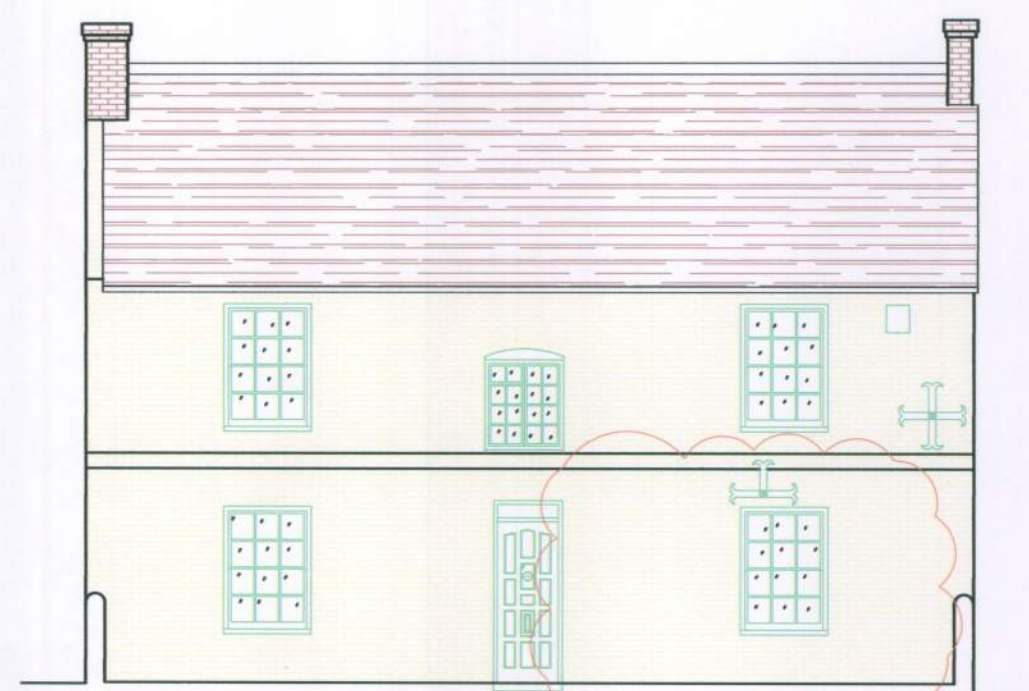


E01 - Front Elevation - Shelley House (Units 7 & 8)




E02 - Shelley House (Units 6, 7 & 8) Elevation


E03 - Elm Tree Stores (Units 4 & 5) Elevation

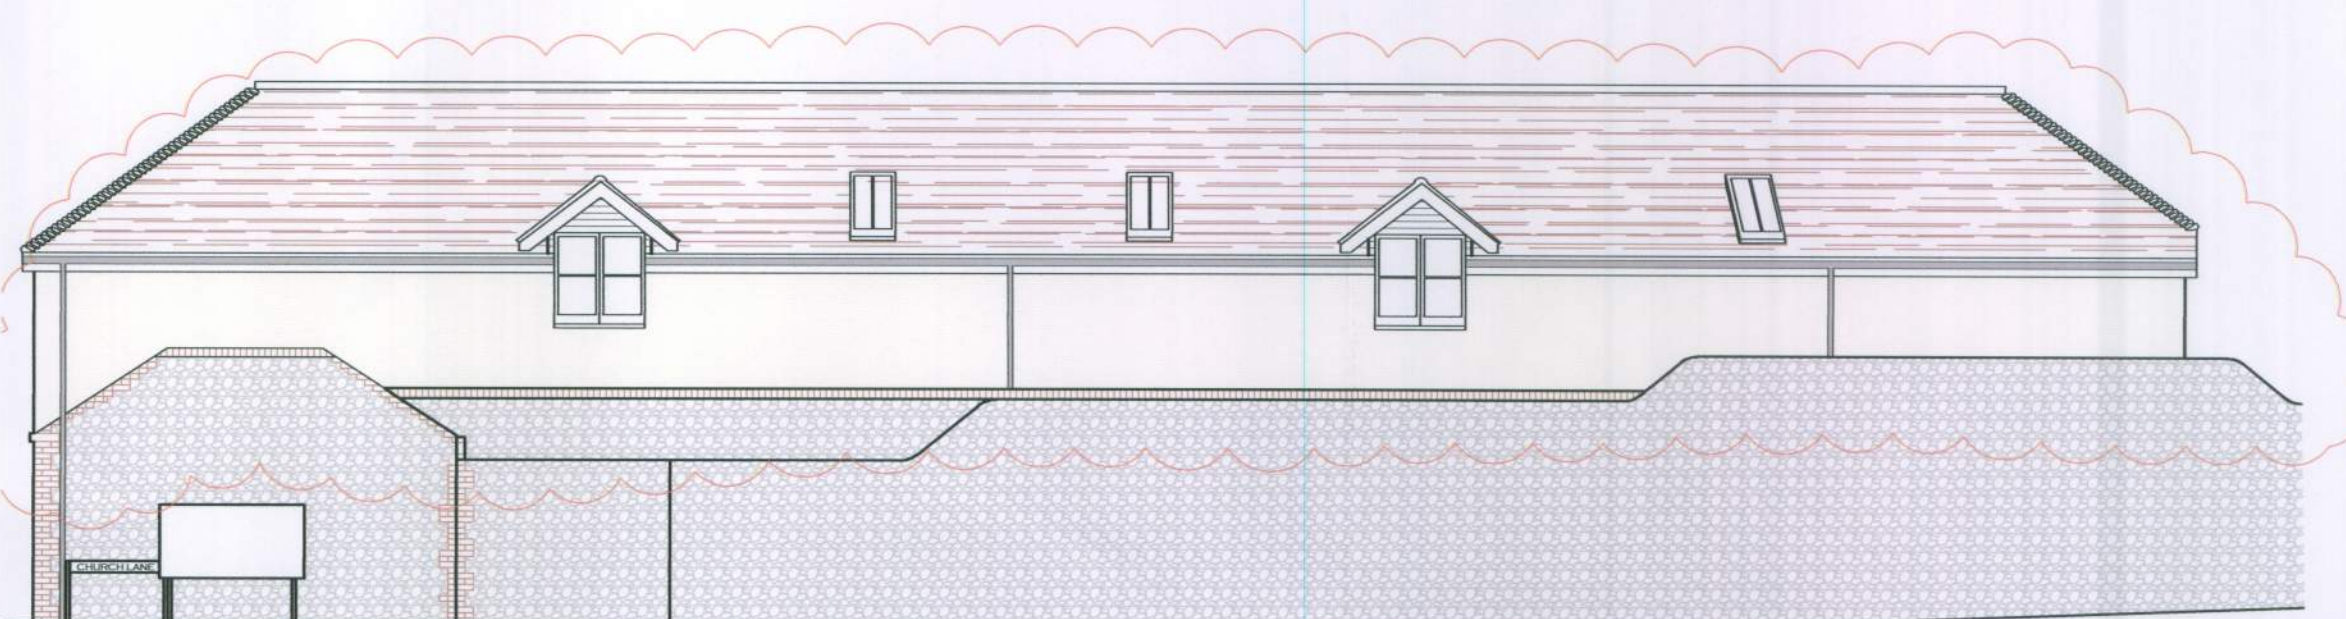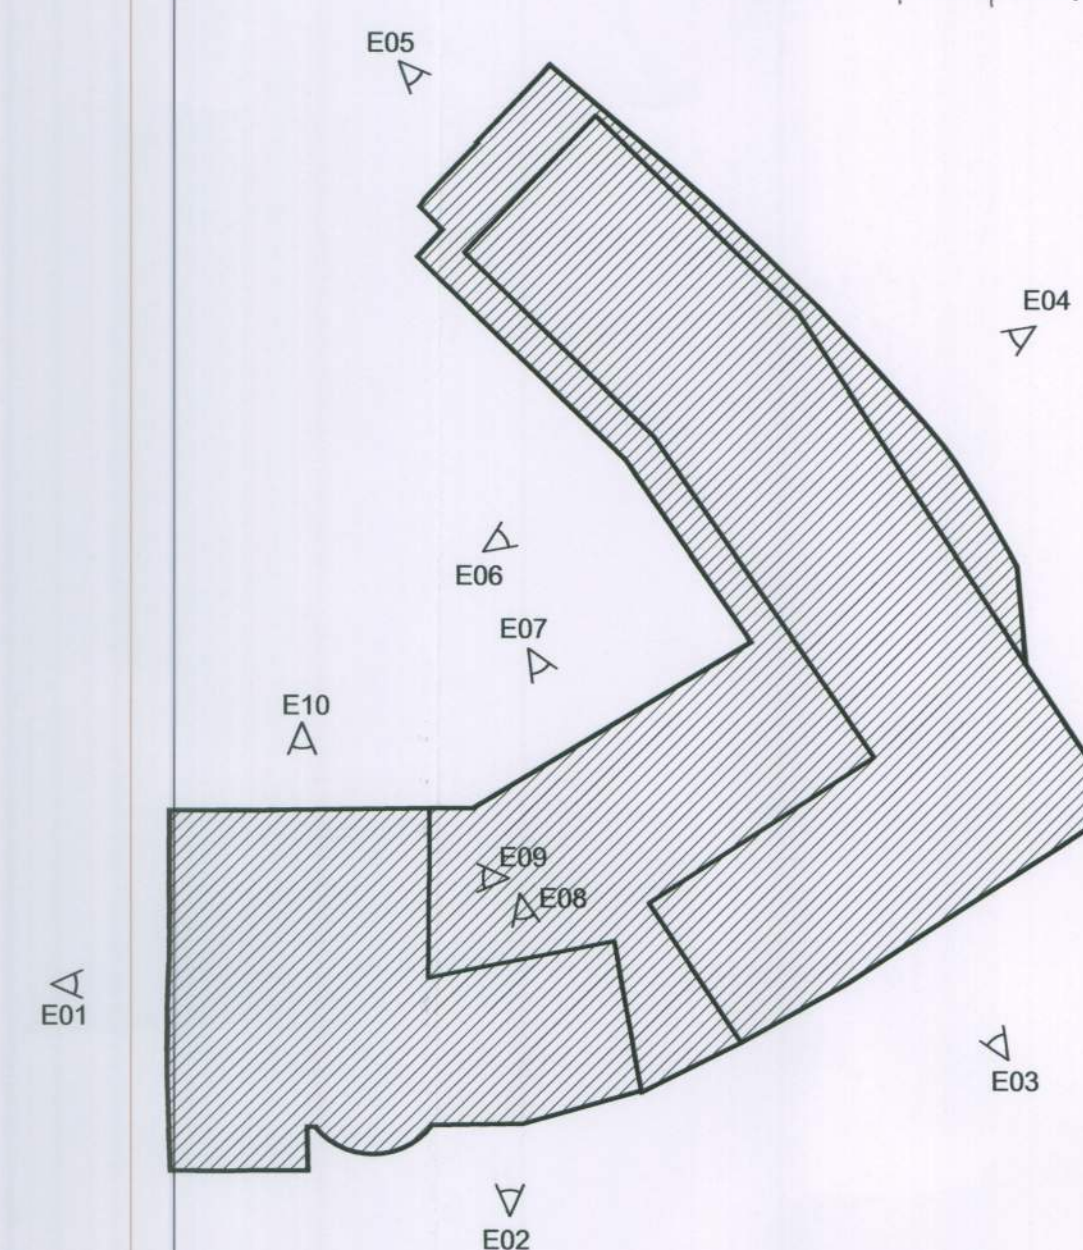

E04 - Church Lane Street Elevation - Elm Tree Stores (Units 1, 2, 3 & 4)

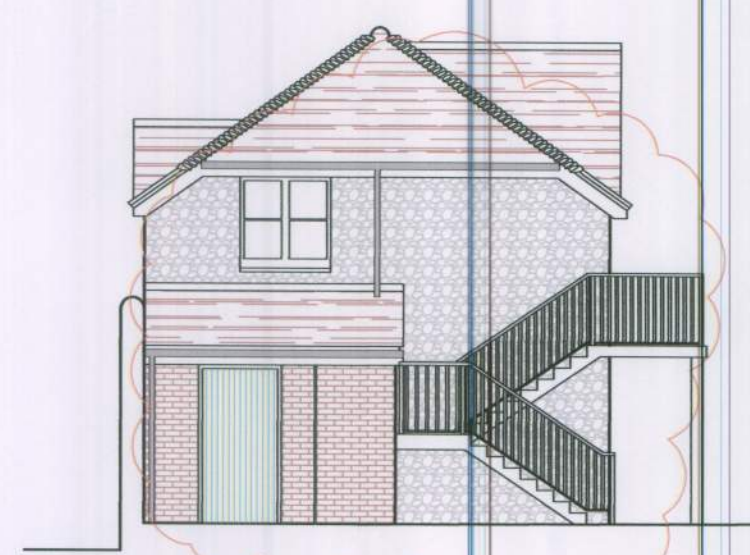

E05 - Elm Tree Stores Rear (Unit 1)

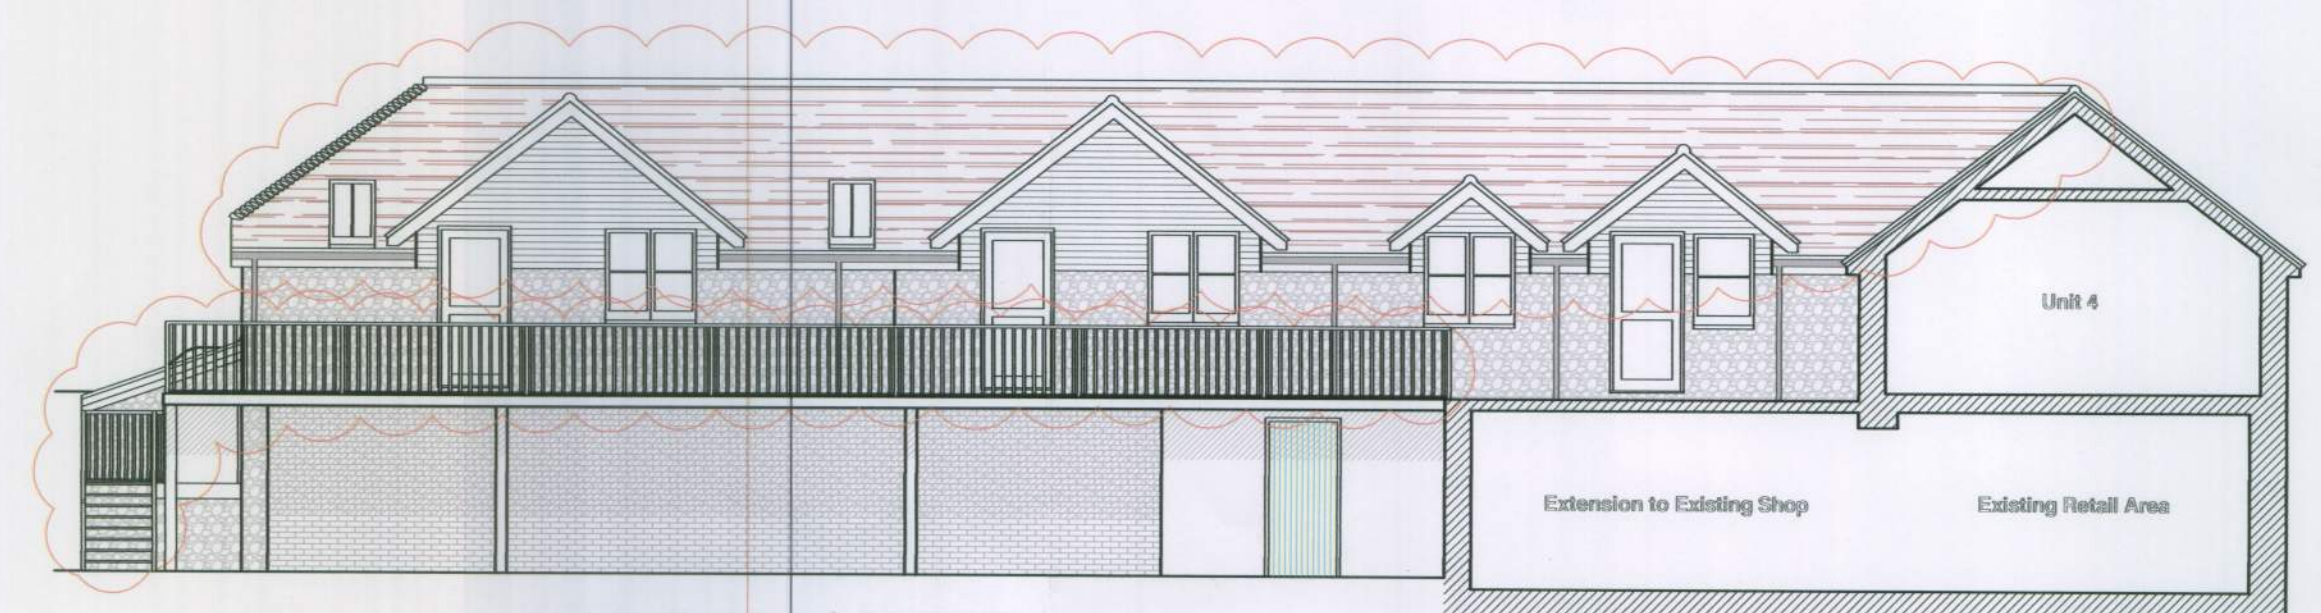

E06 - Elm Tree Stores Rear (Units 1, 2, 3 & 4) Courtyard Elevation / Section

Shelly House Planning Amendments & Differences From Original R.JCA Chartered Architects Drawing No. 07 / 49 / 03, Rev B, dated July '08

Elm Tree Stores & Shelly House design changes to elevation views comprising:

E01: Brick buttresses omitted due to new less intrusive structural tie option.

E02 / E03: Additional conservation rooflight added to Unit 6 kitchen. Wall construction to first floor extension changed from flint finish to painted lime render finish, pitched roof changed from slate roof to handmade plain clay tile roof, layout of dormer windows and additional conservation rooflights change due to layout amendments to units 4 & 5.

E04: Wall construction to first floor extension changed from flint finish to painted lime render finish, pitched roof changed from slate roof to handmade plain clay tile roof, 3 No. conservation rooflights omitted.

E05: Pitched roof changed from slate roof to handmade plain clay tile roof


E06: Pitched roof changed from slate roof to handmade plain clay tile roof, 2 No. new conservation rooflights added to bathrooms in Units 1 & 2 and timber staircase and balustrade changed from timber to metal.

E07: Pitched roof changed from slate roof to handmade plain clay tile roof, 2 No. new conservation rooflights added to Unit 4 bathroom, new window with dormer above to suit new layout of Unit 5, timber balustrade changed from timber to metal, new 2.1 m high security barrier spanning between corner of Unit 5 to corner of Unit 6 to increase security to low level single storey section of pitched roof and new security steel fire exit door added to extension at rear of shop.

E08: Entrance to Unit 7 omitted and dormer roof adjusted to suit.

E09: New entrance to Unit 7 shown to new elevation to suit new plan layout.


E10: New window to Unit 8 kitchen omitted from plan and elevation.

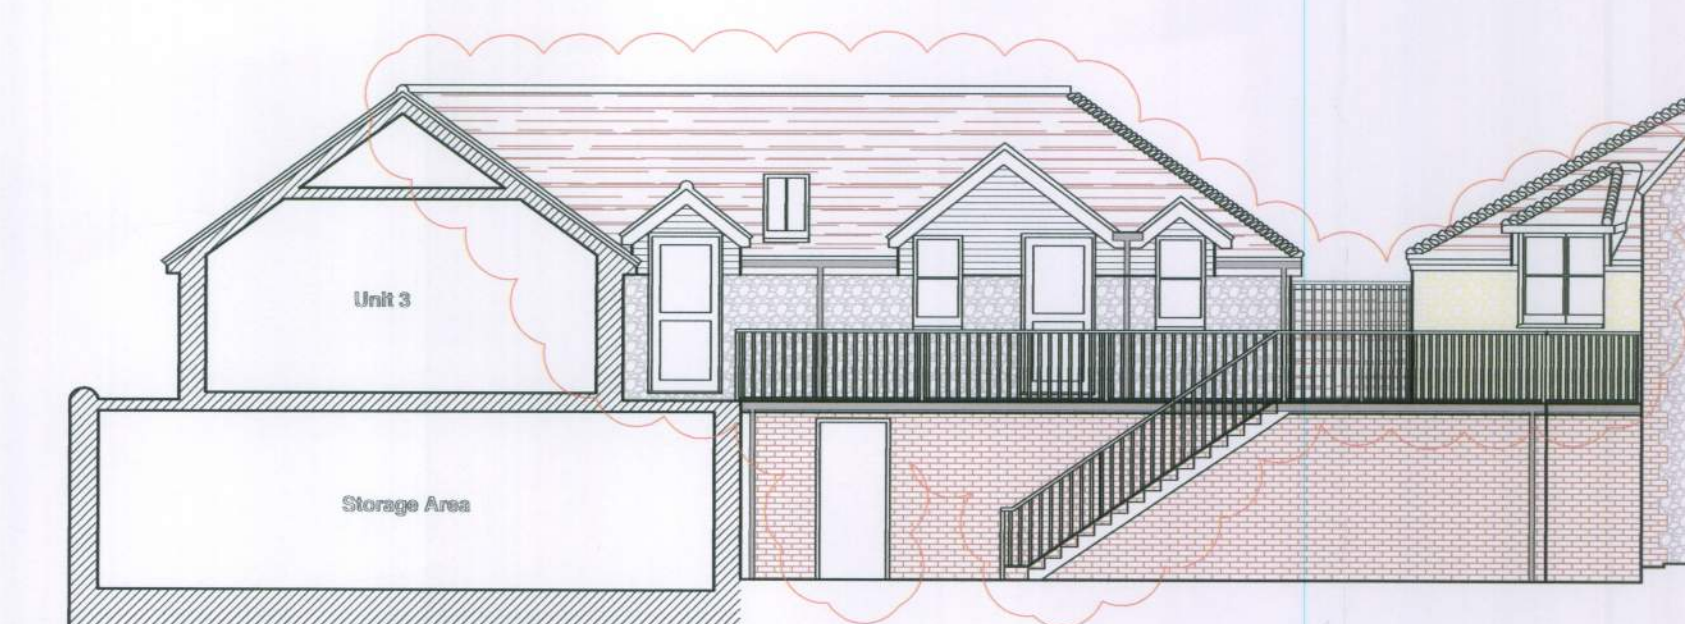

E07 - Elm Tree Stores / Shelley House Rear (Units 3, 4, 5 & 6) Courtyard Elevation / Section



E08 - Shelley House Rear (Unit 6) Elevation / Section

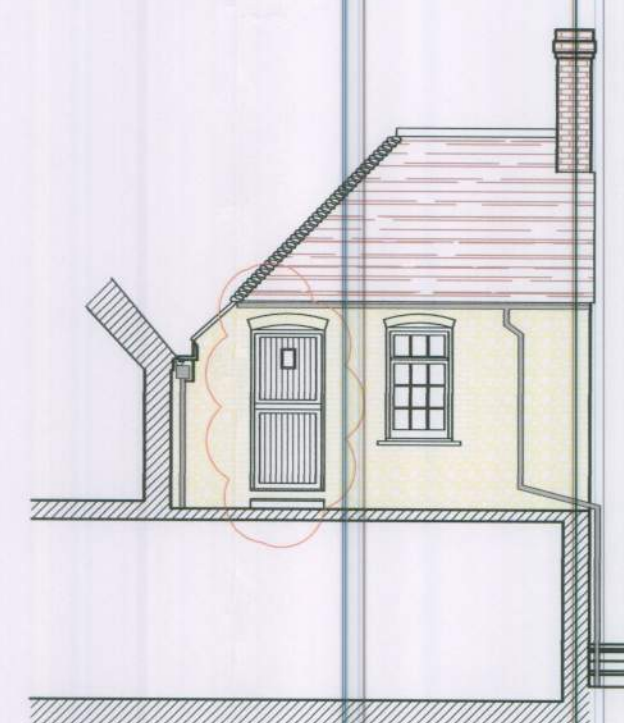

E09 - Shelley House Rear (Unit 7) Elevation / Section



E10 - Shelley House Rear (Unit 7 & 8) Elevation

Client	MR G BRAMLEY / MR D TOBIN				
Job title	SHELLEY HOUSE / ELM TREE STORES NYTON ROAD, EASTERGATE WEST SUSSEX, PO20 3UP				
Drawing title	ELEVATIONS, AS PROPOSED				
Drawn	Date	Checked	Date	Scale at A1	
TR	05-09-11		05-09-11	1:100	
Job N°	Drawing N°		Rev.		
11-032	30-02			A	
Status					

PLANNING ISSUE

Ground Floor / Bicentennial Building
Southern Gate / Chichester
West Sussex / PO19 8EZ
t. 01243 774748
e. admin@mharchitects.co.uk
www.mharchitects.co.uk
Limited Company
Registered in England No 0994733

mh
ARCHITECTS