


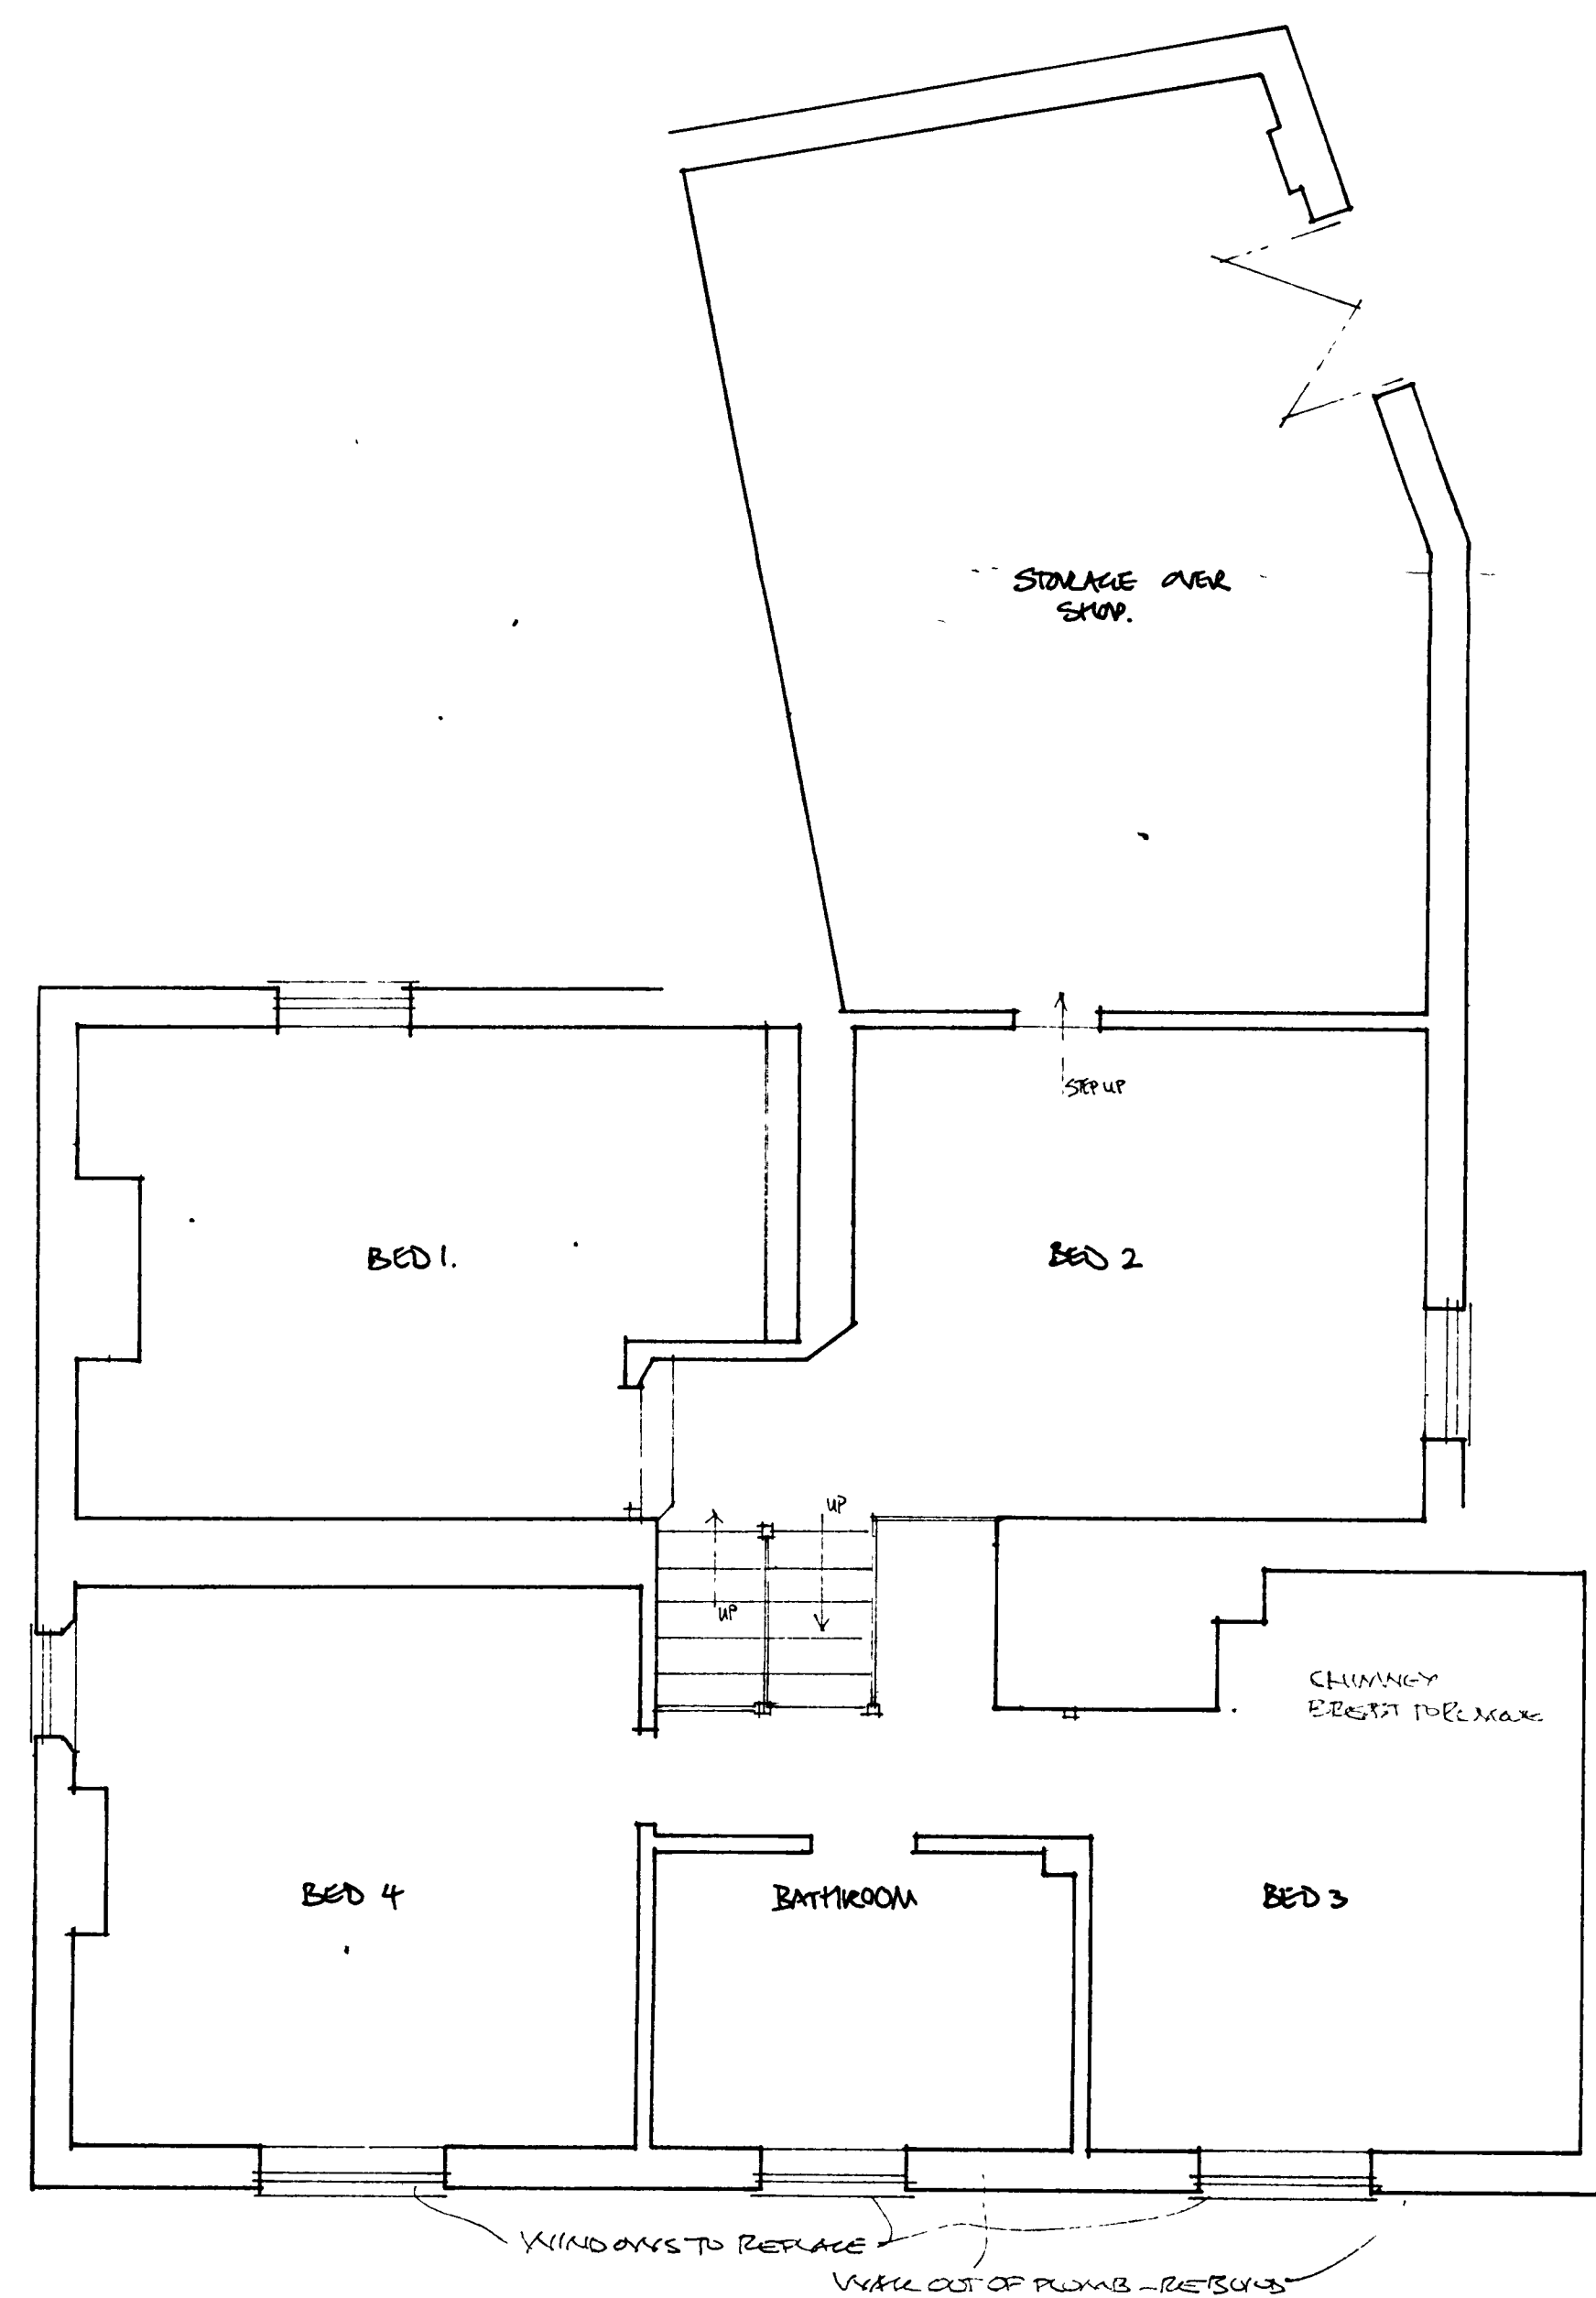


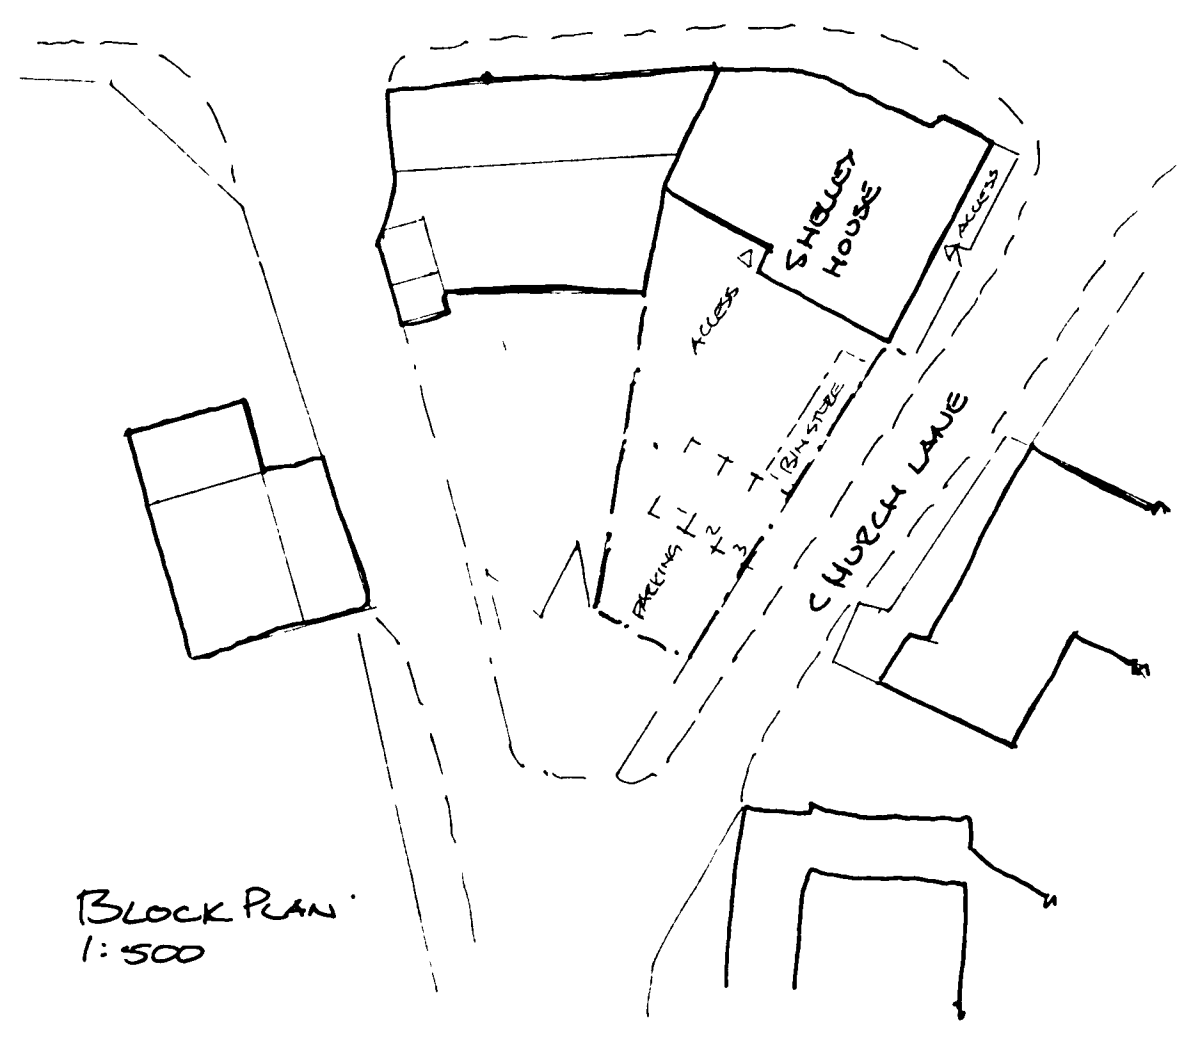

FIRST FLOOR PLAN

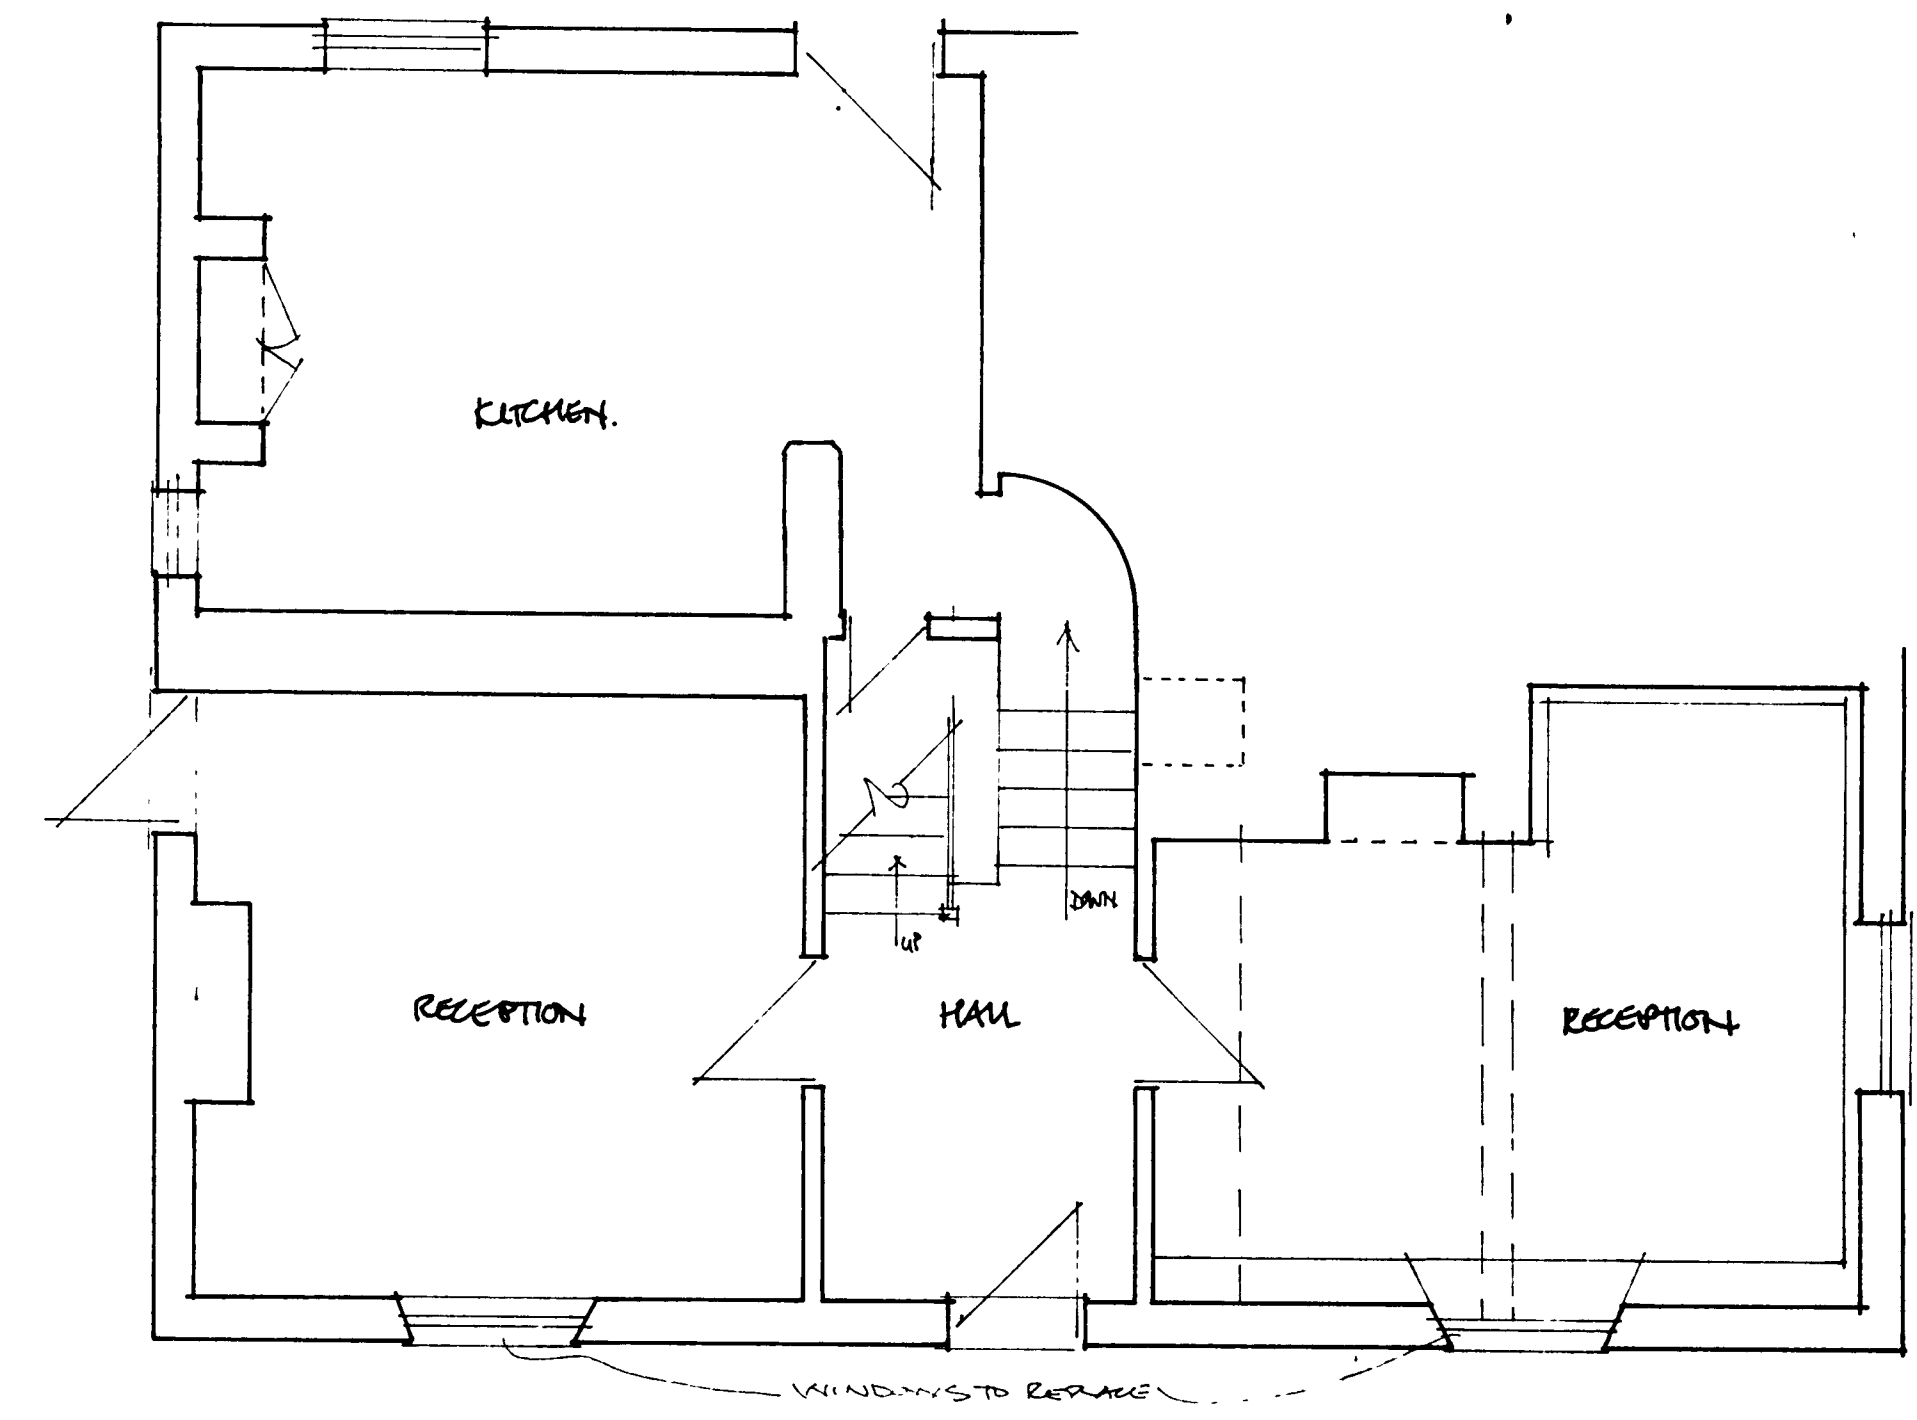

BASEMENT

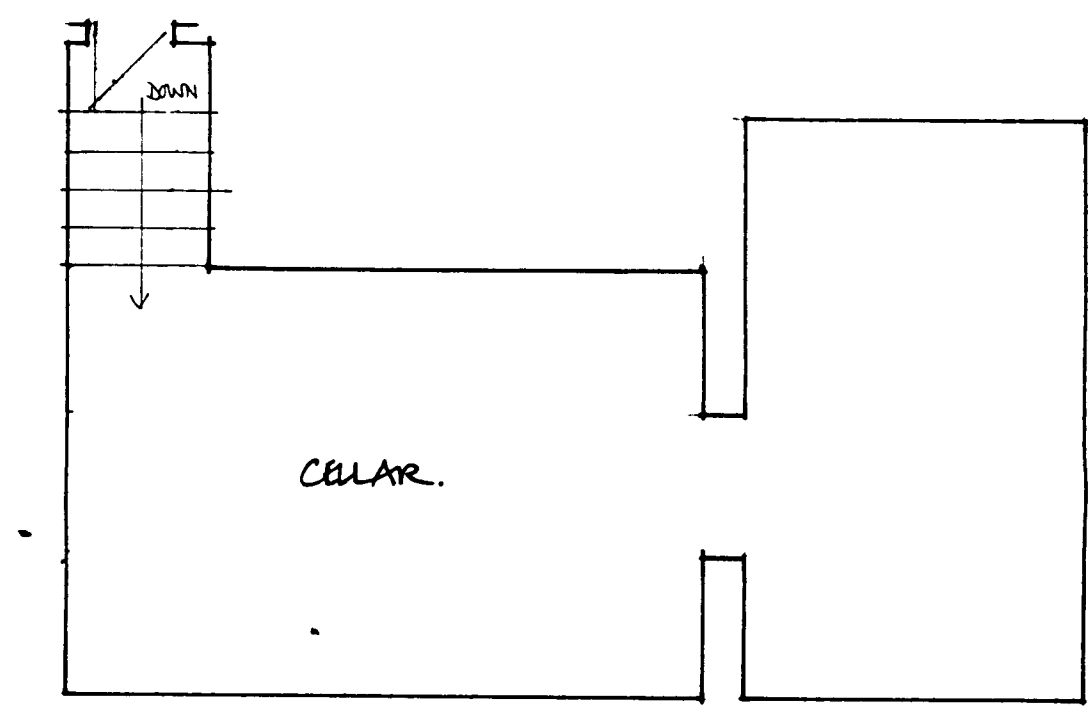

GROUND FLOOR PLAN

PROJECT:			
PROPOSED CONVERSION OF SINGLE PROPERTY INTO SEPARATE UNITS			
ARUN DISTRICT COUNCIL			
No.	EG	19	07 L
RECEIVED		12.3.07	
DRAW TITLE:			
EXISTING PLANS 1:50 BLOCK PLAN 1:500			
CLIENT:			
MR G. BRAMLEY			
DRAWN BY:			
G. ADKINS CHARTERED BLDG SURV. BARTREE COTTAGE 5 HUNSTON AVENUE STORINGTON, W. SUSSEX			
SCALE: 1:50			
DATE: 7th DECEMBER 2006			
DRAWING NO: 2006/44/11			REV