



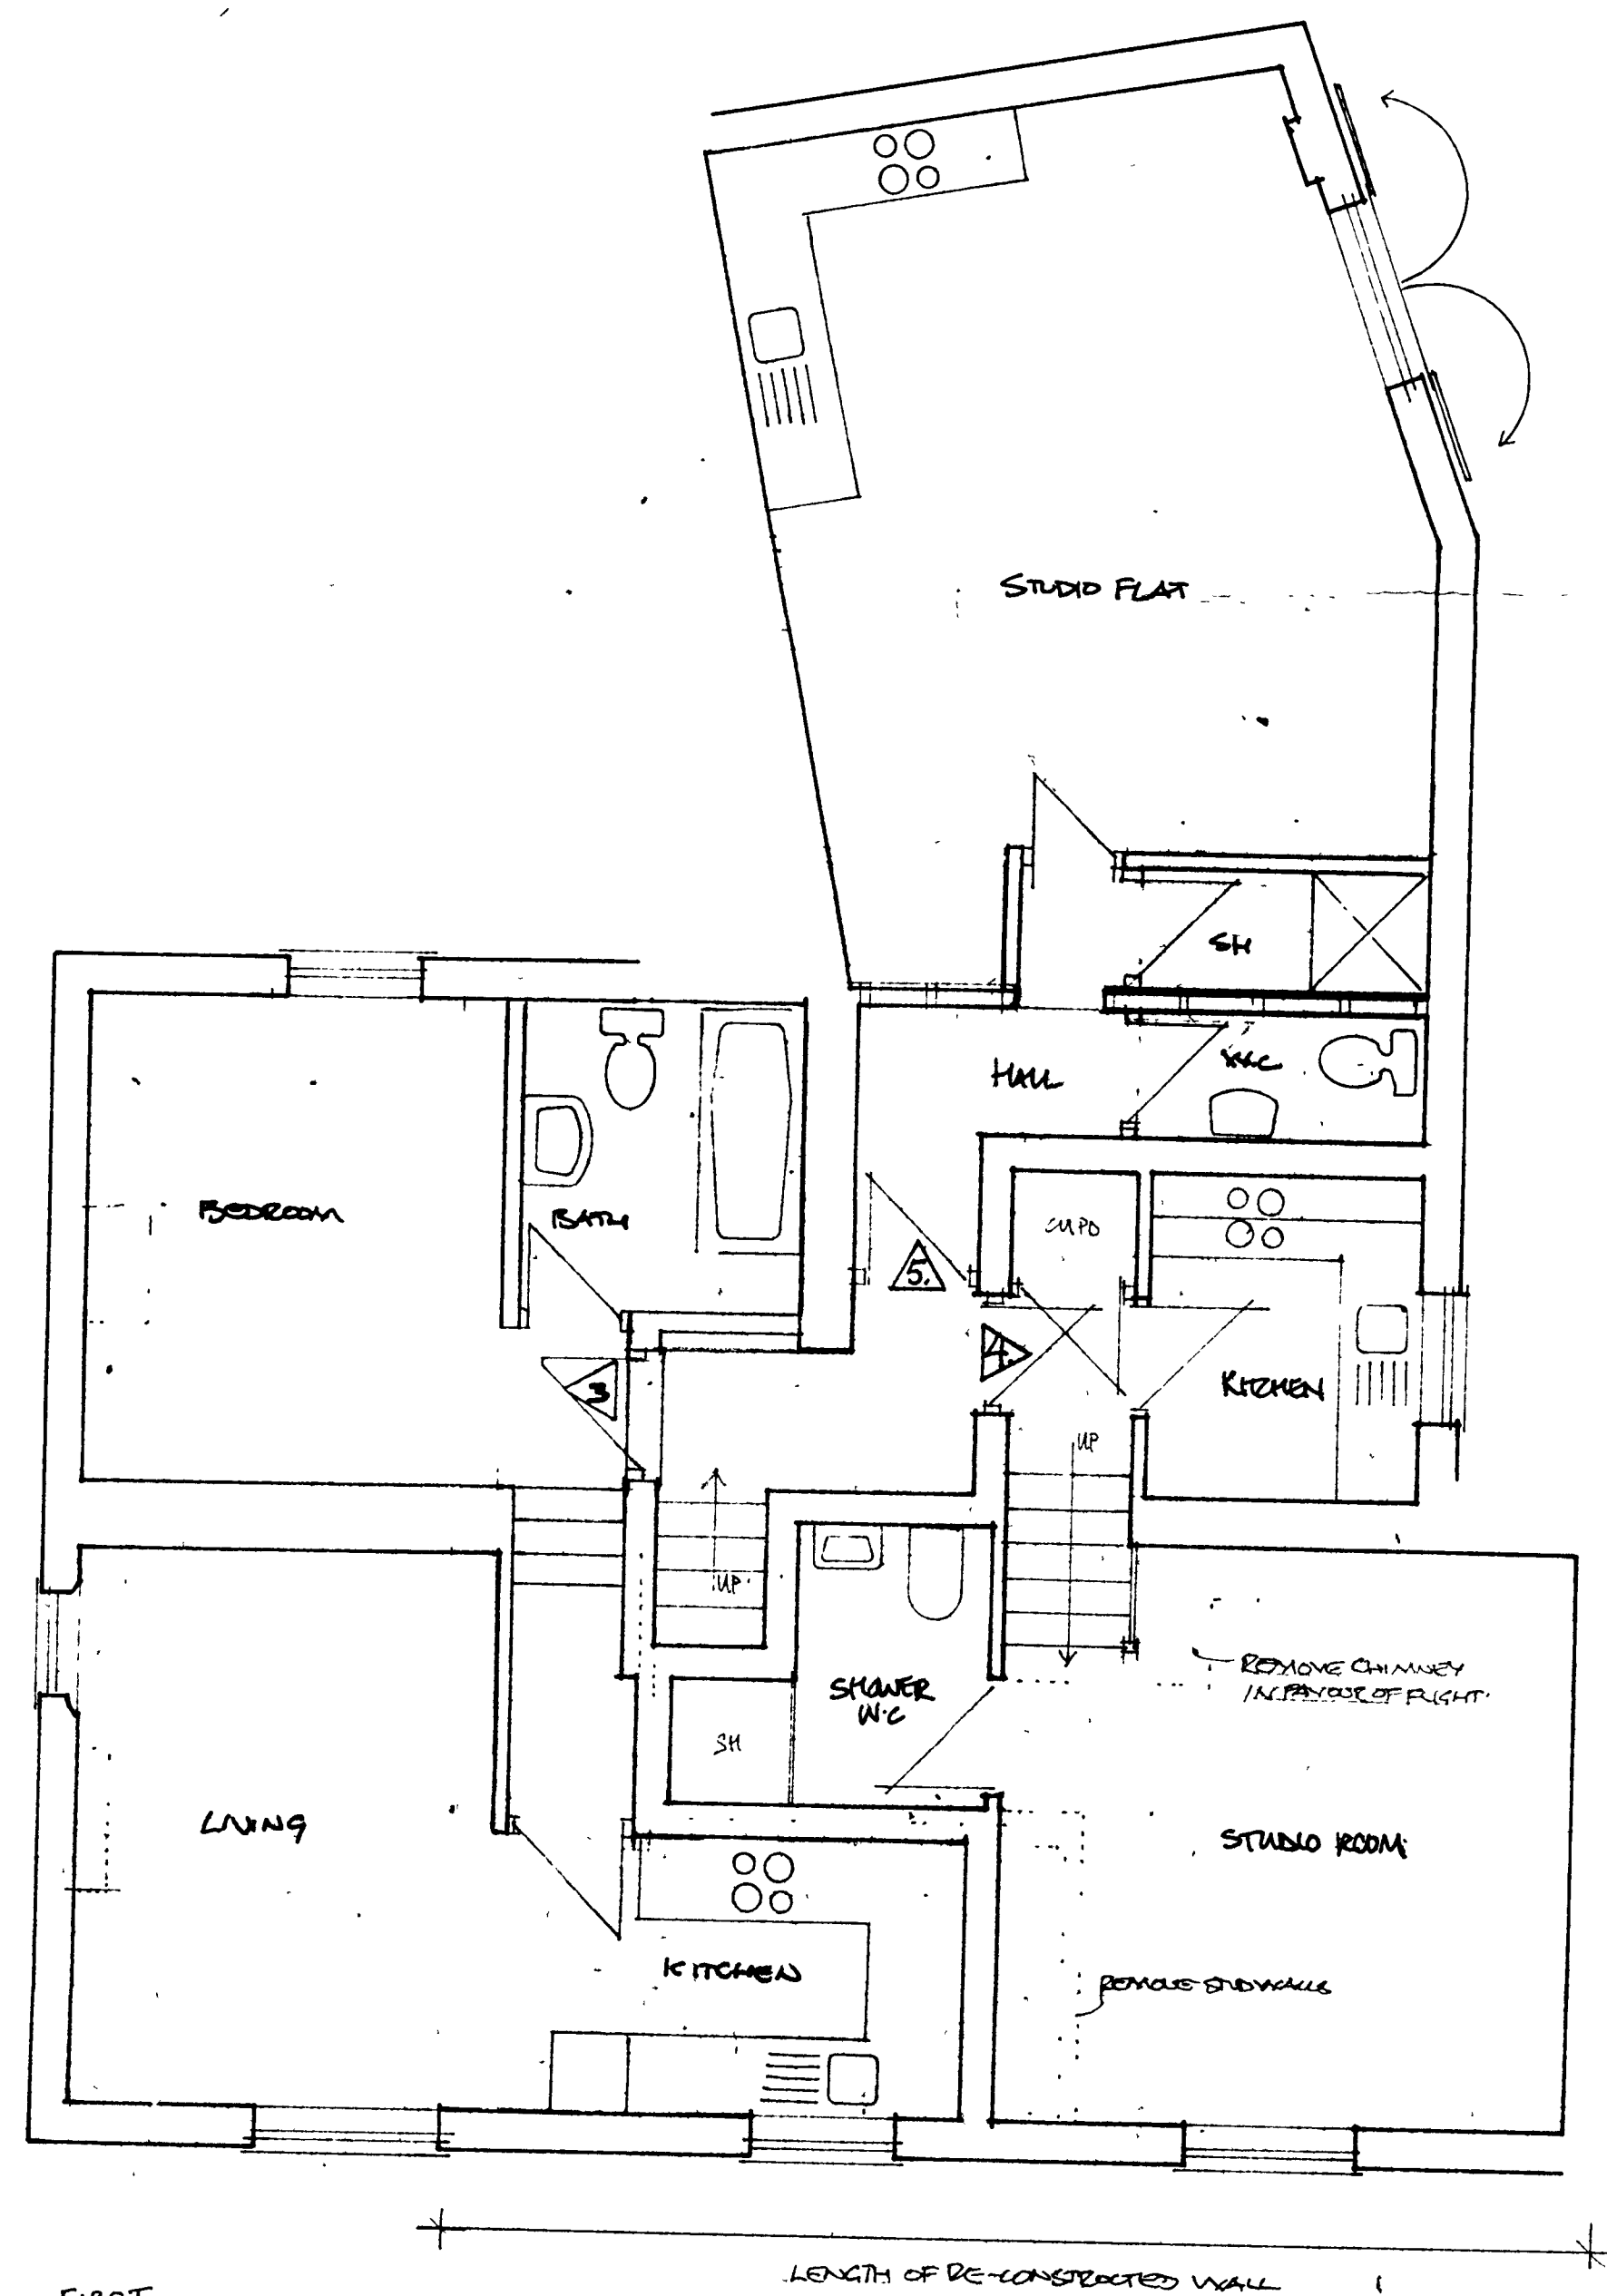

FIRST
GROUND FLOOR PLAN

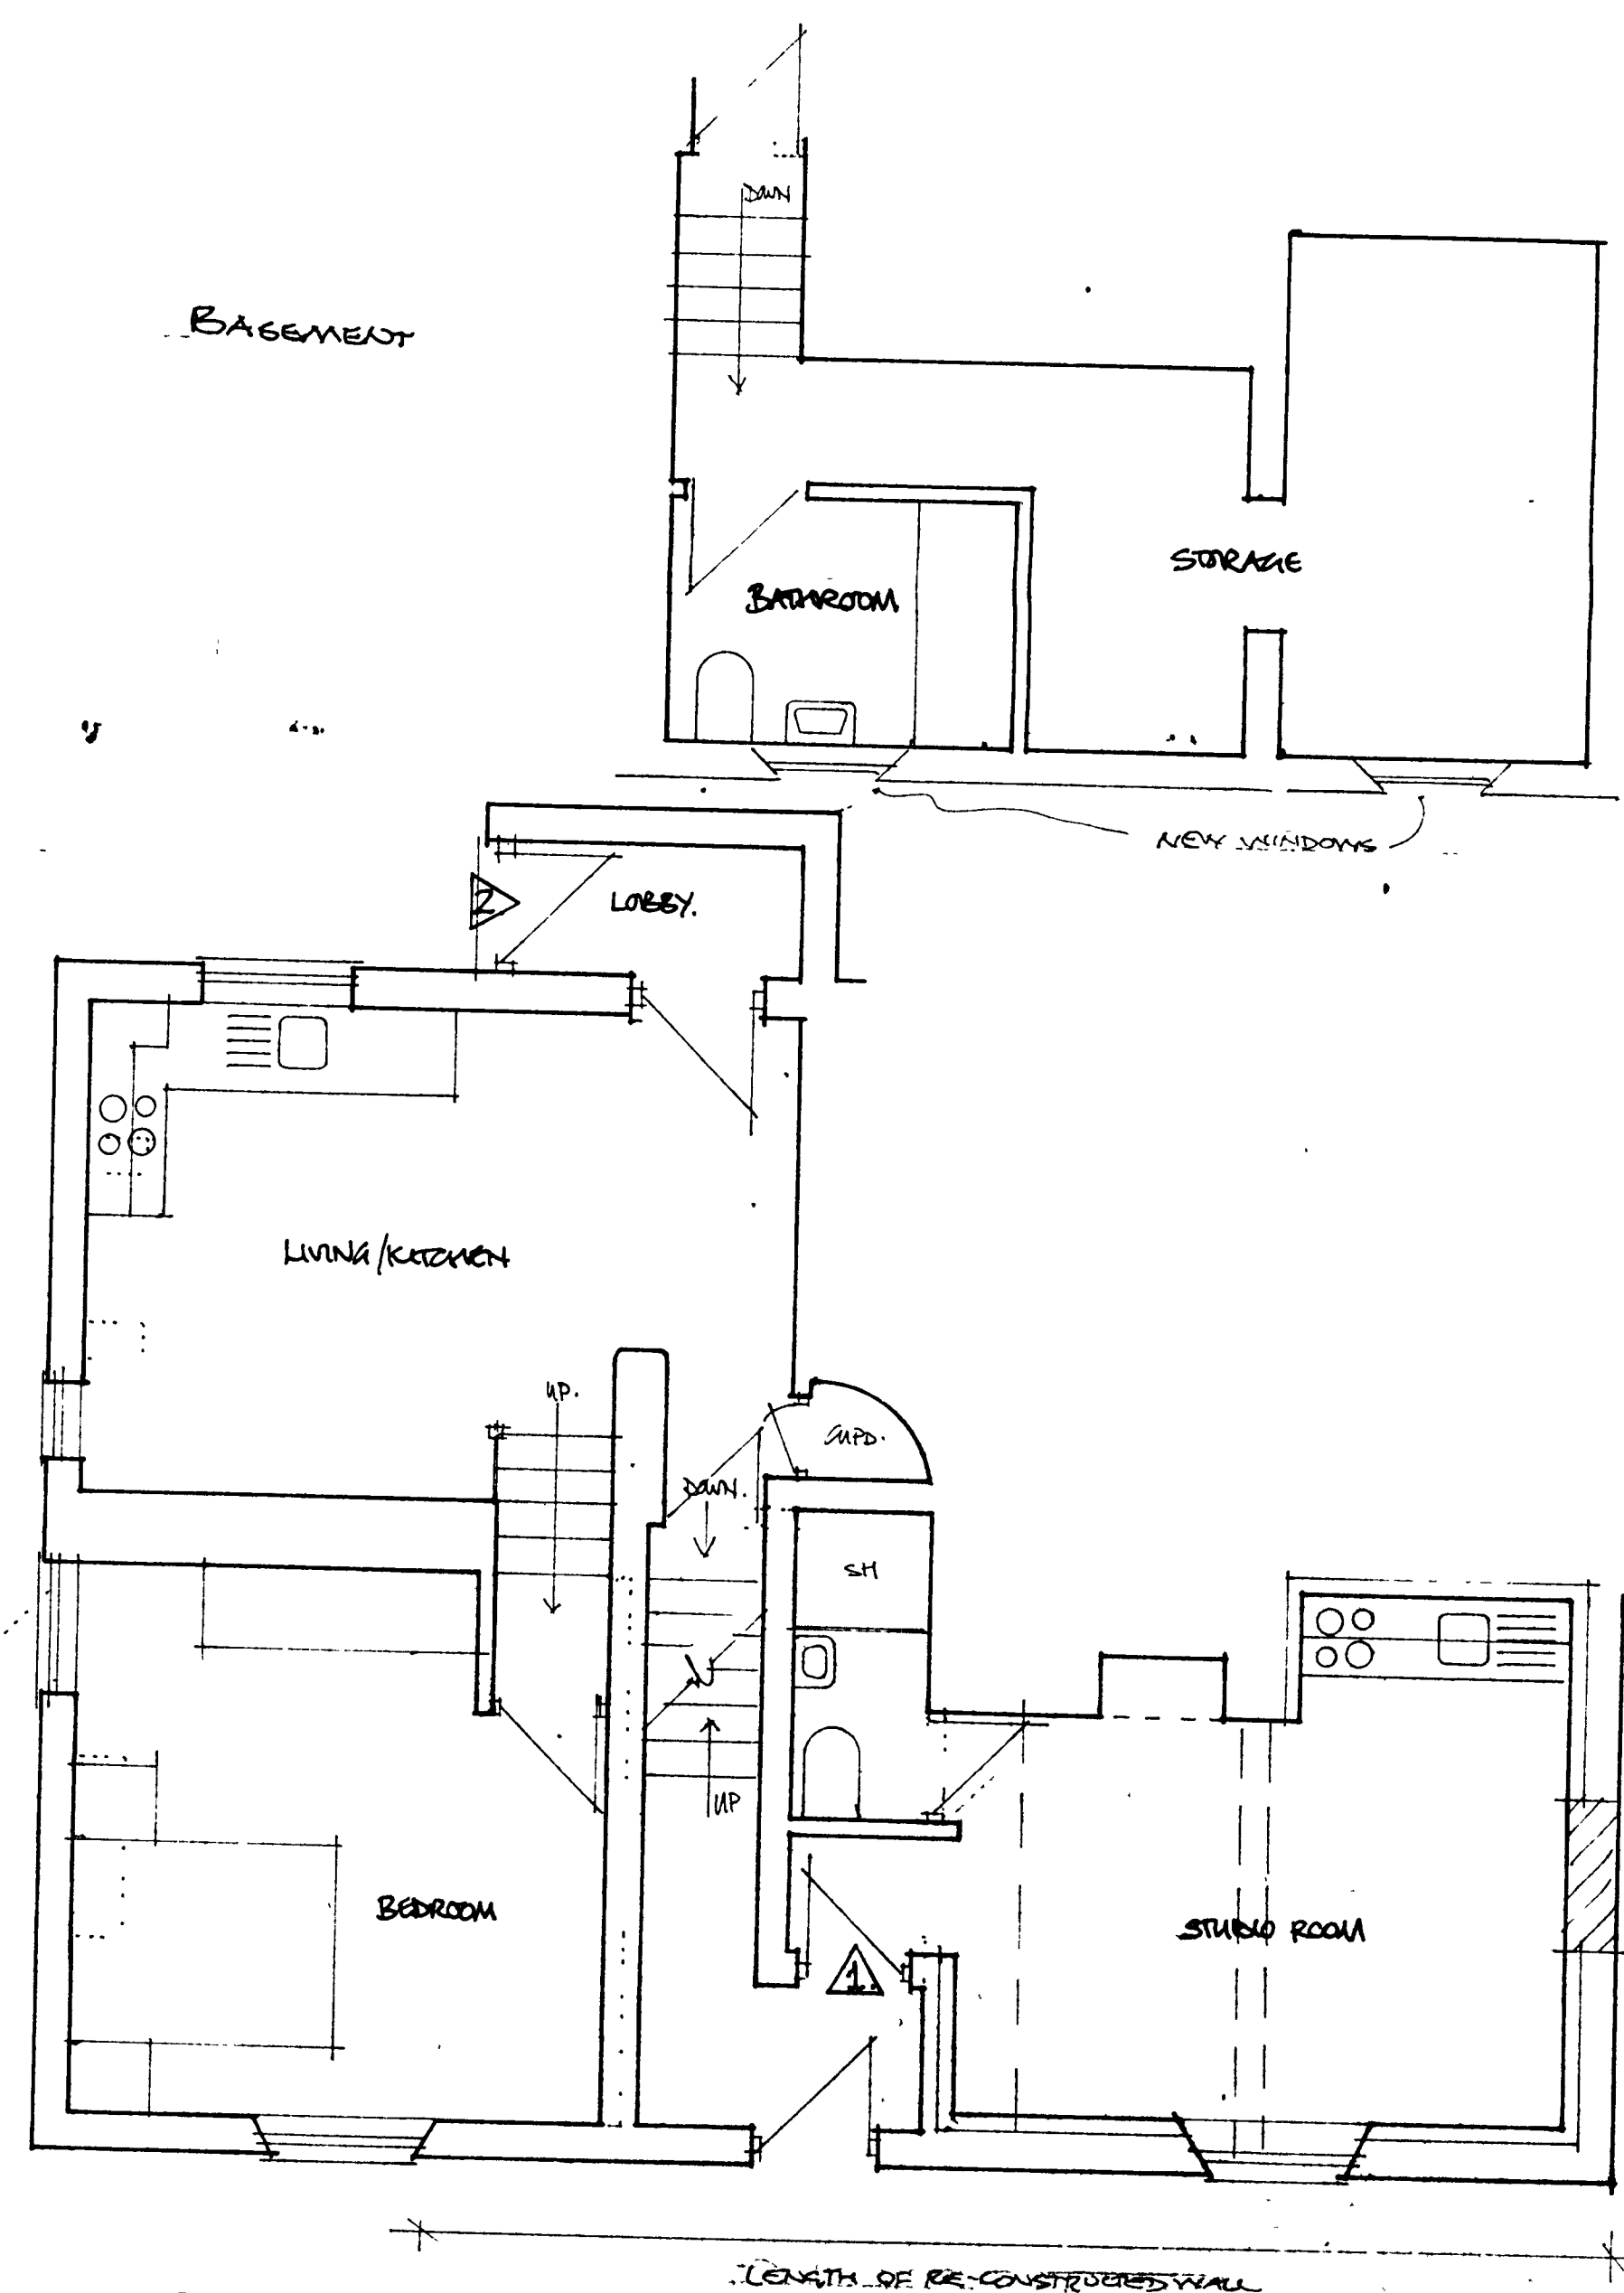

GROUND
FIRST FLOOR PLAN

A 24/2/07 MINOR ALTERATIONS CA

PROJECT
PROPOSED CONVERSION OF
PROPERTY INTO SEVERAL
UNITS.
AT
SHELLEY HOUSE
CHURCH LANE
EASTGATE, W. SUSSEX

DRAWN TITLE			
ARUN DISTRICT COUNCIL			
NO.	EG 19	01	L
RECEIVED 12.3.07			

CLIENT MR G. BRANLEY.

COPYRIGHT
G. ASKEW ARCHS
CHARTERED BUA SVCS.
BAYTREE COTTAGE
5 HURSTON GATE
STORRINGTON
W. SUSSEX.

SCALE: 1:50

DATE 21st JAN 07.

DRAWN N° 2006/04/2

REV