



FRONT ELEVATION


(ALL FRONT ELEVATION PENETRATIONS TO BE REMADE MATCHING EXTG)



SIDE ELEVATION



SIDE ELEVATION / SHOP

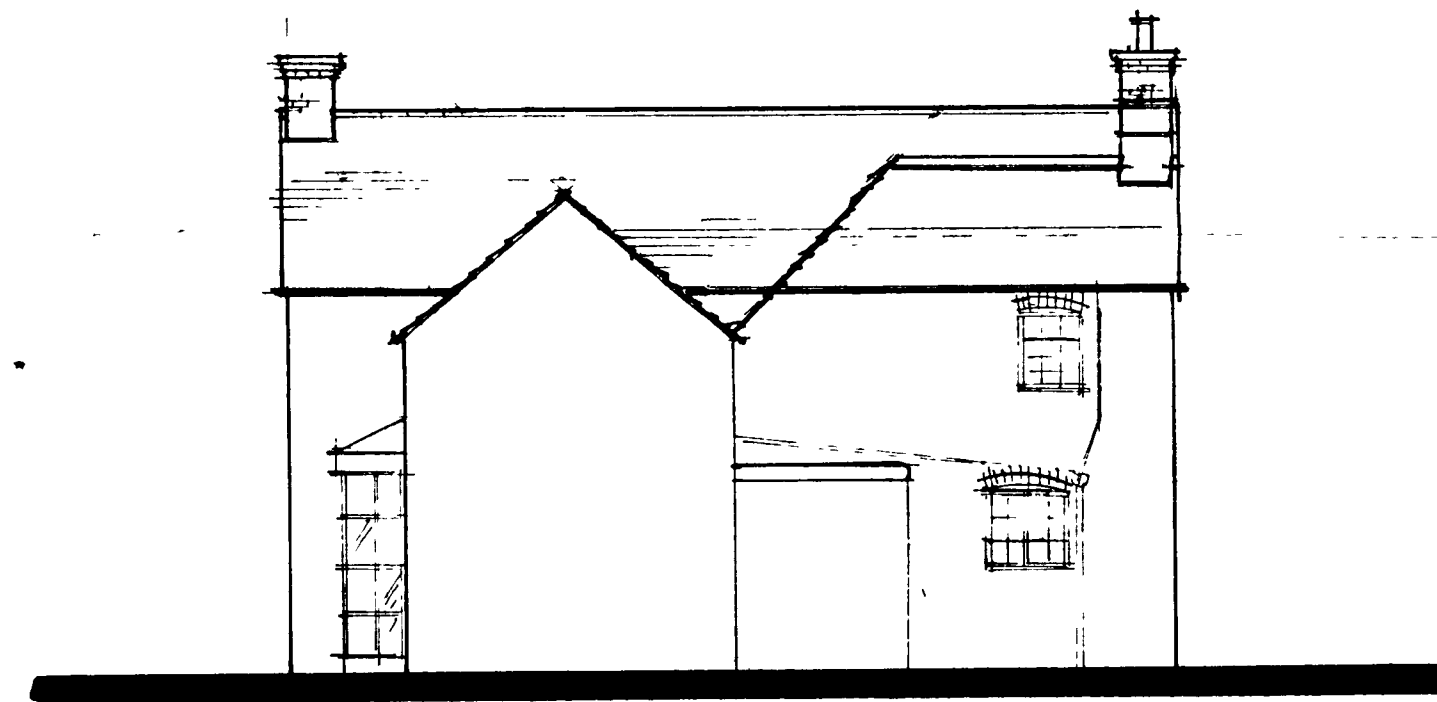

REAR ELEVATION

PROJECT

PROPOSED CONVERSION OF
PROPERTY INTO SEPARATE
UNITS
AT
SHELEY HOUSE
CHURCH LANE
EASTGATE
WEST SUSSEX

DRAWING TITLE:

EXTG & PROT. ELEVATIONS

ALL EXTG. WALL & COE FINISHES TO
REMAIN. ALL EXTG PENETRATIONS
TO REMAIN PLUS 2 NO CONVS ROOF-
LIGHTS TO REAR / SIDE ELEVATIONS

CLIENT Mr G. BRADLEY.

COPYRIGHT

G. ASKEW ARCHS
CHARTERED BLDG SURV
BENTLEY COTTAGE
5 HURSTON GROVE
SOMERSET
W. SUSSEX.

SCALE: 1:100

DATE 28 FEBRUARY 2007

DRAWING NO. 2006/44/3

REV

ARUN DISTRICT COUNCIL				
No.	EG	19	07	L
RECEIVED				
12 3. 07				