
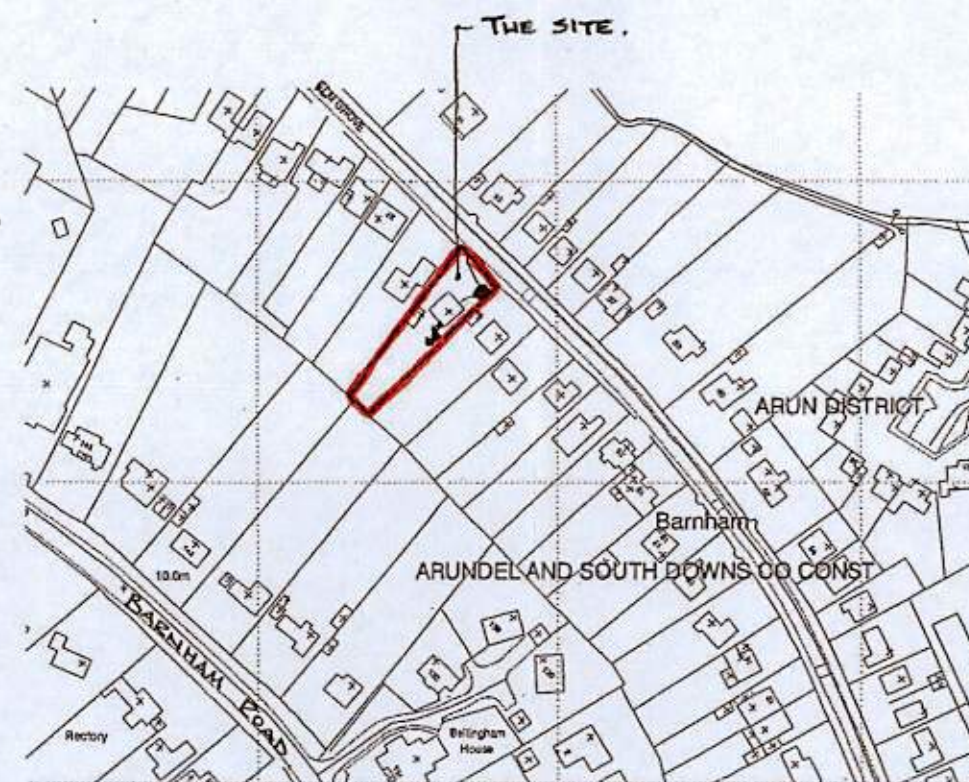


- NOTES:
1. Do not scale this drawing. Use figured dimensions only, except for Planning purposes.
 2. All dimensions must be checked on site by the contractor prior to commencement of work.
 3. All construction details are indicative and are to be checked and confirmed on site and any divergence's are to be agreed with the Contract Administrator.

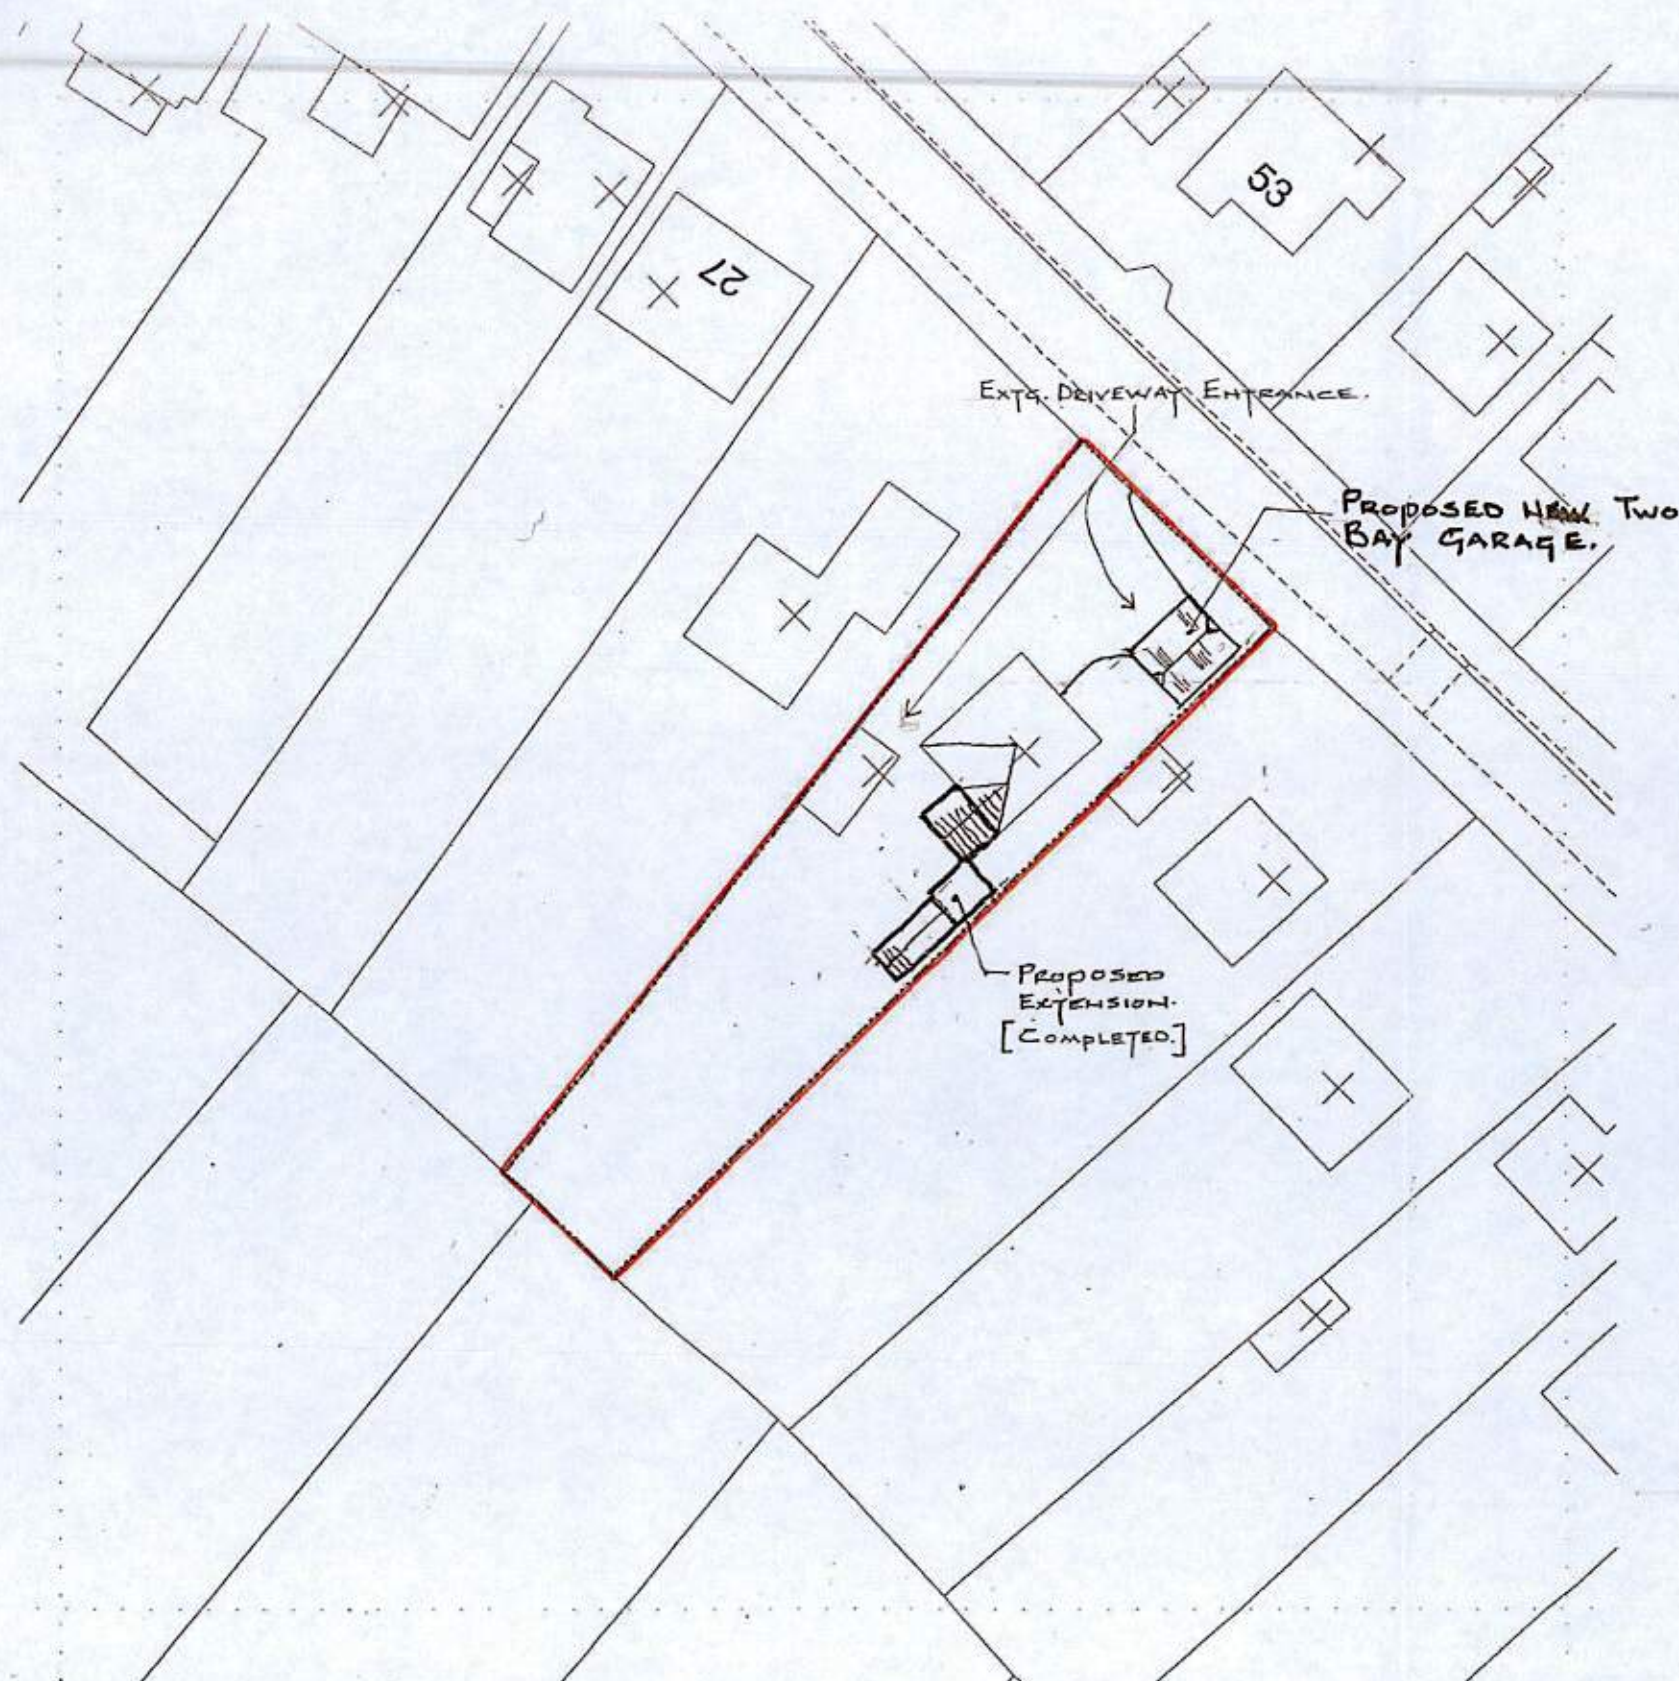

REV.A. 18/1/11. ROAD NAME ADDED.

K.E. HILTON C. Eng M.I Struct.E, F.F.B.
Chartered Structural Engineer

2 ALBERT CHAMBERS Tel: 01243 865500
SUDLEY ROAD Fax: 01243 860489
BOGNOR REGIS Mobile: 07968 333140
WEST SUSSEX
PO21 1EQ E-Mail: k_e_hilton@yahoo.co.uk


SITE PLANS

Scale 1:500 / 1:2500 Drawn By C.R.B.
Date JAN 11. Checked K.E.H.
Drawing Number 4412/1^a


25 Elm Grove, Barnham. PO22 OHJ - Proposed Single Storey Double Garage.

NOTES:

1. Do not scale this drawing. Use figured dimensions only, except for Planning purposes.
2. All dimensions must be checked on site by the contractor prior to commencement of work.
3. All construction details are indicative and are to be checked and confirmed on site and any divergence's are to be agreed with the Contract Administrator.

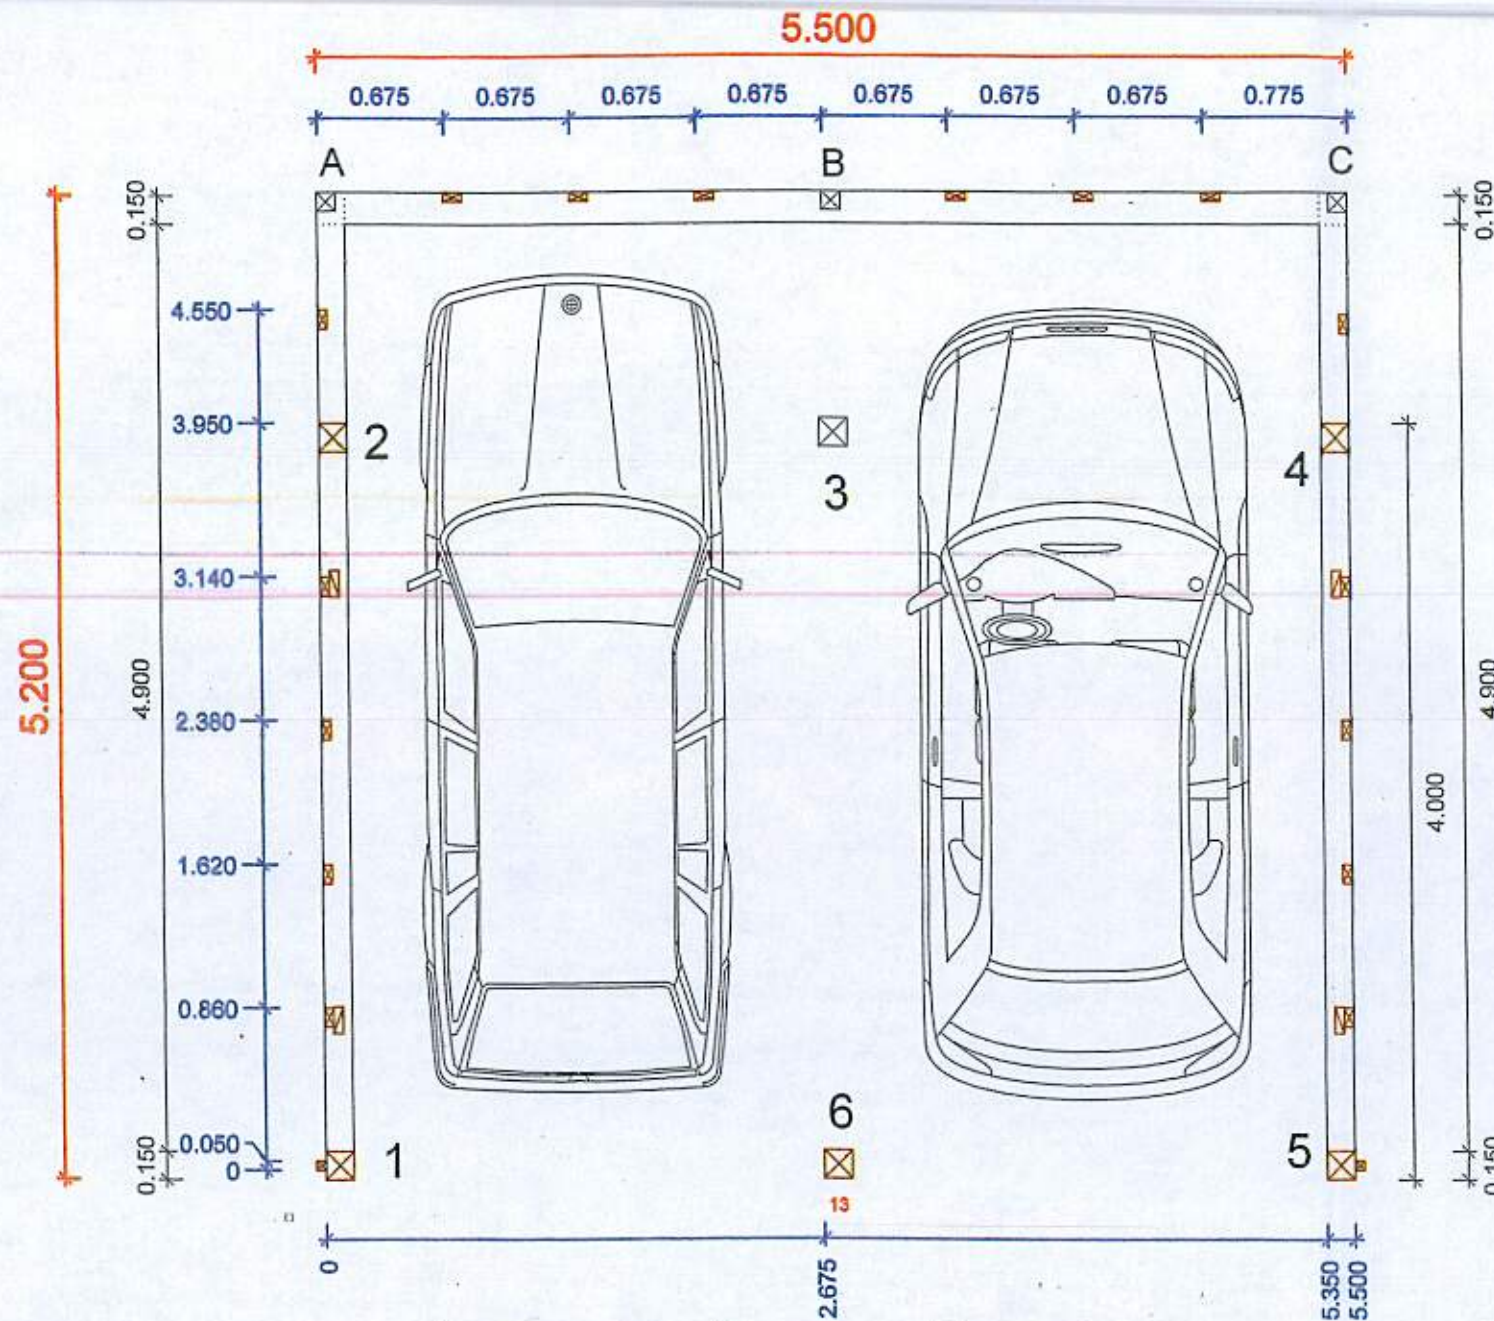

GROUND FLOOR PLAN.

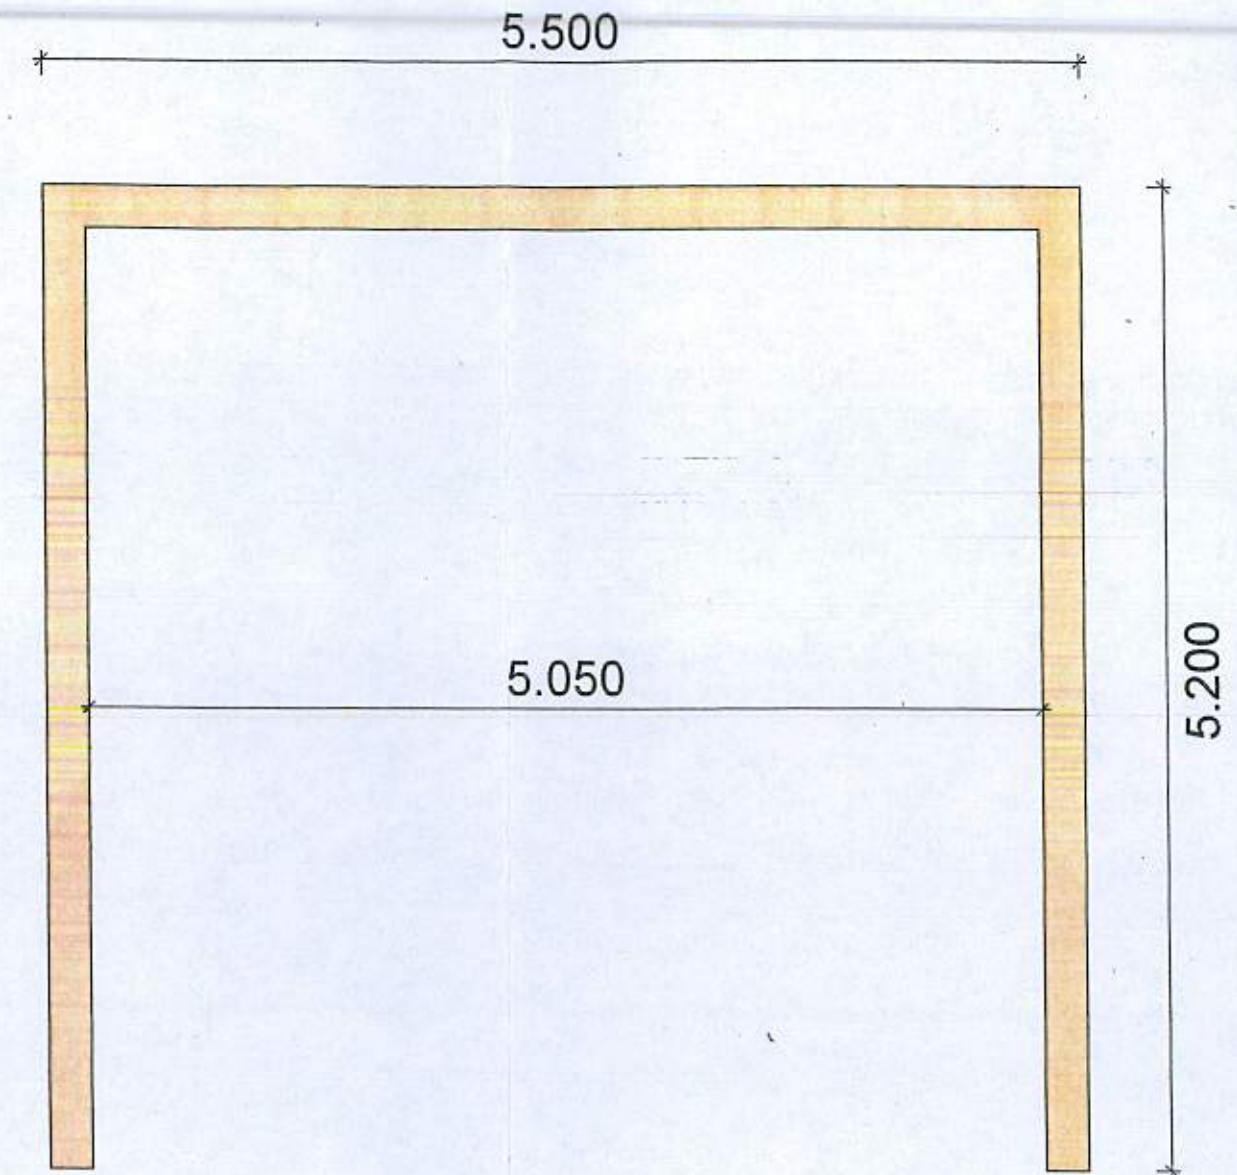

FOUNDATION PLAN.


25 Elm Grove, Barnham. PO22 OHJ - Proposed Single Storey Double Garage.

K.E. HILTON C. Eng M.I Struct.E, F.F.B.
Chartered Structural Engineer
2 ALBERT CHAMBERS Tel: 01243 865500
SUDLEY ROAD Fax: 01243 860489
BOGNOR REGIS Mobile: 07968 333140
WEST SUSSEX
PO21 1EQ E-Mail: k_e_hilton@yahoo.co.uk

PLANS.			
Scale	N.T.S	Drawn By	
Date	JAN 11	Checked	K.E.H.
Drawing Number	4412/2		




- NOTES:
1. Do not scale this drawing. Use figured dimensions only, except for Planning purposes.
 2. All dimensions must be checked on site by the contractor prior to commencement of work.
 3. All construction details are indicative and are to be checked and confirmed on site and any divergence's are to be agreed with the Contract Administrator.

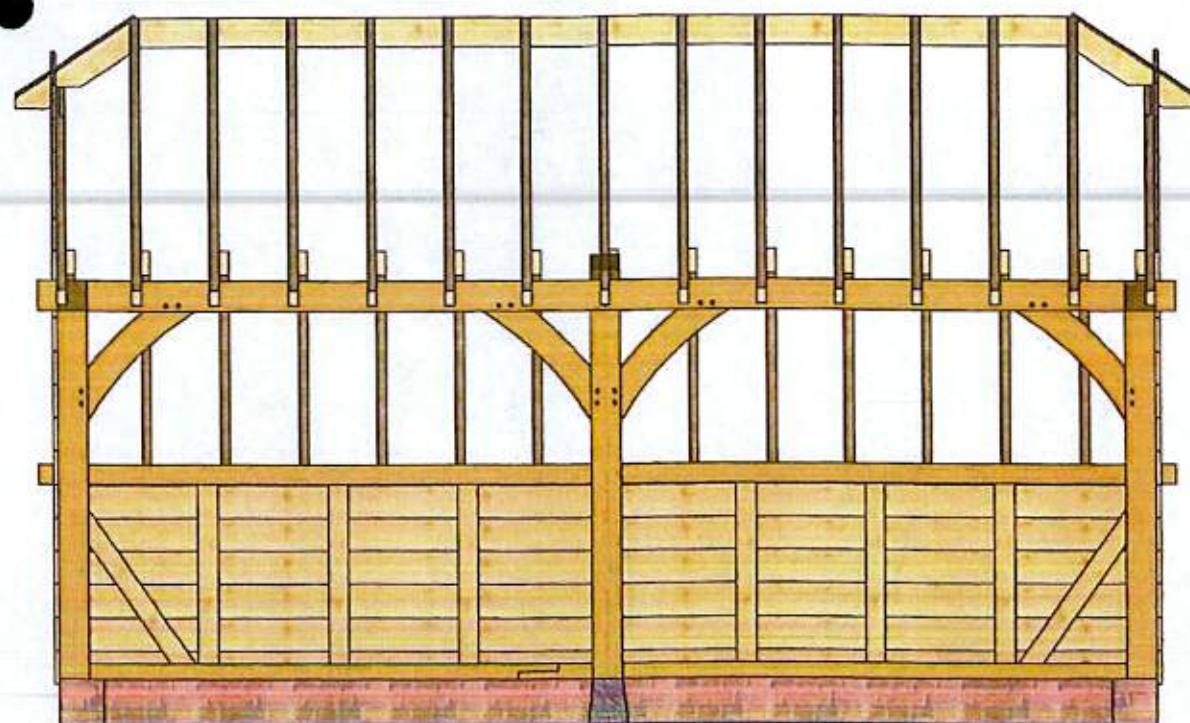

TYPICAL SECTION/ELEVATION.

NOTE:


HEIGHT TO EAVES LEVEL = 2.2m
O/A HEIGHT TO RIDGE = 3.8m.
5.5m WIDE X 5.2m DEEP.

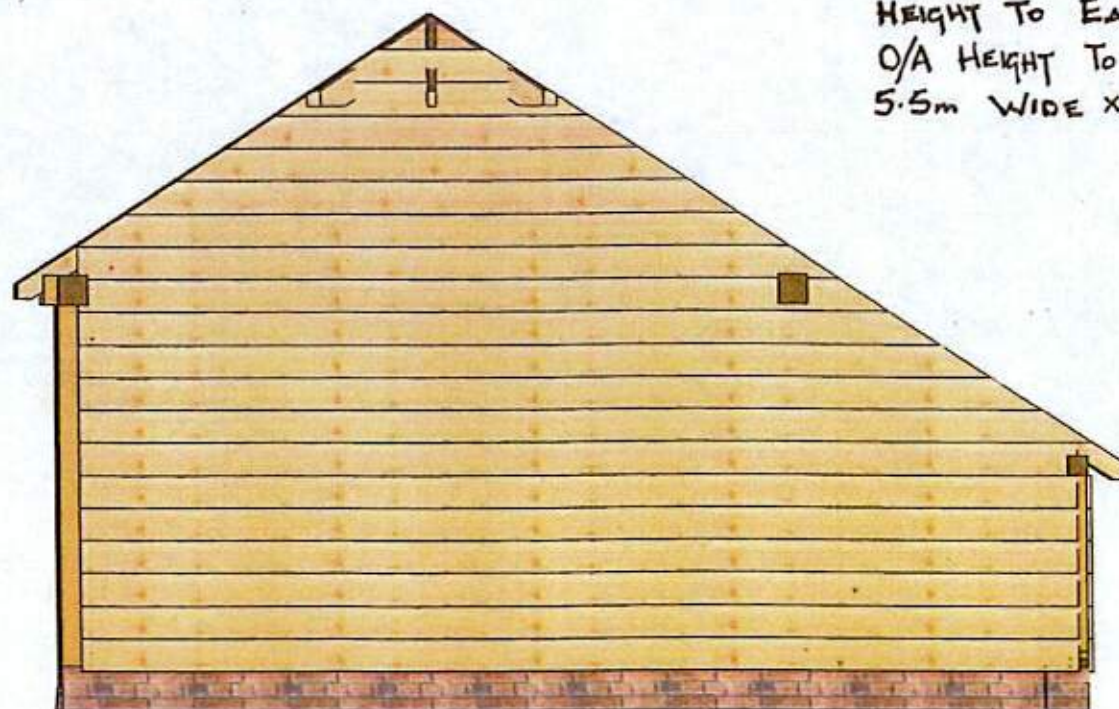

NORTH/SOUTH ELEVATION



ISOMETRIC PHOTO.

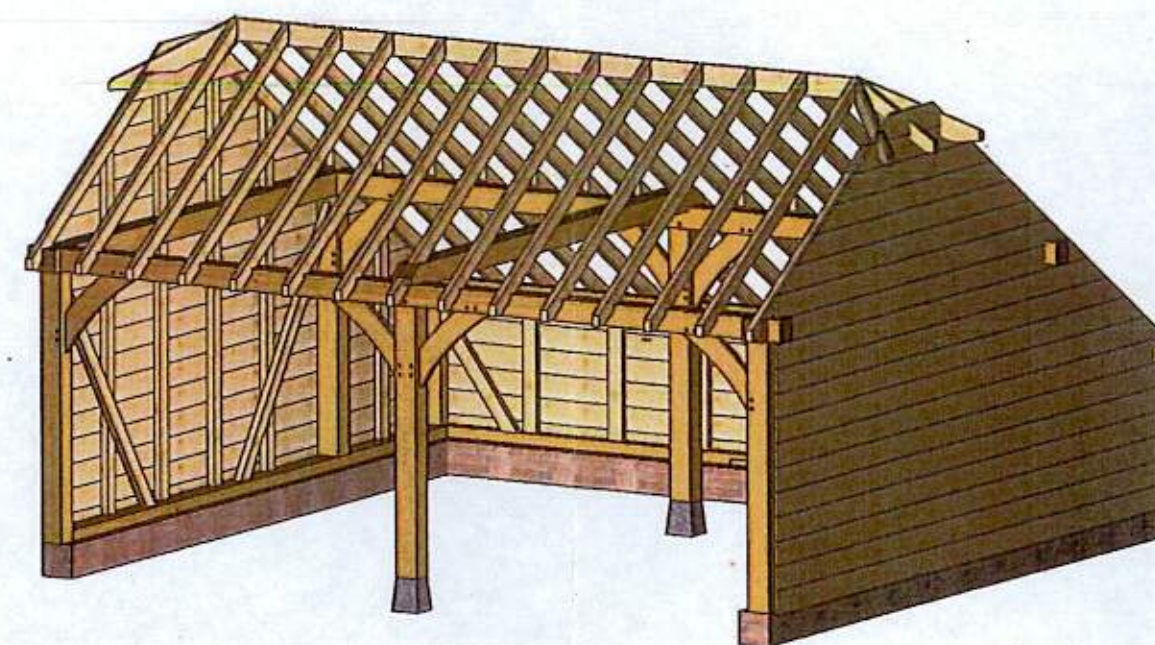

ISOMETRIC VIEW.

ARUN DISTRICT COUNCIL	
No.	28.1.11
SUBSTITUTION	
Received	28.2.11

REV. A. FEB. 11. NOTE RE:
OVERALL DIMENSIONS ADDED.


K.E. HILTON C. Eng M.I Struct.E, F.F.B. Chartered Structural Engineer	
2 ALBERT CHAMBERS SUDLEY ROAD BOGNOR REGIS WEST SUSSEX PO21 1EQ	Tel: 01243 865500 Fax: 01243 860489 Mobile: 07968 333140 E-Mail: k_e_hilton@yahoo.co.uk

ELEVATIONS & SECTIONS		NORTH
Scale	N.T.S.	Drawn By
Date	JAN 11.	Checked
Drawing Number	4412/3	K.E.H.

25 Elm Grove, Barnham. PO22 OHJ - Proposed Single Storey Double Garage.

NOTES:


1. Do not scale this drawing. Use figured dimensions only, except for Planning purposes.
2. All dimensions must be checked on site by the contractor prior to commencement of work.
3. All construction details are indicative and are to be checked and confirmed on site and any divergence's are to be agreed with the Contract Administrator.

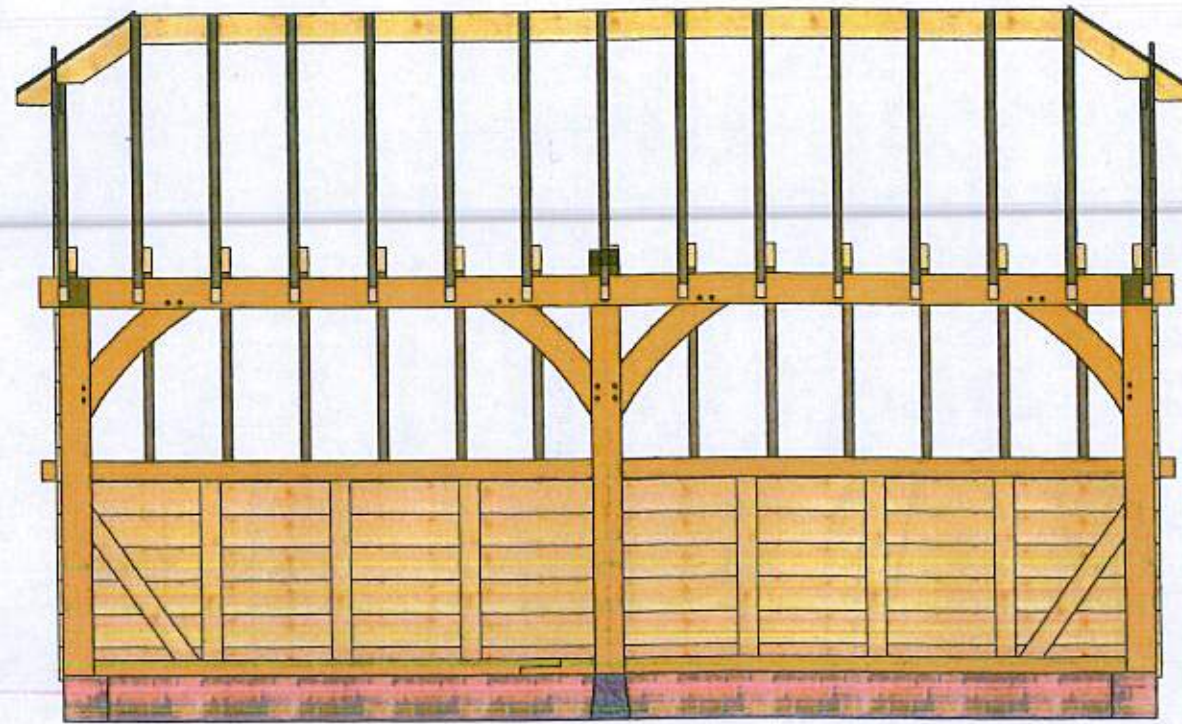


TYPICAL SECTION/ELEVATION.




ISOMETRIC PHOTO.

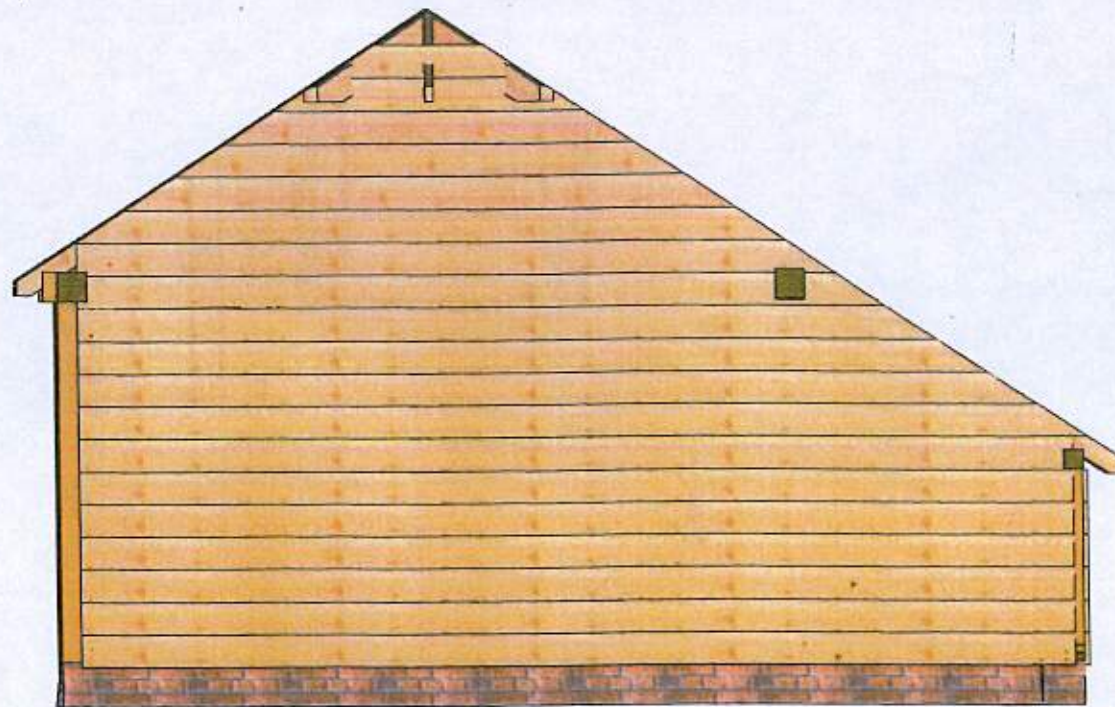

NORTH/SOUTH ELEVATION

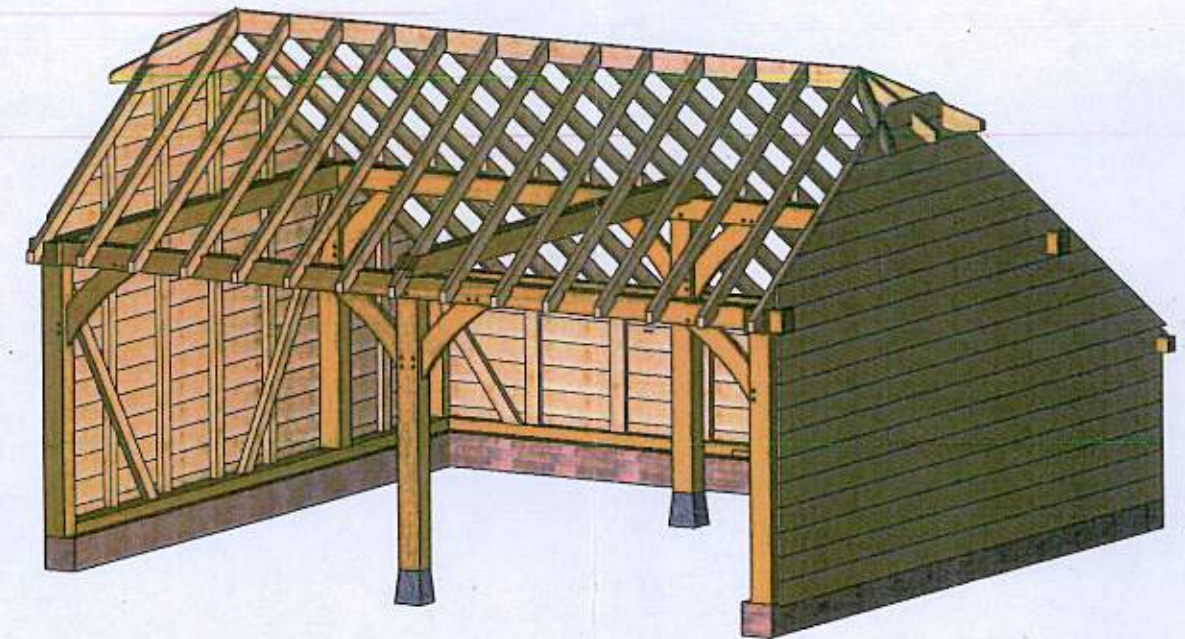

ISOMETRIC VIEW.

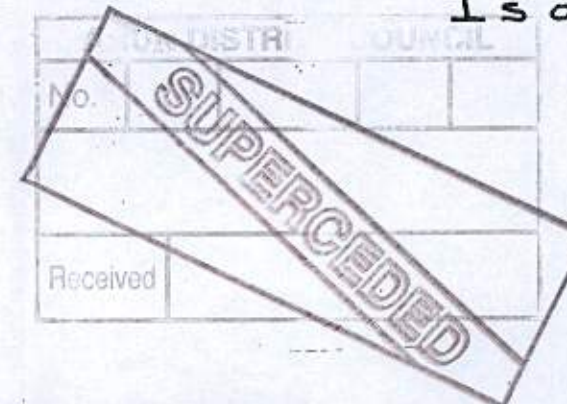

K.E. HILTON C. Eng M.I Struct.E, F.F.B.
Chartered Structural Engineer

2 ALBERT CHAMBERS Tel: 01243 865500
SUDLEY ROAD Fax: 01243 860489
BOGNOR REGIS Mobile: 07968 333140
WEST SUSSEX
PO21 1EQ E-Mail: k_e_hilton@yahoo.co.uk

ELEVATIONS & SECTIONS

Scale	N.T.S.	Drawn By	
Date	JAN 11.	Checked	K.E.H.
Drawing Number	4412/3		

25 Elm Grove, Barnham. PO22 OHJ - Proposed Single Storey Double Garage.