
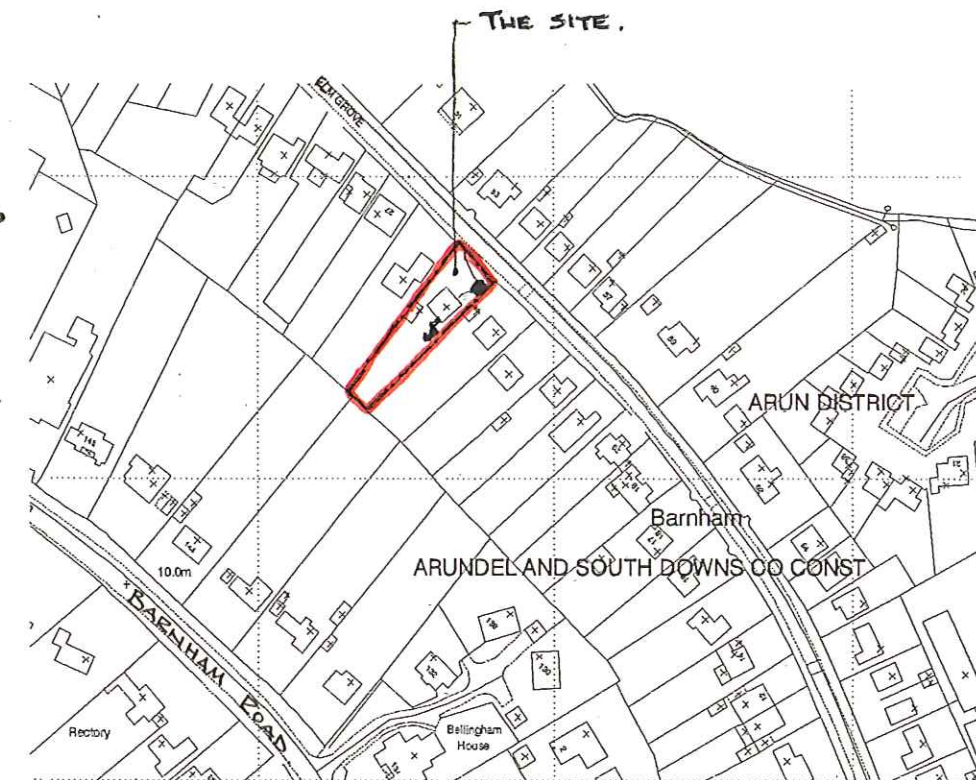


- NOTES:
1. Do not scale this drawing. Use figured dimensions only, except for Planning purposes.
 2. All dimensions must be checked on site by the contractor prior to commencement of work.
 3. All construction details are indicative and are to be checked and confirmed on site and any divergence's are to be agreed with the Contract Administrator.

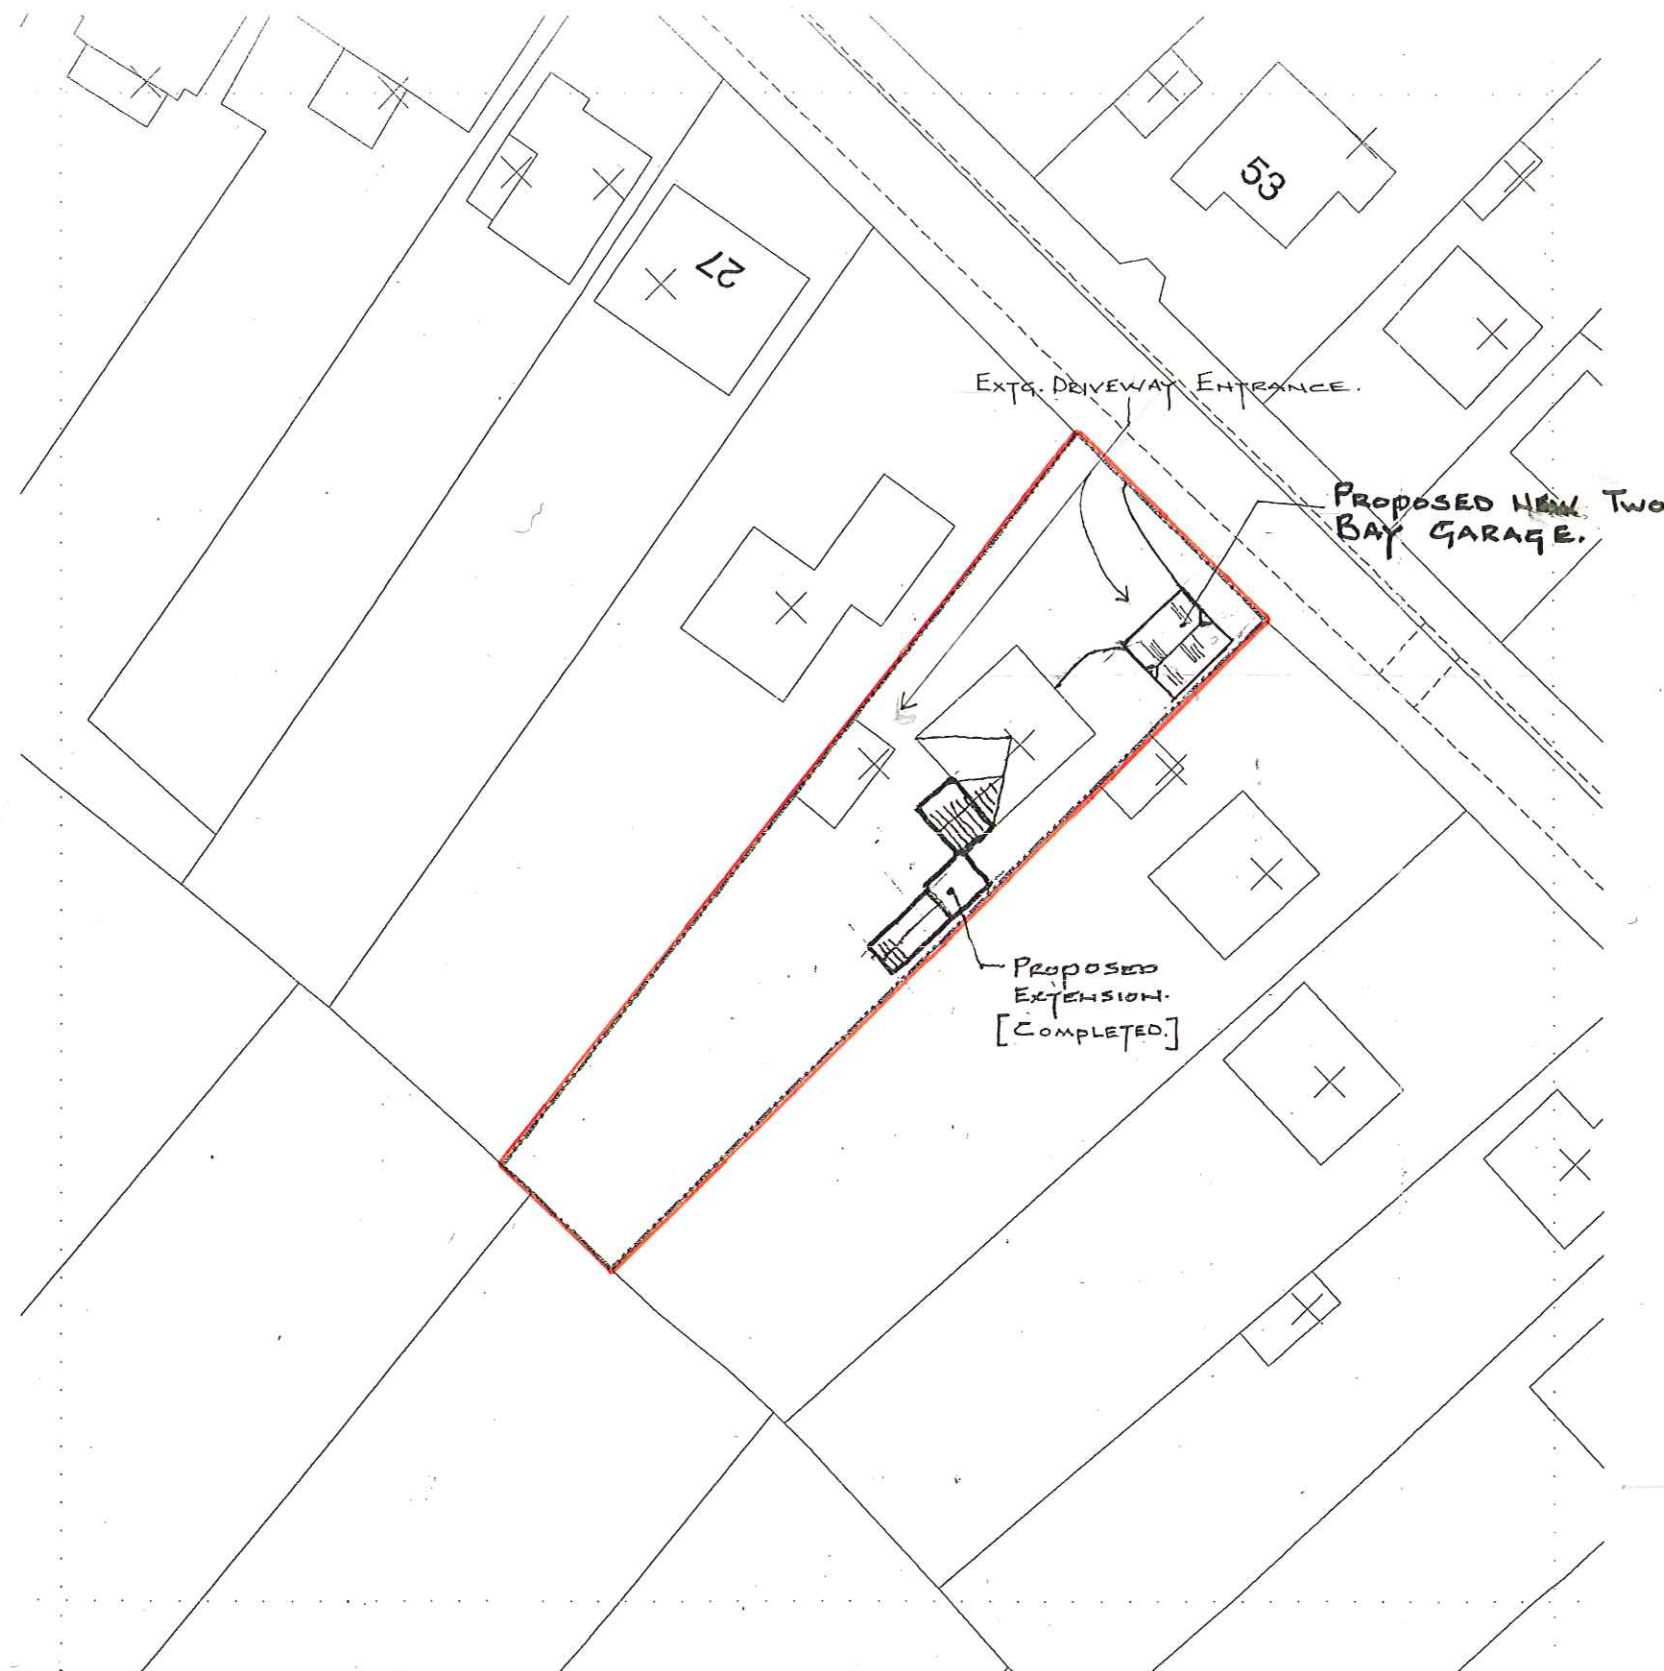

REV.A. 18/1/11. ROAD NAME ADDED.

K.E. HILTON C. Eng M.I Struct.E, F.F.B.
Chartered Structural Engineer

2 ALBERT CHAMBERS Tel: 01243 865500
SUDLEY ROAD Fax: 01243 860489
BOGNOR REGIS Mobile: 07968 333140
WEST SUSSEX
PO21 1EQ E-Mail: k_e_hilton@yahoo.co.uk

SITE PLANS

Scale	1:500 / 1:2500	Drawn By	C.R.B.
Date	JAN 11.	Checked	K.E.H.
Drawing Number	4412/1 ^A		

Block Plan Scale 1 : 500

25 Elm Grove, Barnham. PO22 OHJ - Proposed Single Storey Double Garage.