



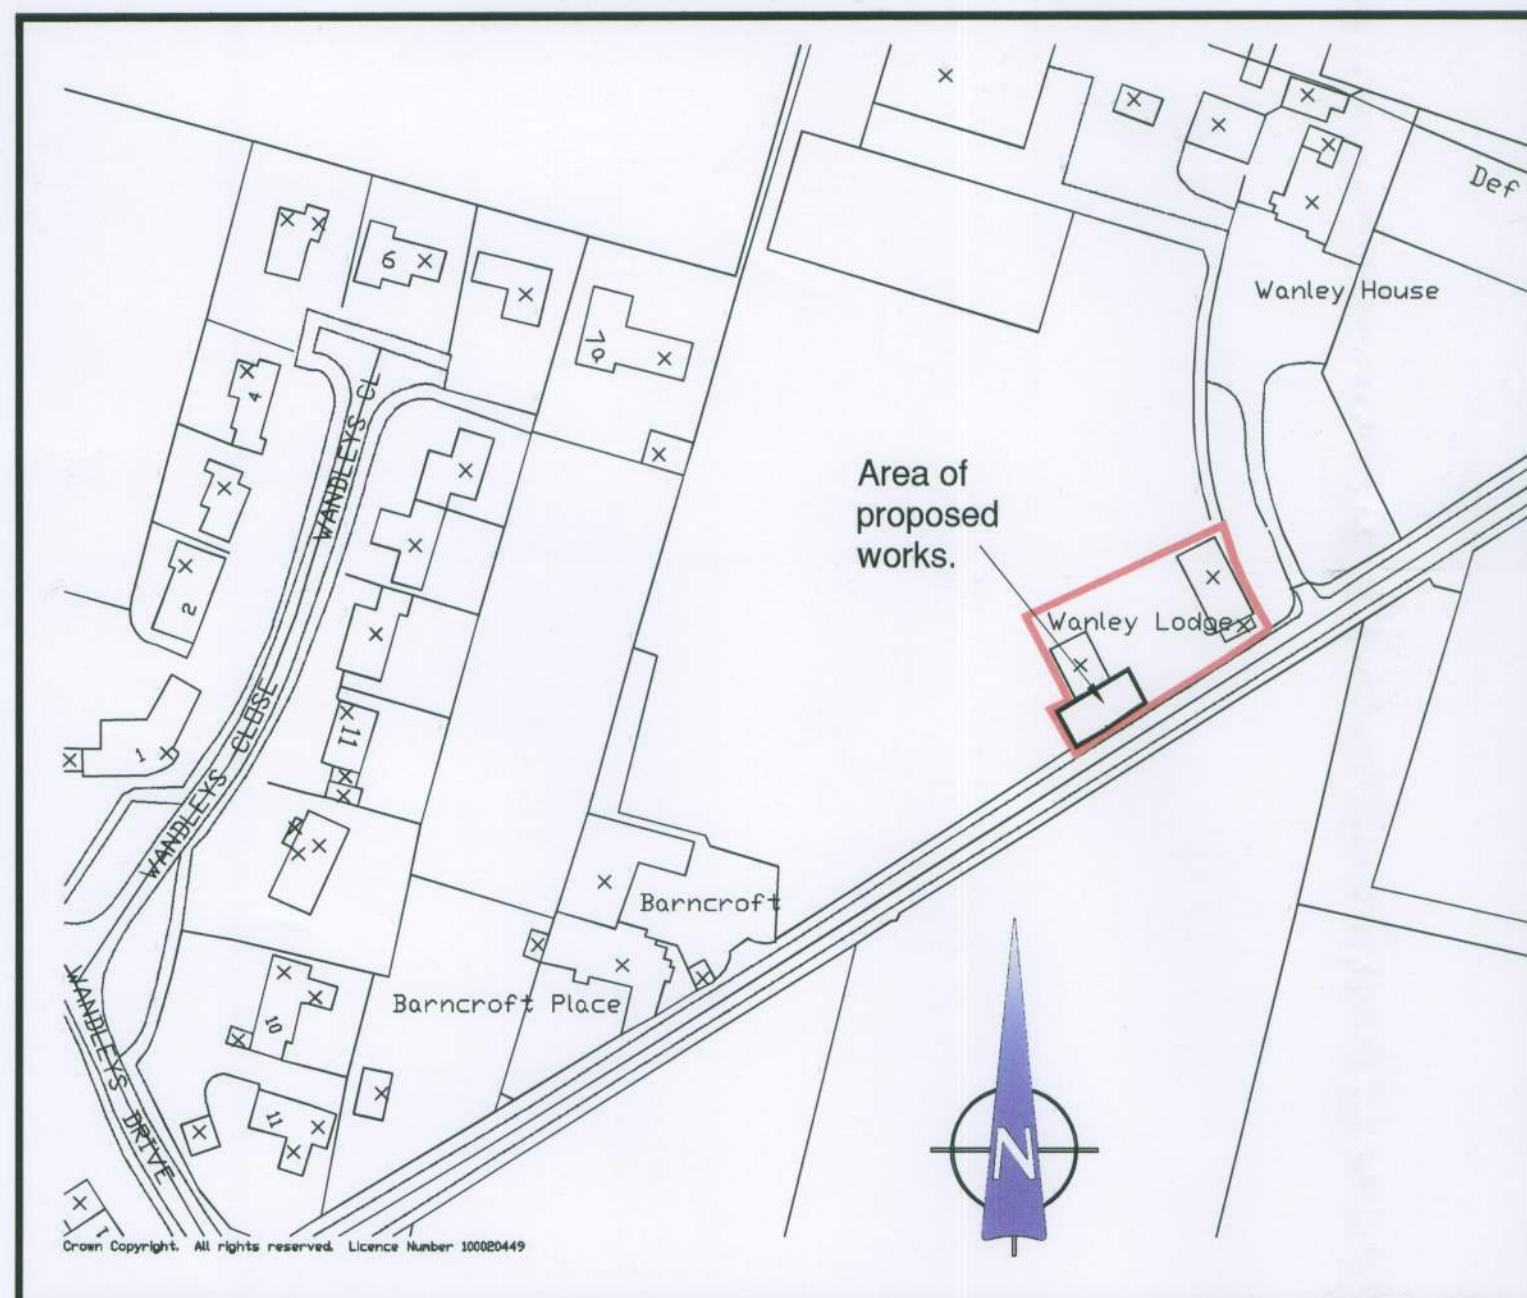

Location Plan

Scale 1:1250

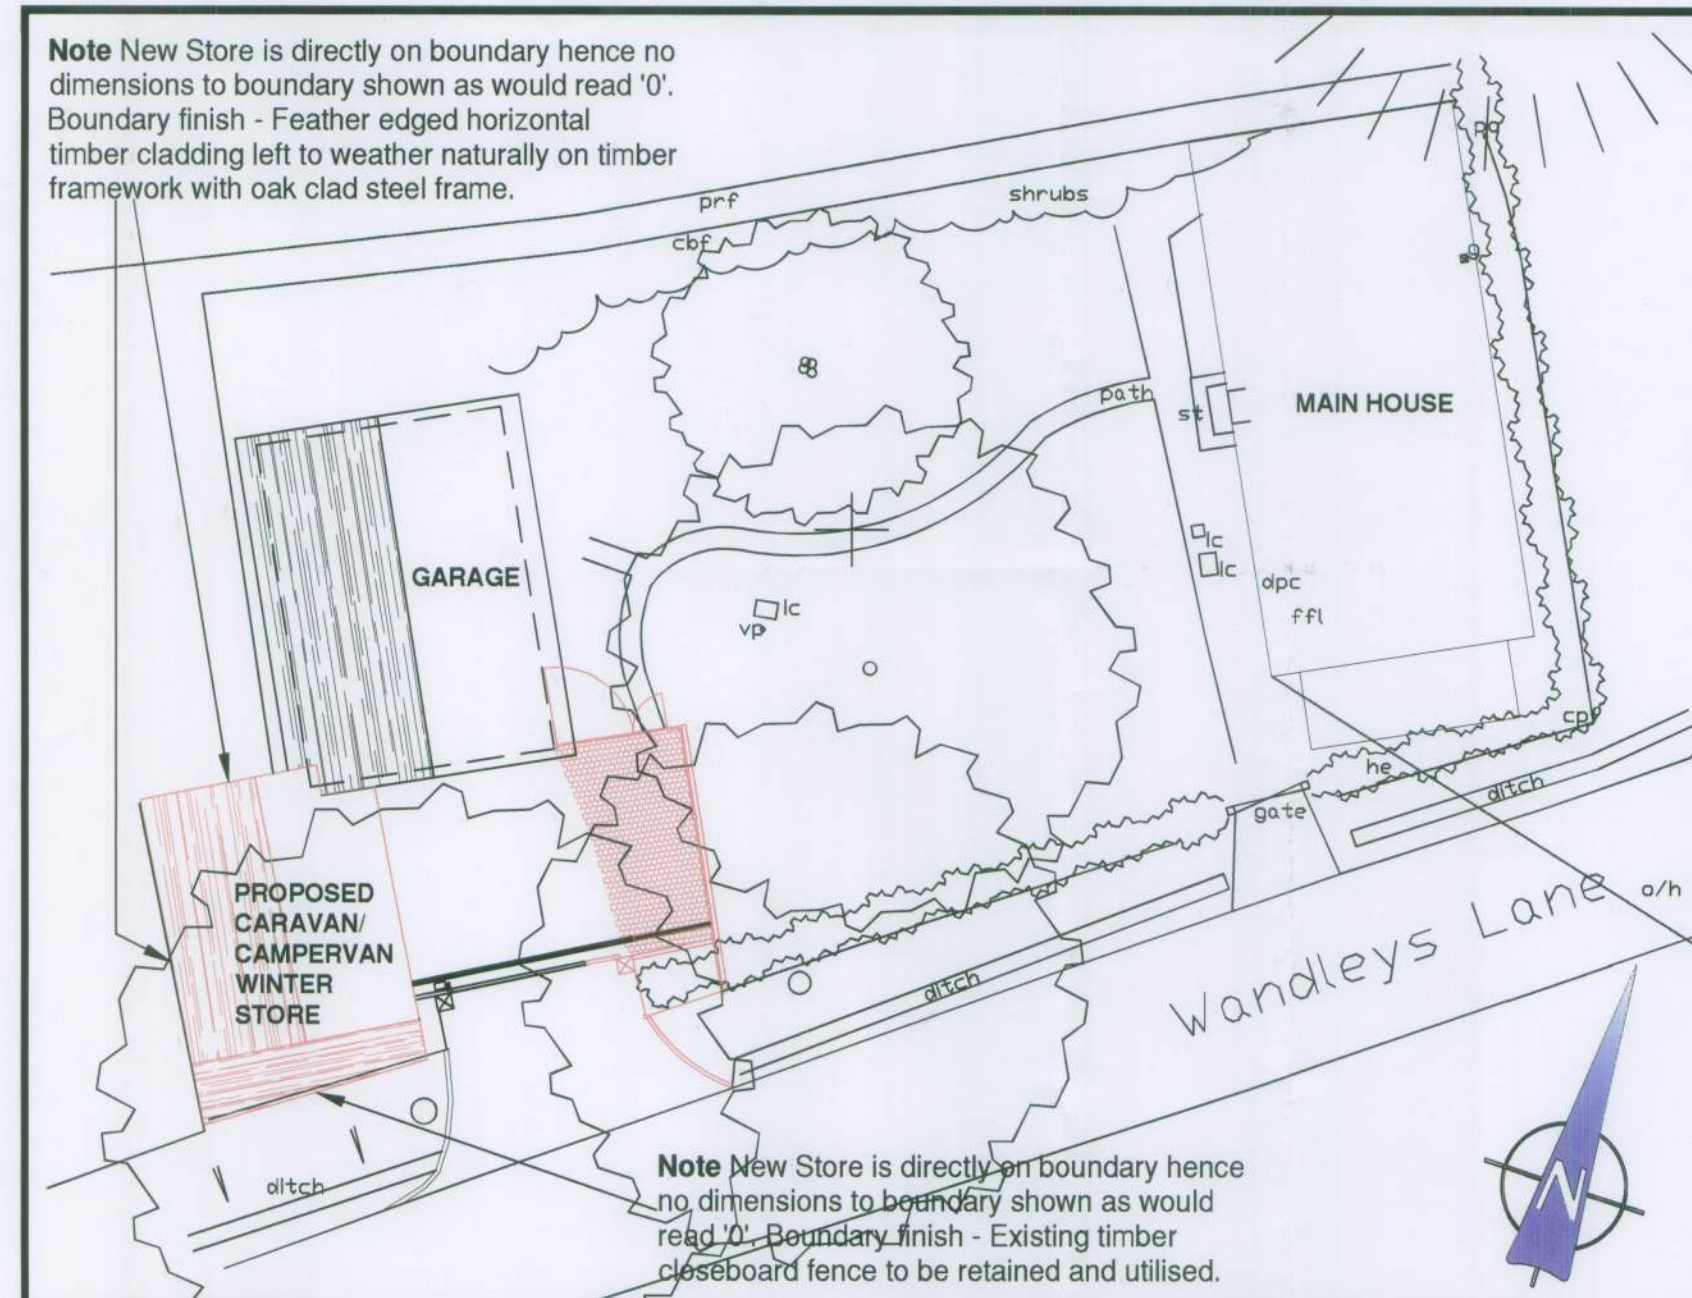

Block Plan

Scale 1:200

Schedule of Materials

Roof

Keymer Shires Priory Clay tiles to maintain existing property to both gabled roof and lean-to roof, gabled roof to have matching half round ridge tiles.

Rainwater Goods

Black Aluminium cast iron effect gutters and rainwater pipes to match existing property to discharge into existing surface water drainage system.

Walls

Feature edged horizontal timber cladding left to weather naturally on timber framework with oak clad steel frame.

Driveway Widening

Brett block paving to match existing to drain via extension of existing drainage channels into existing drainage channels into existing surface water drainage discharging into adjoining ditch.

Retention Gate

1No. hardwood gate to match existing vehicle gates.

Rebuilt Gate Pier

Reuse salvaged stone cap from existing with new brickwork to match existing.

Notes
All details are indicative only. All dimensions to be checked on site by contractor prior to commencement of works. Any discrepancies in drawings to be reported to Phillips Chartered Surveyors.


SUBSTITUTION
19.2.14



South Elevation - Street View




South Elevation/Section

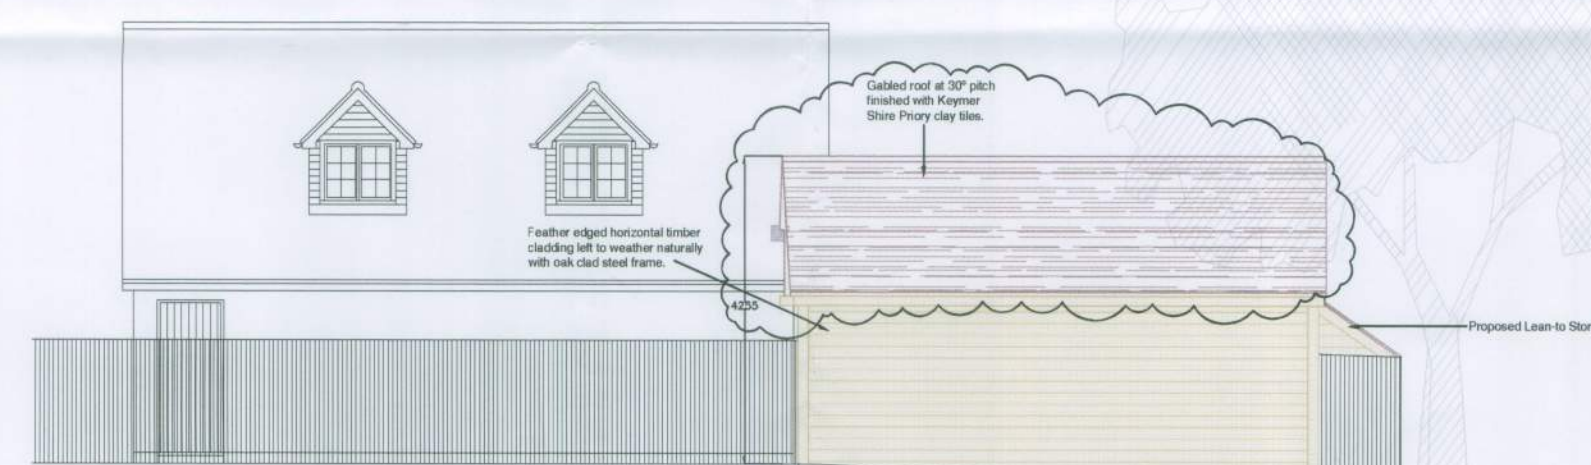

West Elevation




East Elevation

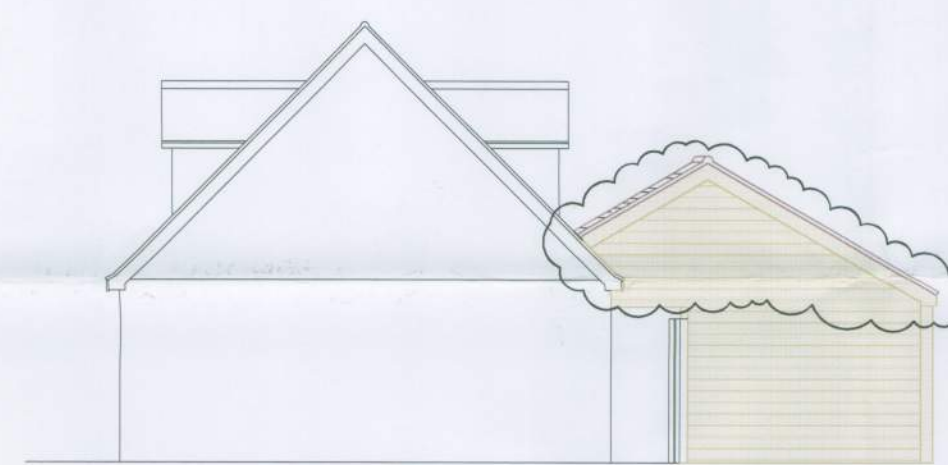

North Elevation

Proposed elevations

Scale 1:100

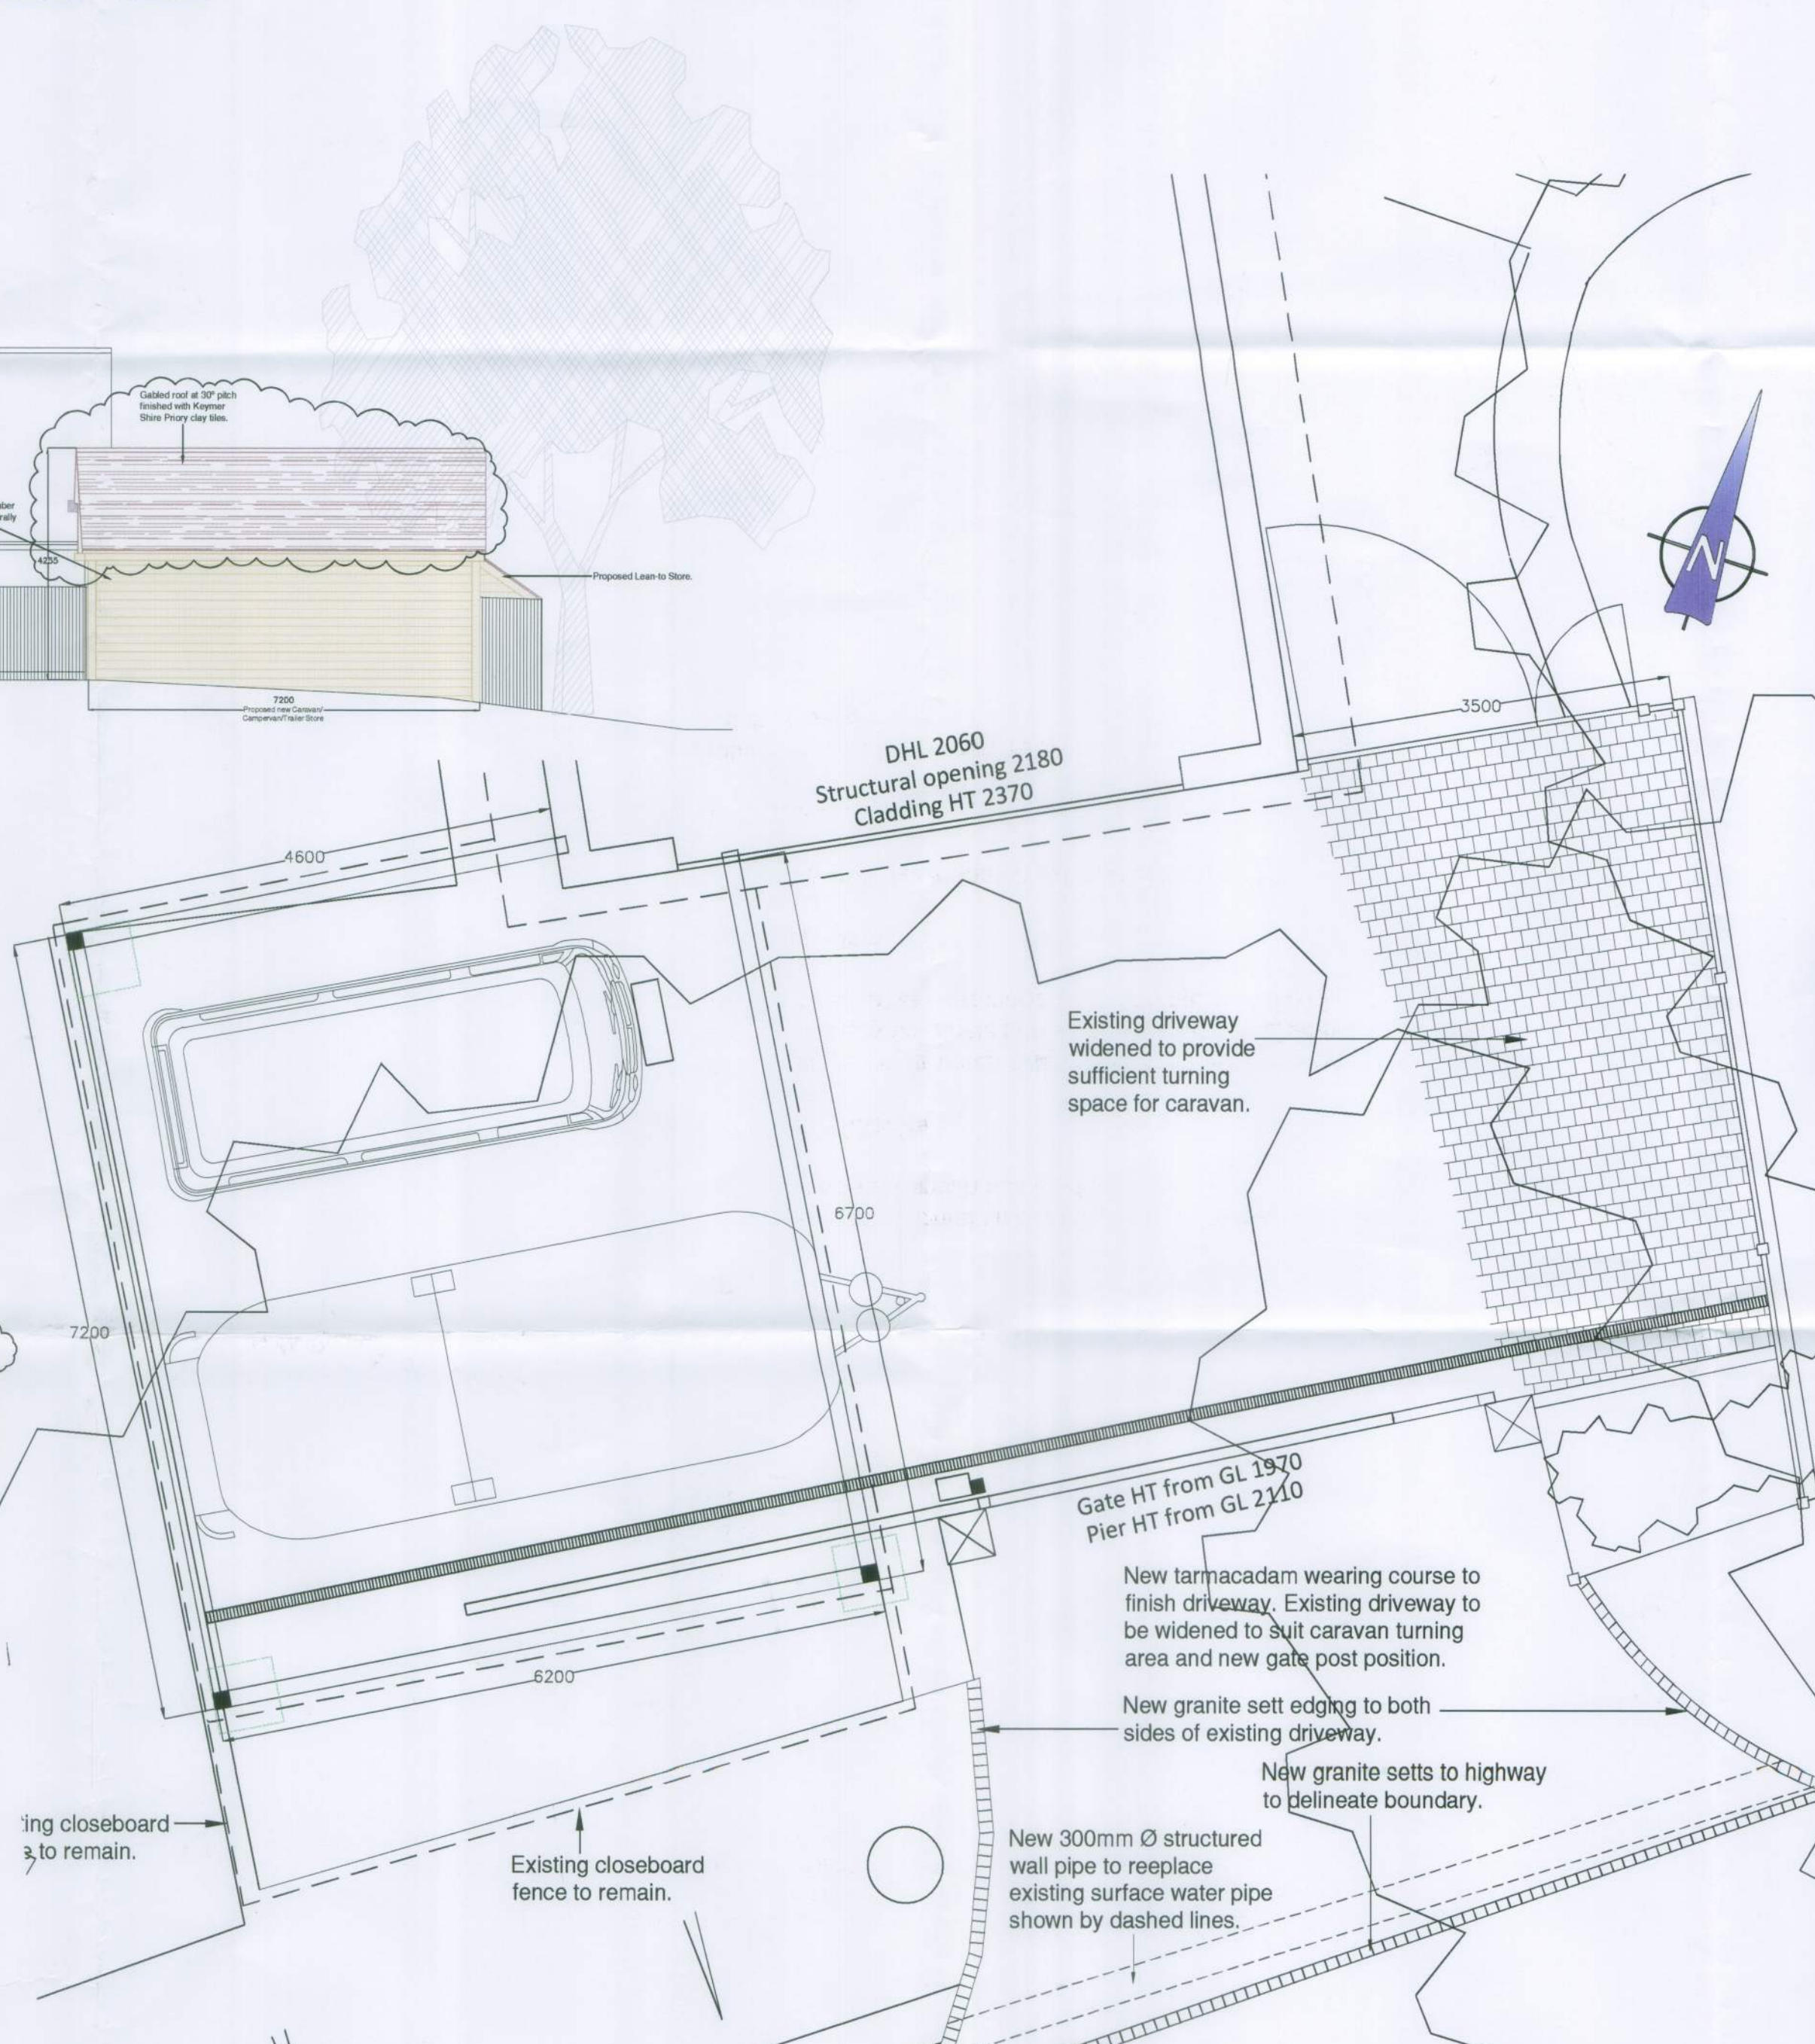

Proposed Plan

Scale 1:50

Rev.	Amendments	Date	Drw.
B	Main roof changed from 35°-30° pitch	19.02.14	GRM
A	Note added RE: Boundary Dims	09.01.14	GRM

Philips
Chartered Surveyors
The Old Coach House
78 Lorne Street
Pulborough
West Sussex PO20 2AZ
Telephone: (01798) 873222
Fax: (01798) 873444
Email: info@philips-chartered-surveyors.co.uk
Website: www.philips-chartered-surveyors.co.uk

Building Surveyors, Designers and Consultants

CLIENT:
Tamsin Le May
Wanley Lodge
Wandleys Lane
Eastergate, West Sussex
PO20 3SE

PROJECT:
Wanley Lodge
Wandleys Lane, Eastergate
West Sussex PO20 3SE

**New Caravan/Camper/Trailer
Store & Widened Driveway**

DRAWING TITLE:
PLANNING
Proposed Plans, Elevations
Location & Block Plans

DRAWN: POW	JOB NO: 101/09	SCALE: 1:50, 1:100 1:200, 1:1250 @A1
CHECKED: POW	DRAWING NO: PL-02	REV: B
DATE: Dec 13		

© Philips Chartered Surveyors.