


Existing Elevations
89, Barnham Road, Barnham, W.Sussex, PO22 0EQ
Scale 1:50
Drawing No: 19/14
Date 01.12.14
Architectural Design Solutions
01962 870548
07803 933000
gd@archdesign.co.uk

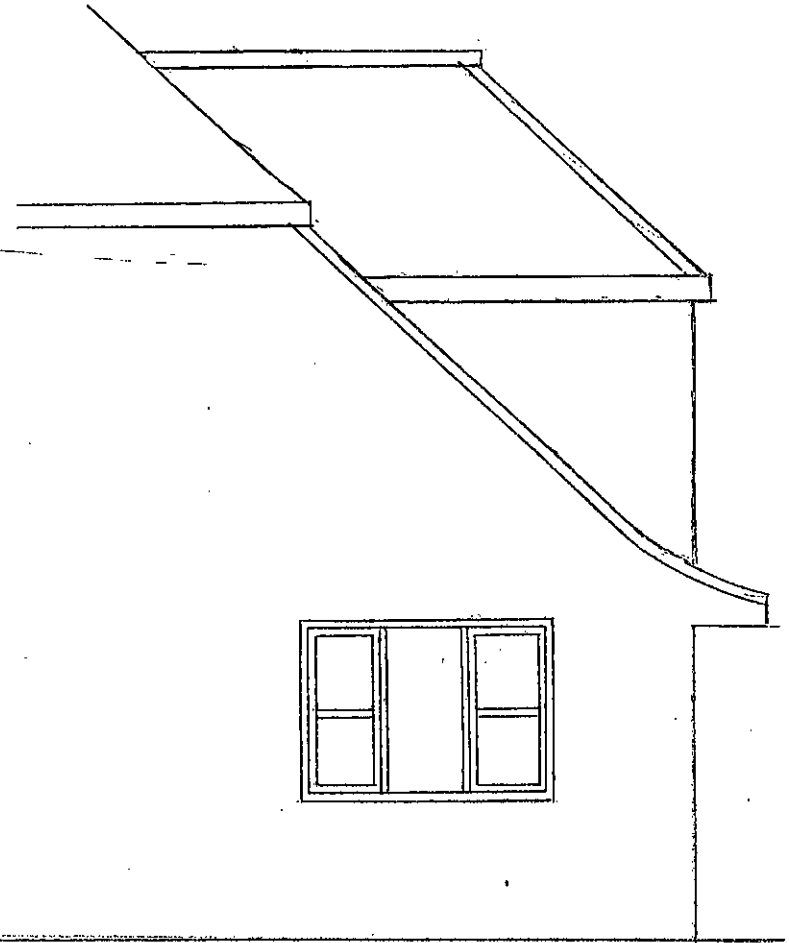

SOUTH EAST ELEVATION



NORTH EAST ELEVATION