

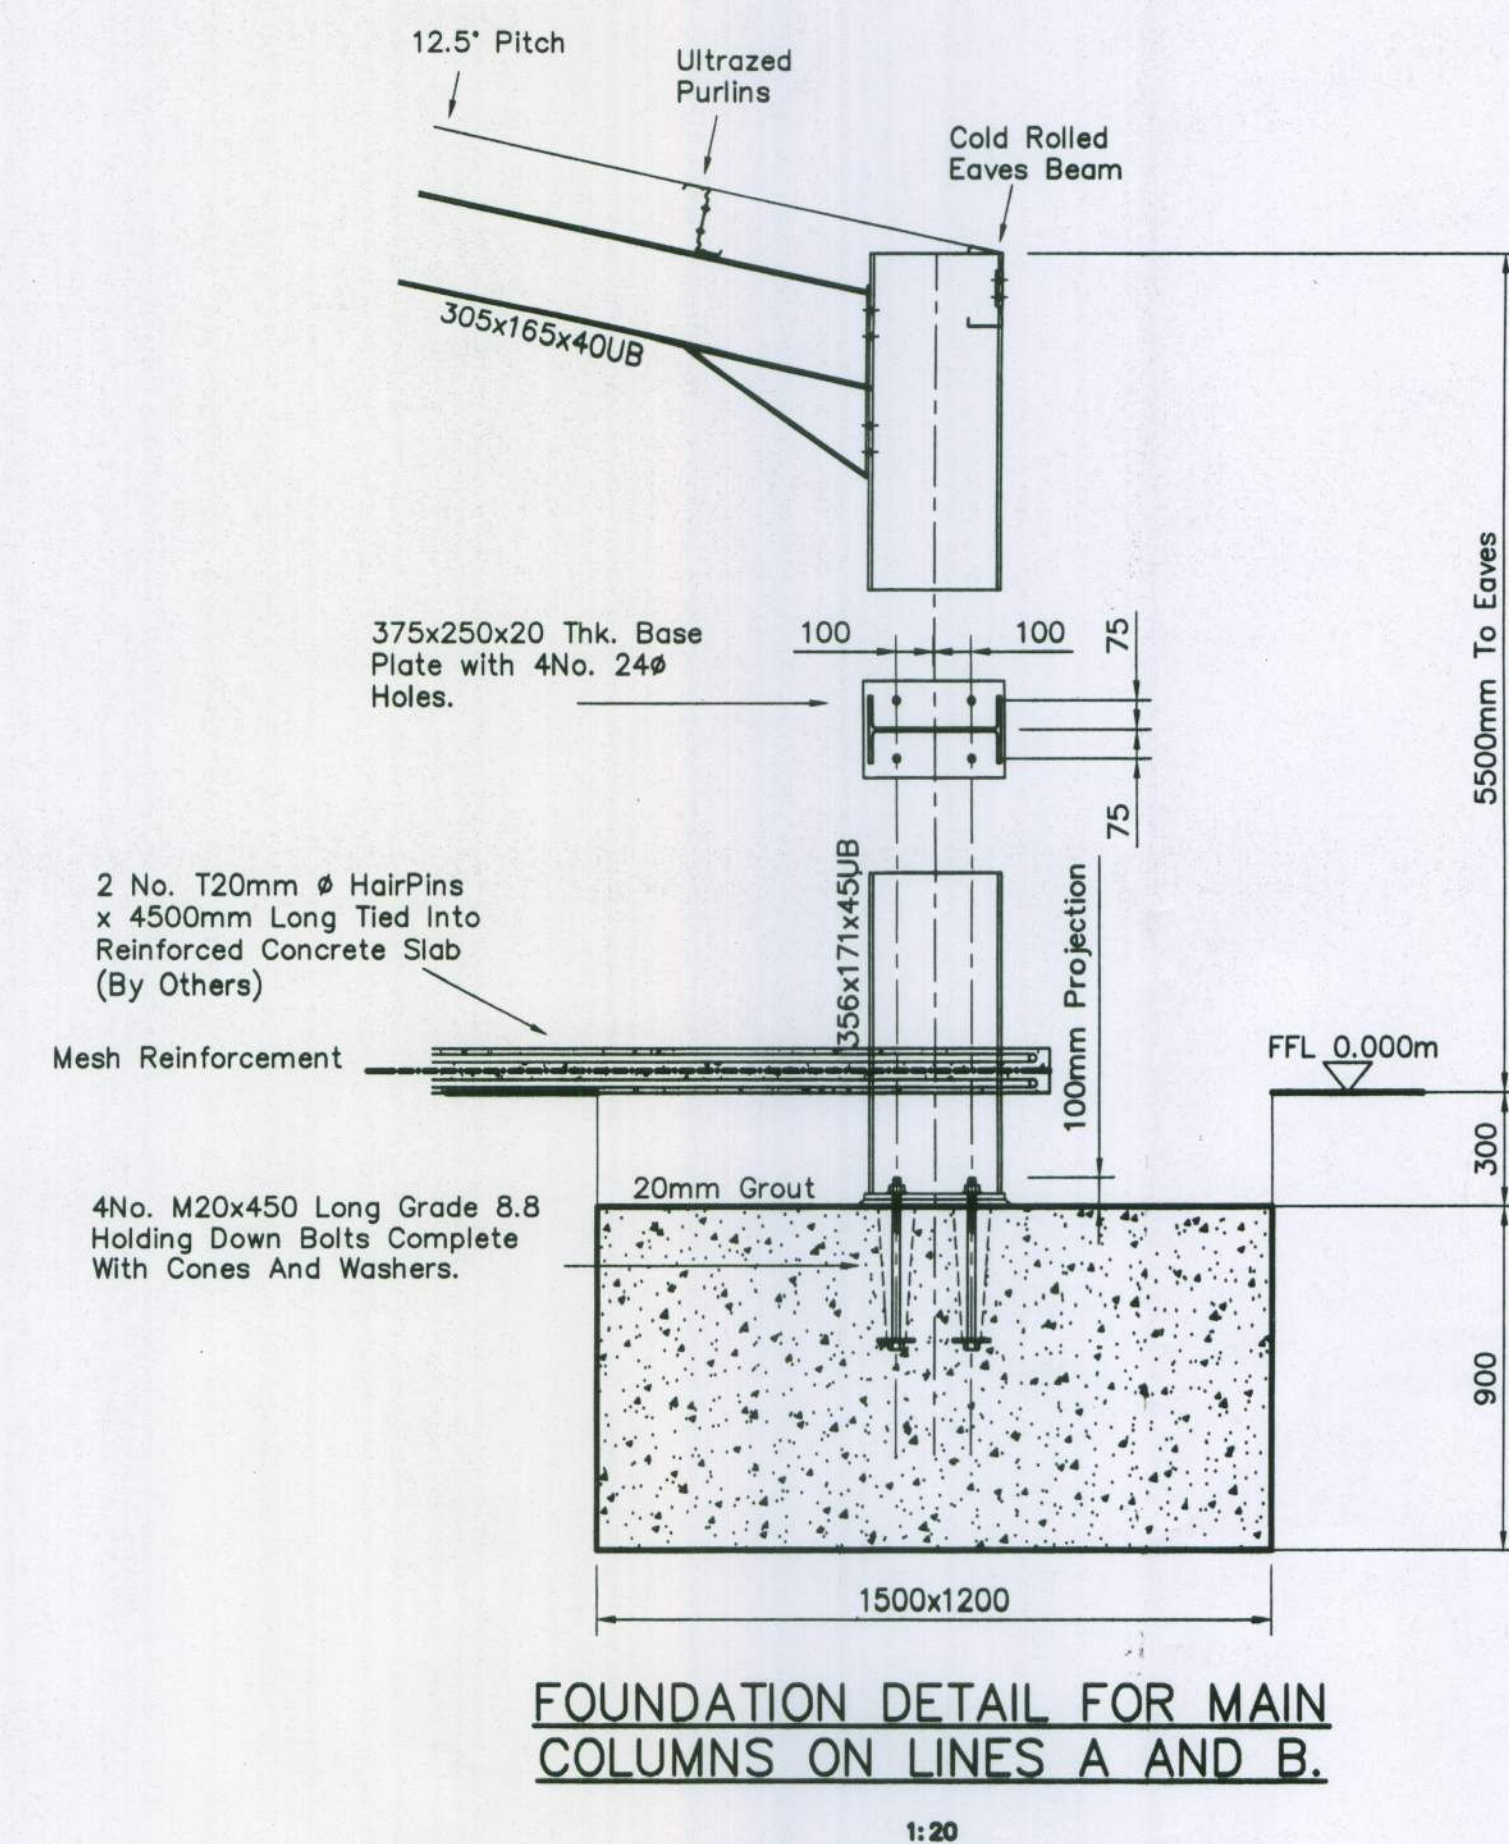
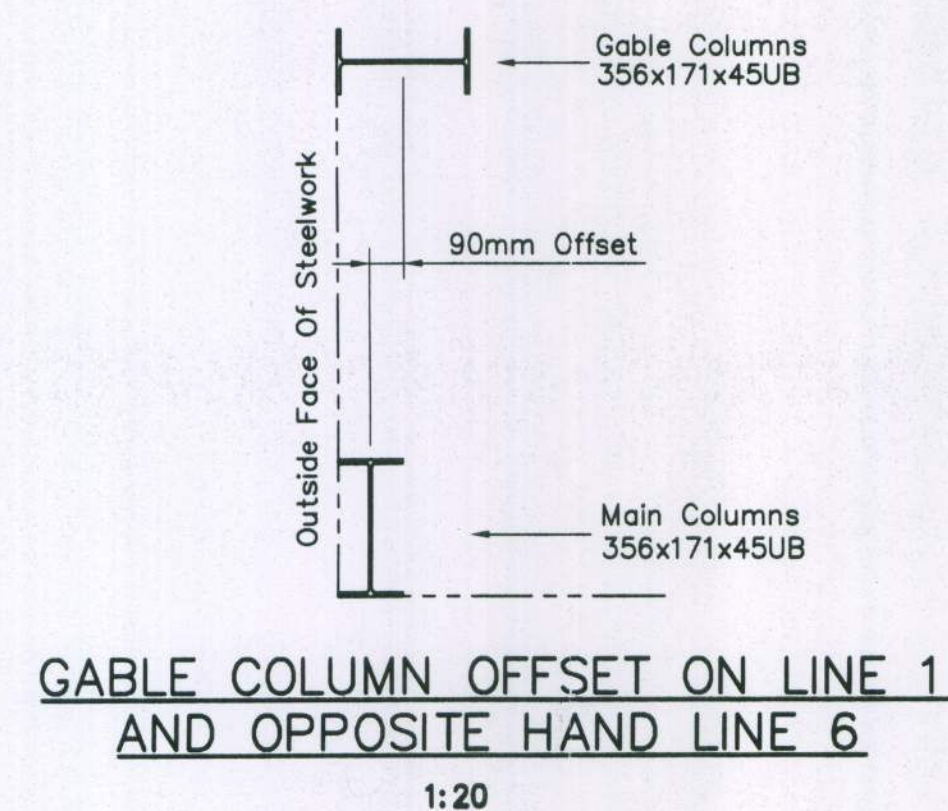
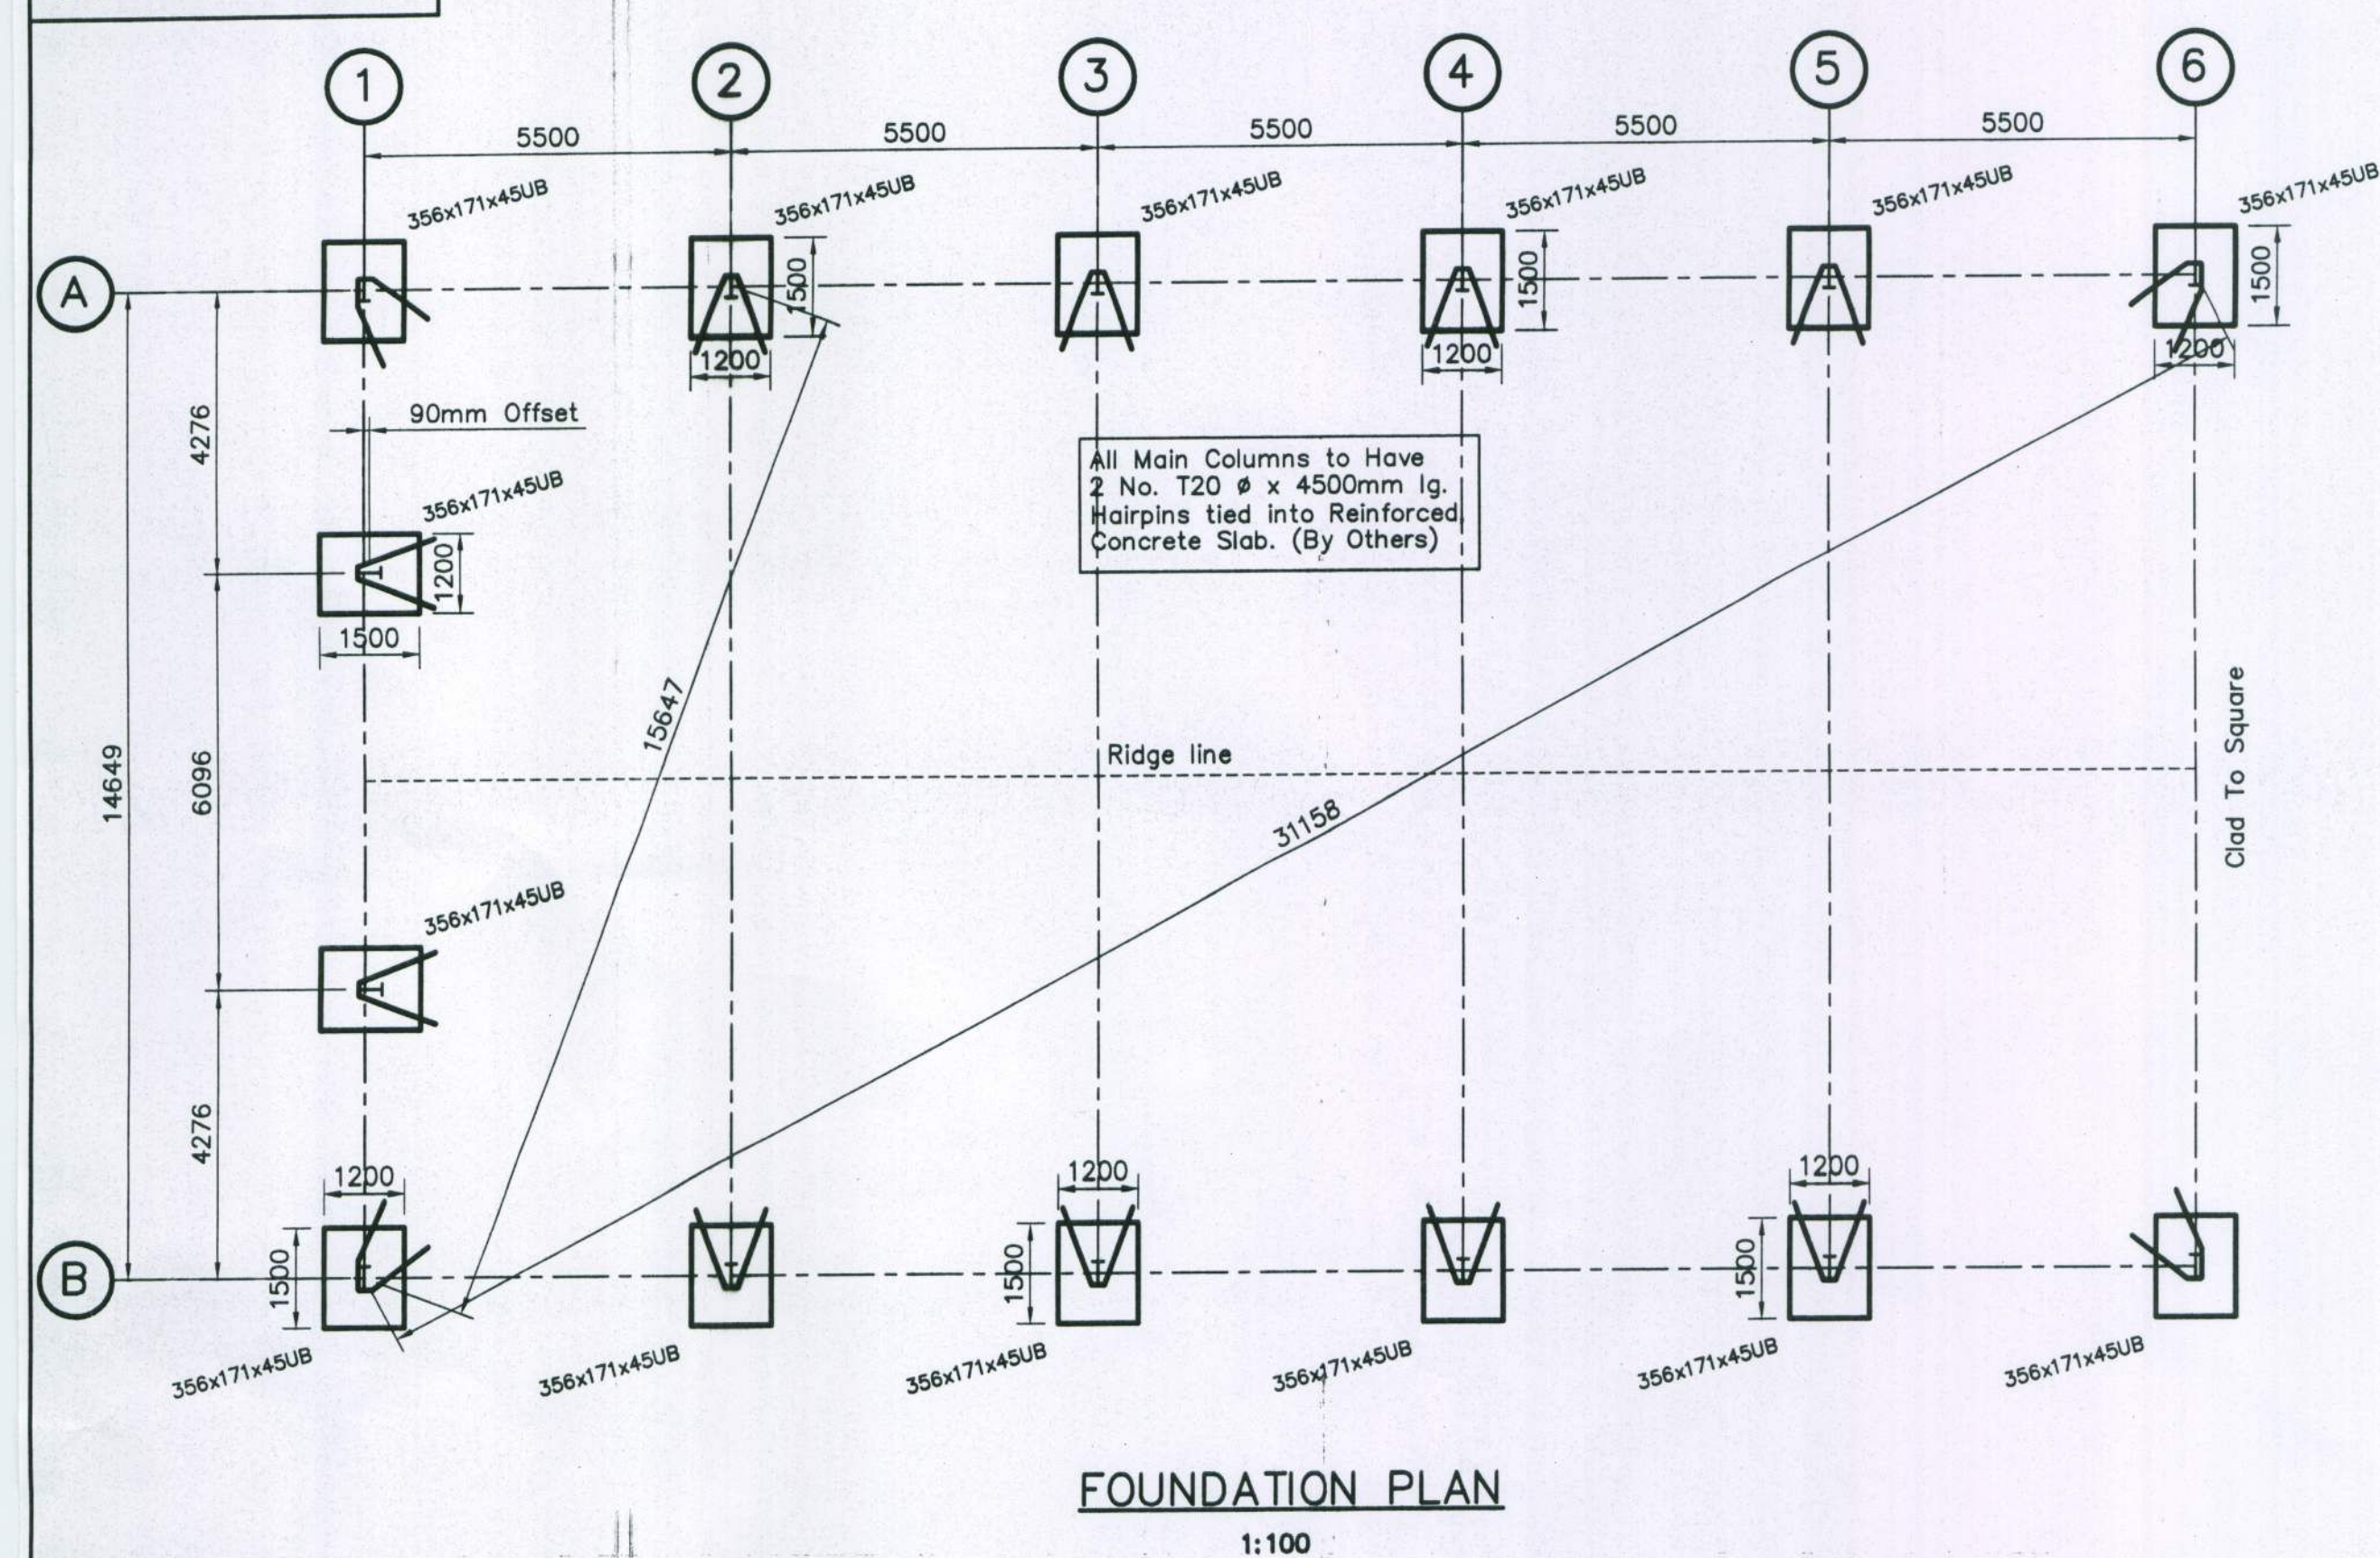


DO NOT SCALE

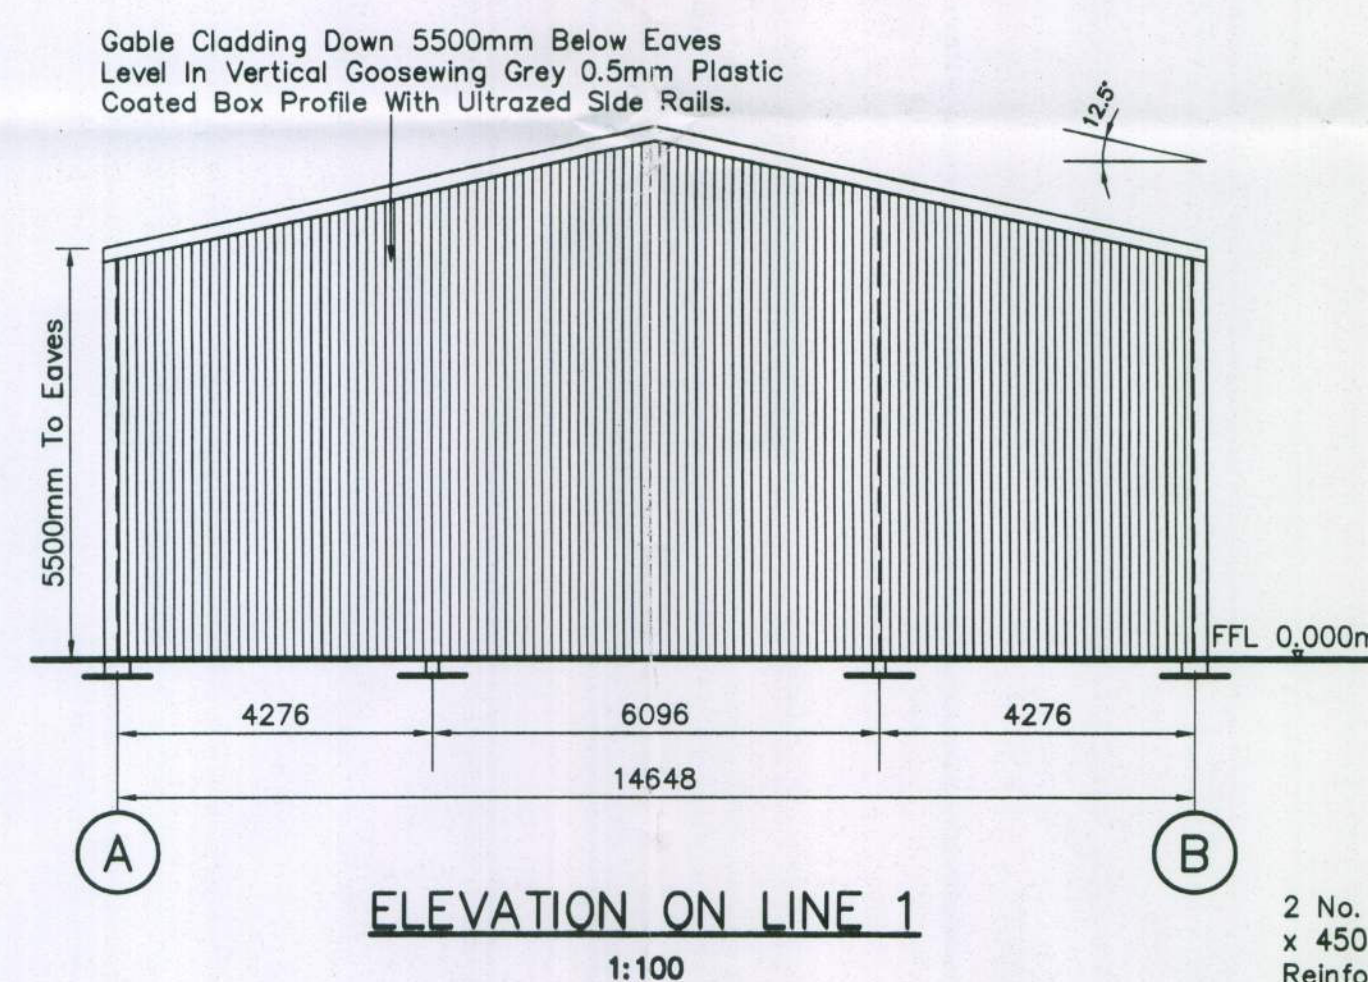




Roof Cladding In Natural Grey P6R Fibre Cement With Closed Ridges
And Fibre Cement Eaves Closures. No Rooflights. All Rainwater
Goods i.e. Grey PVC Gutters And Grey PVC Downpipes.

Side Cladding Down 5500mm Below Eaves Level
In Vertical Goosewing Grey 0.5mm Plastic
Coated Box Profile With Ultrazed Side Rails.

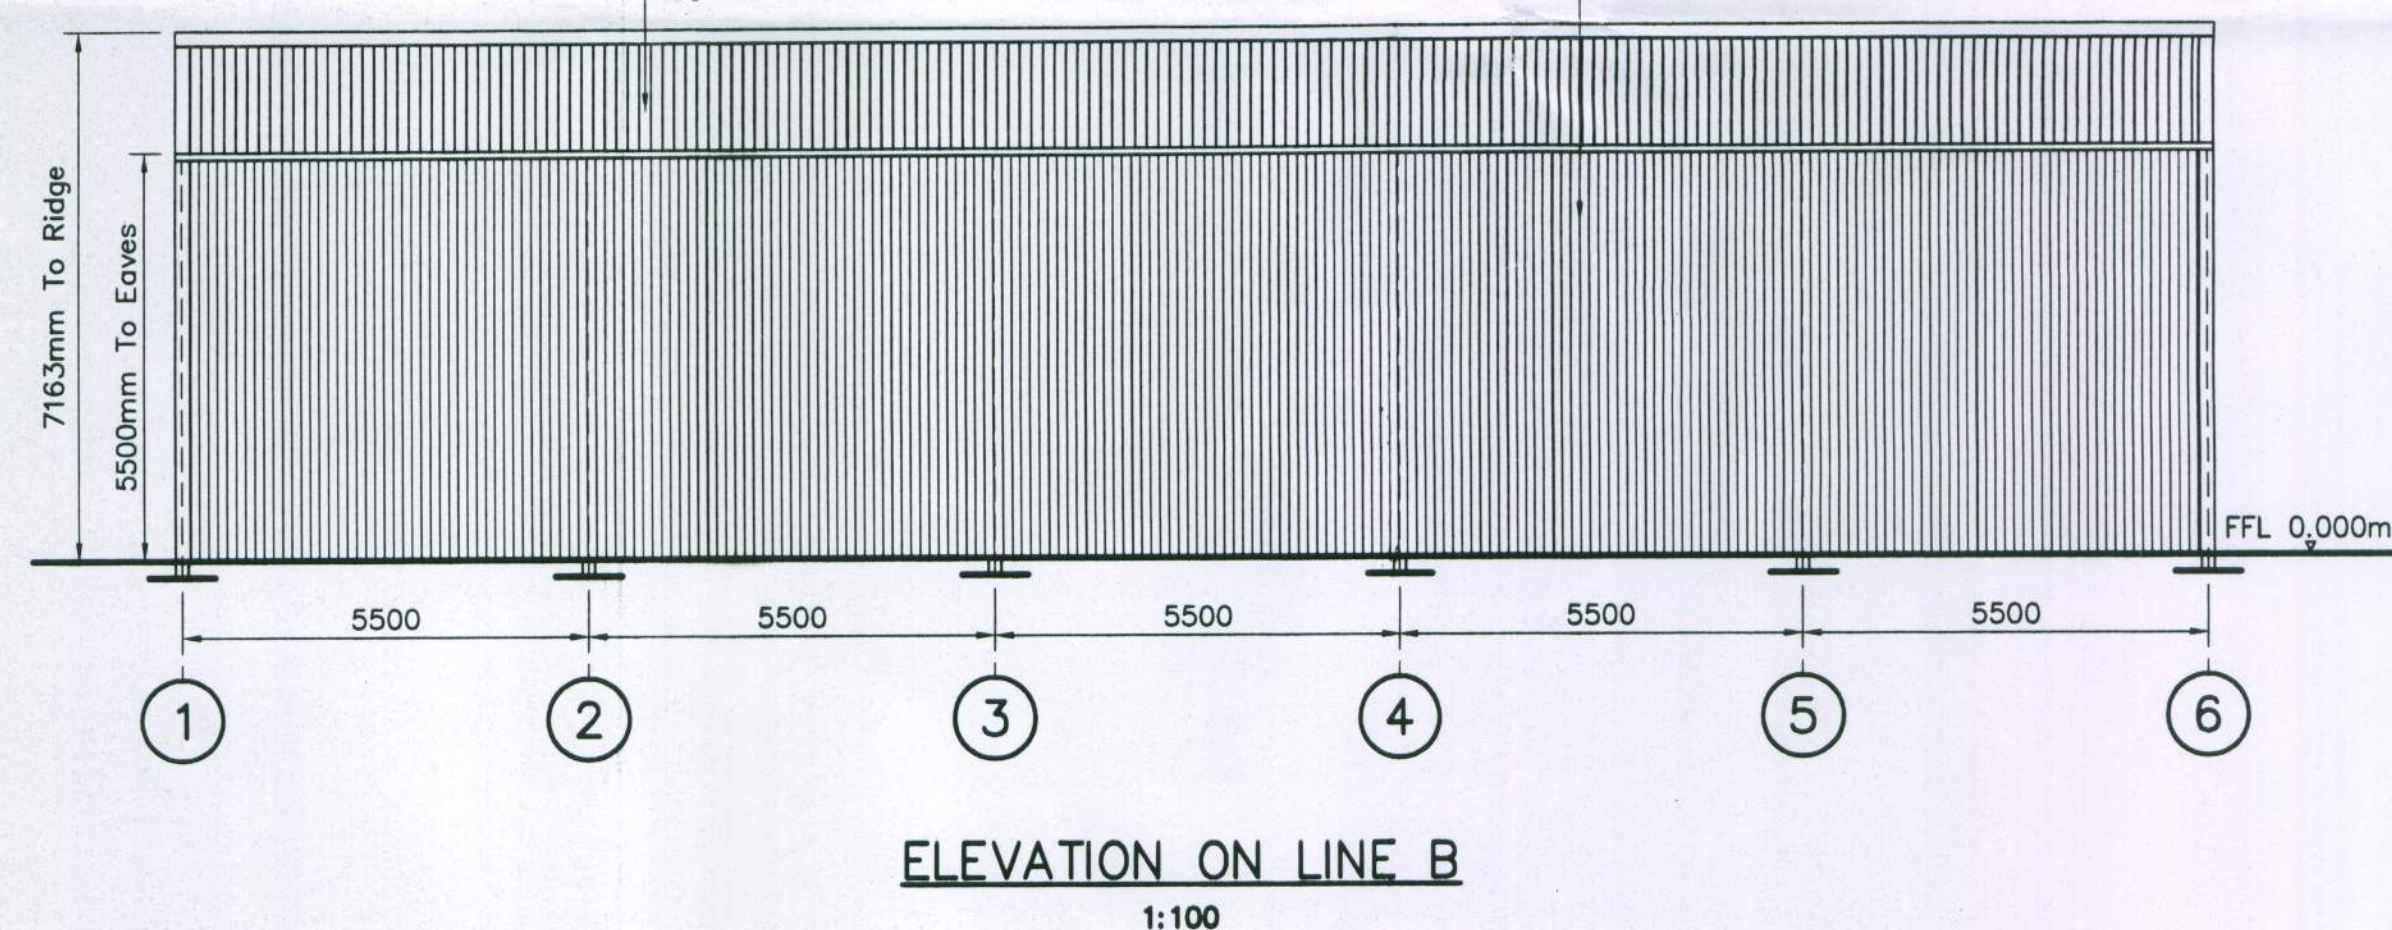

RooF Cladding In Natural Grey P6R Fibre Cement With Closed Ridges
And Fibre Cement Eaves Closures. No Rooflights. All Rainwater
Goods i.e. Grey PVC Gutters And Grey PVC Downpipes.

Side Cladding Down 5500mm Below Eaves Level
In Vertical Goosewing Grey 0.5mm Plastic
Coated Box Profile With Ultrazed Side Rails.

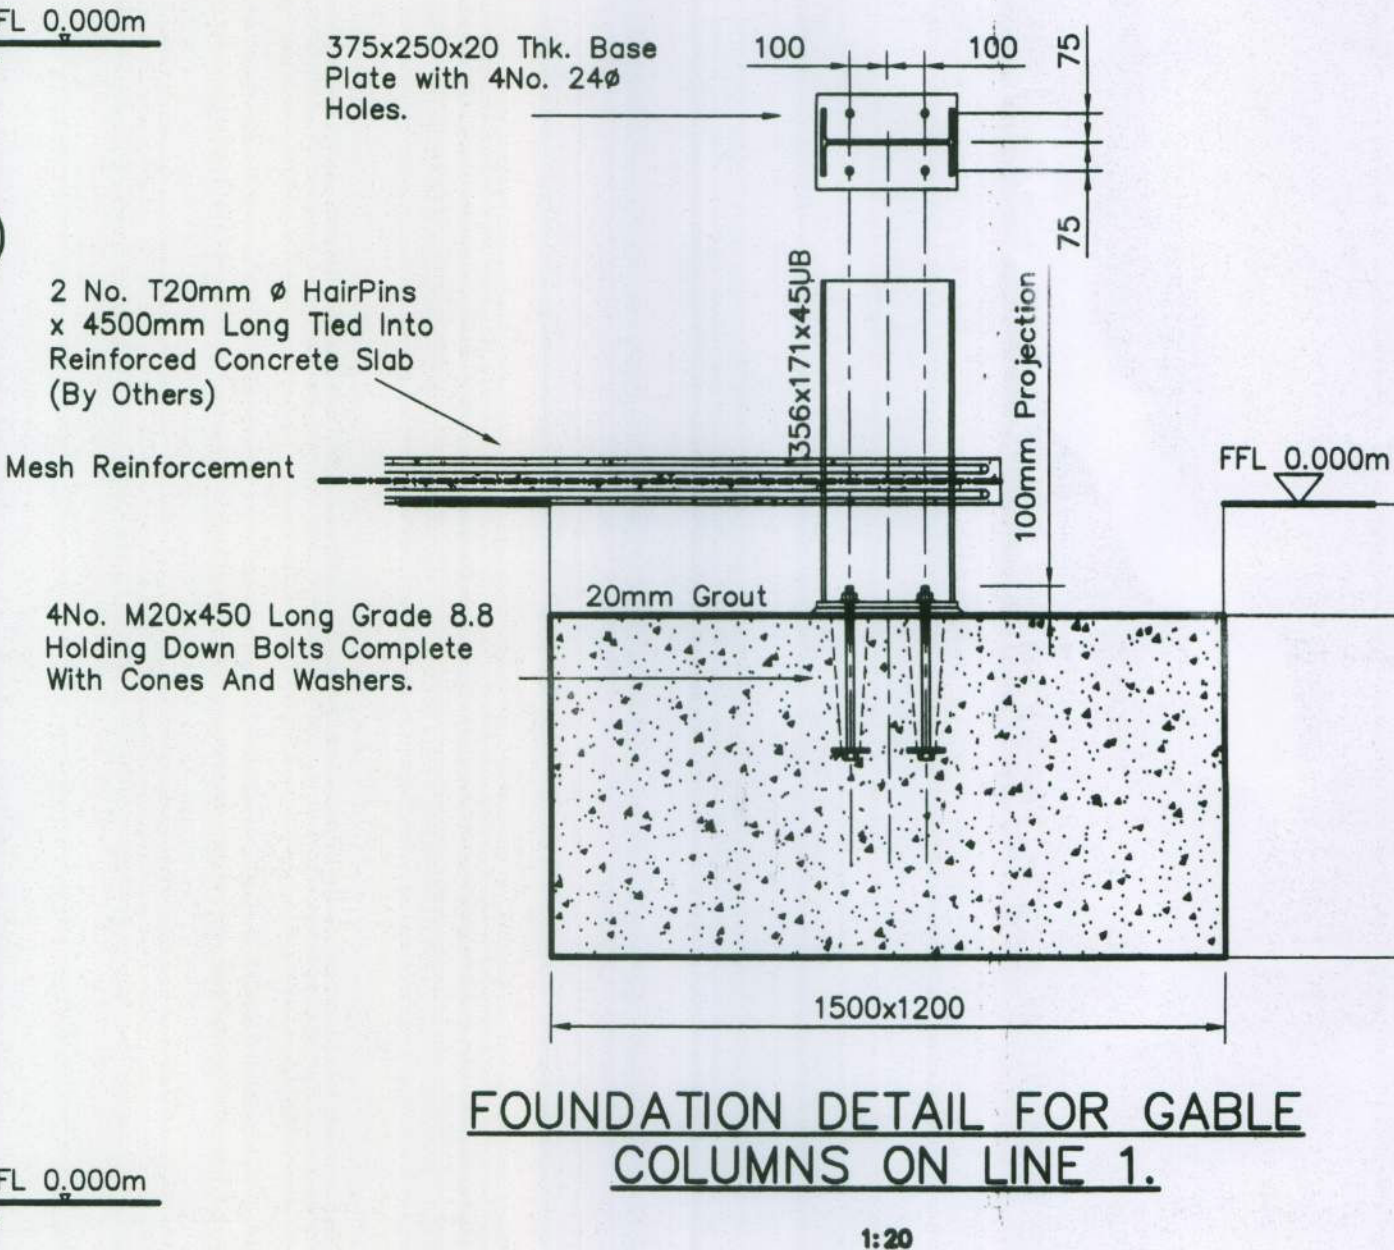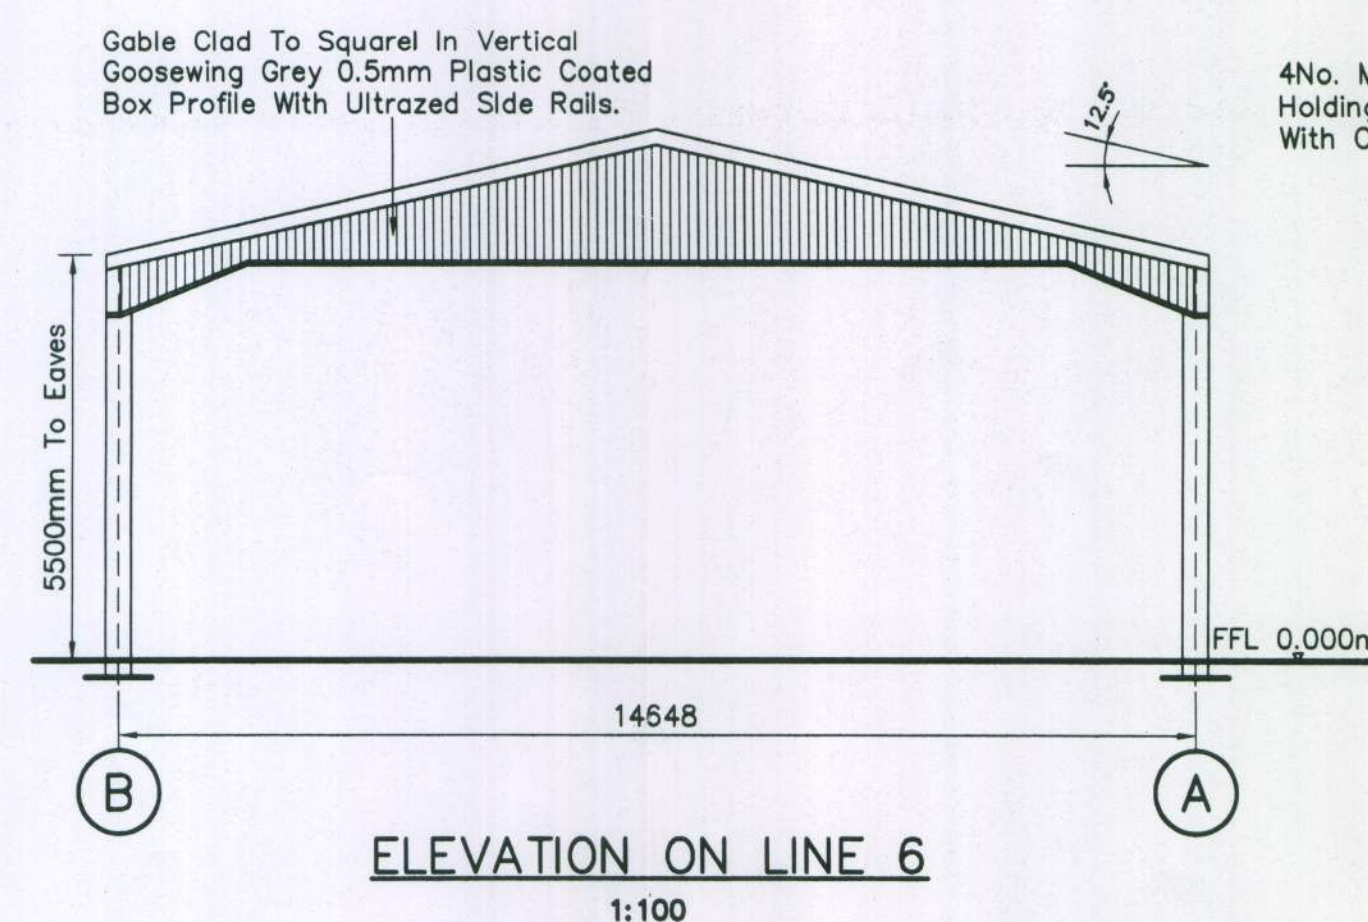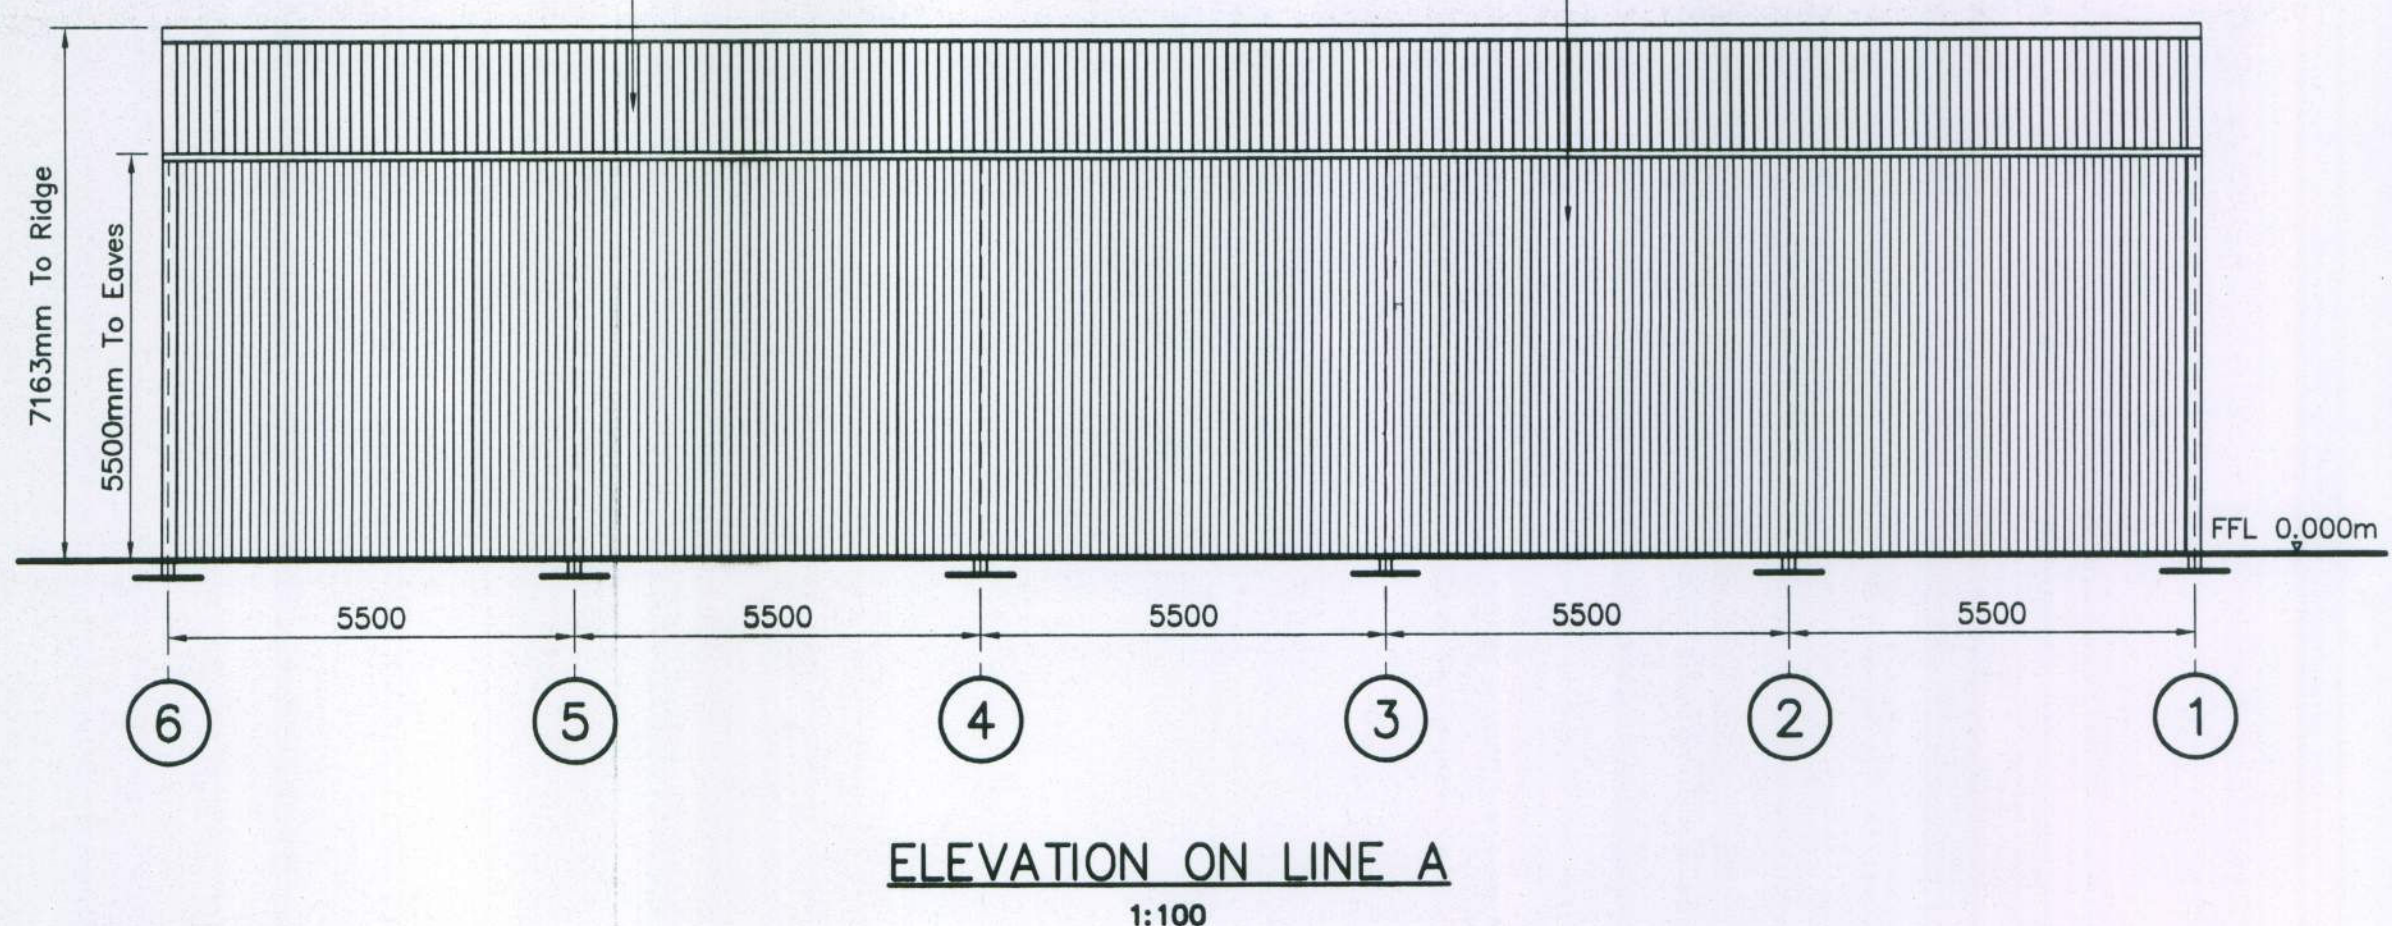

NOTES

BUILDING DESIGN ALLOWS FOR A SOIL BEARING CAPACITY OF 150kN/sqm.

CLIENT TO CONFIRM ACTUAL CAPACITY.

SOIL ANALYSIS TO BE ARRANGED BY CLIENT
IF REQUIRED.

STEELWORK SHOTBLAST TO BS SA 2.5
PAINTED 75 MICRONS ZINC PHOSPHATE
HIGH BUILD PRIMER COLOUR GREEN BS
14-C-39.

3.5 METRE CLEARANCE REQUIRED TO FULL PERIMETER OF BUILDING FOR SAFE ERECTION, WITH FIRM HARDSTANDING SUITABLE FOR ACCESS AND LIFTING PLANT. (UNLESS ATTACHED TO EXISTING BUILDING)

ALL GROUT TO BE SUPPLIED AND
INSTALLED BY CUSTOMER.
(UNLESS AGREED OTHERWISE)

ALL CONCRETE AND PLANT SUPPLIED
BY CUSTOMER.
(UNLESS AGREED OTHERWISE)

ALL DIMENSIONS ARE FROM CENTRE TO CENTRE OF STEELWORK ON FOUNDATION PLAN.

THIS IS HOW WE HAVE INTERPRETED
YOUR REQUIREMENTS.

IF THIS IS INCORRECT COULD YOU
PLEASE NOTIFY US VERBALLY OR
IN WRITING WITHIN 7 DAYS OF
RECEIVING YOUR DRAWING.

NOTE:
DRAWING IS FOR PLANNING PURPOSES ONLY
AND MUST NOT BE USED IN BUILDING CONSTRUCTION.

A	JOB No. UPDATED.	DAD	OK	1.0
REV	DESCRIPTION	PAUL	APPROVED	DA

FOR PLANNING—NOT
FOR CONSTRUCTION

SHUFFLEBOTTOM Ltd.

Cross Hands Business Park
Cross Hands, Llanelli, Carmar.
Tel: 01269-831831 Fax: 01269-831031

CLIENT
MR. J. TODD. STRUTT & PARKER.
31 NORTH STREET, CHICHESTER,
WEST SUSSEX. PO19 1LY.

PROJECT
PROPOSED GRAIN STORE BUILDING
— 3M LEVEL FILL
— EASTERGATE

DRAWING TITLE
GROUND PLAN, FOUNDATION AND
ELEVATION DETAILS.

DRAWN	TRACED	CHECKED	APPROVED	DATE
DAD				10.03.2010
SCALE	DRG. No.			REV.
AS SHOWN	S1799/GP-01			A