


SURFACE WATER DISCHARGE FROM DOMESTIC BUILD ANNEXE AND HARD SURFACE WITHIN CURTILAGE TO NORTHFIELDS COTTAGES.FONTWELL.

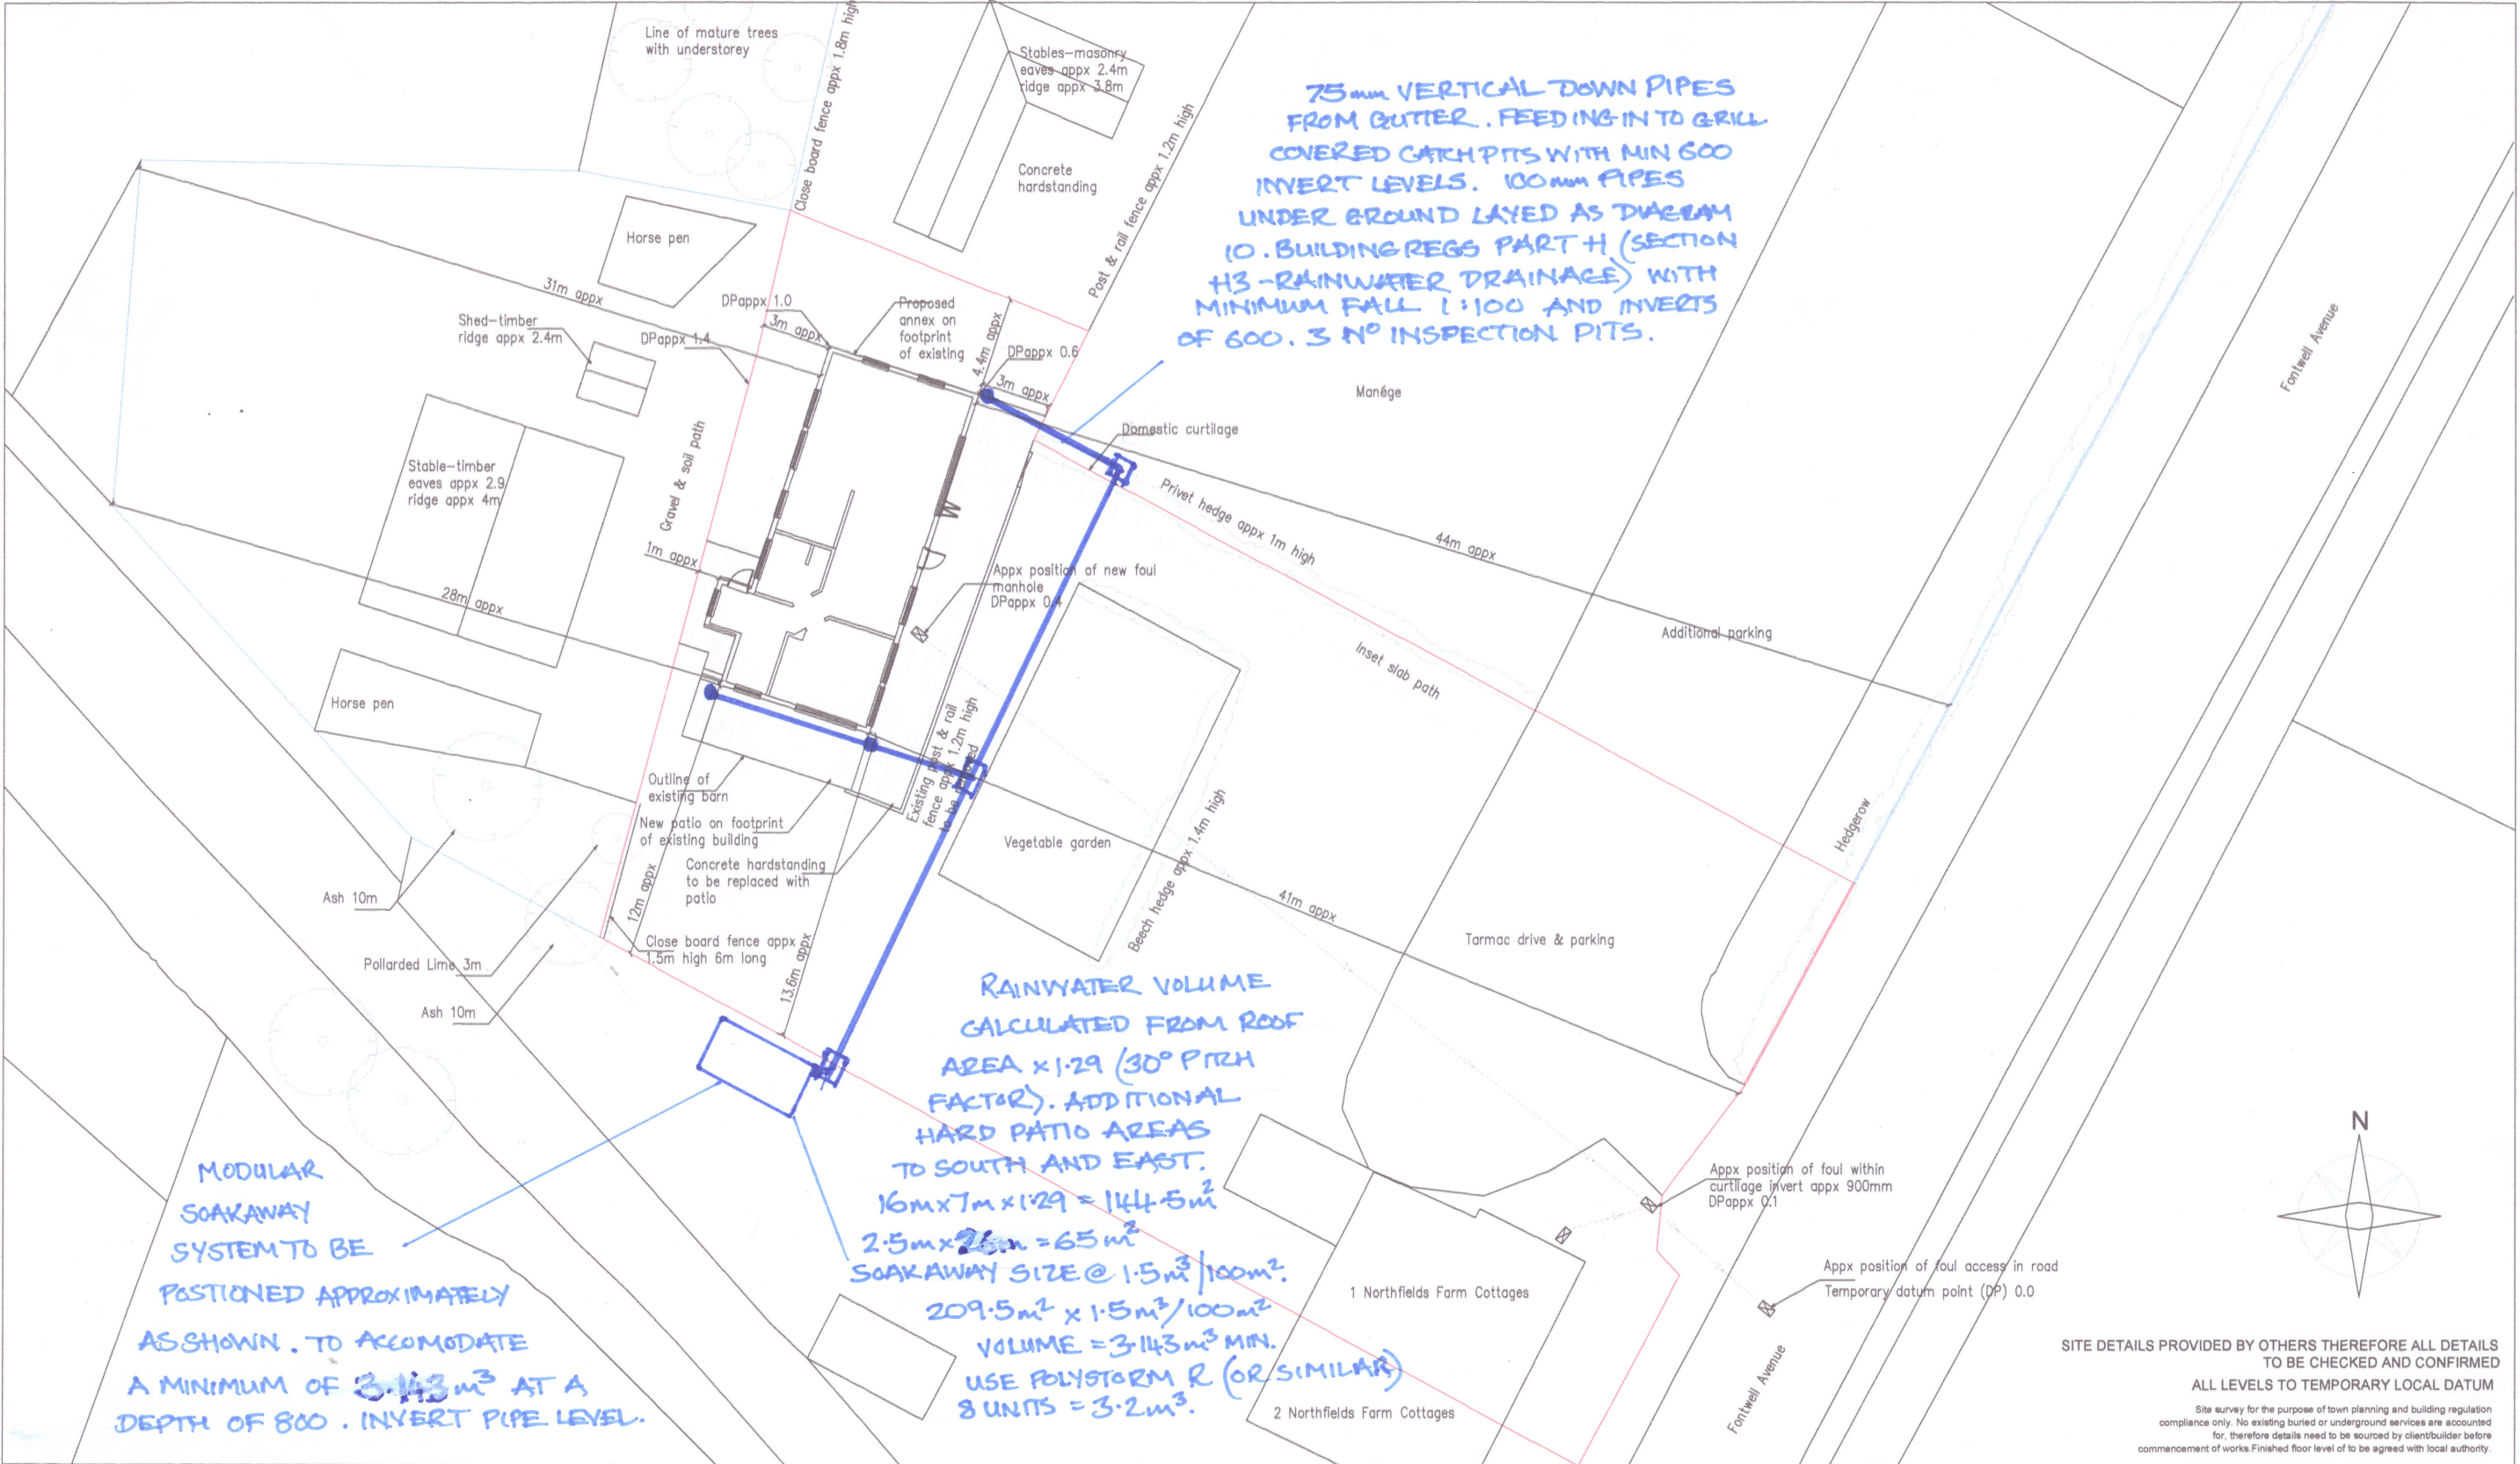

SITE DETAILS PROVIDED BY OTHERS THEREFORE ALL DETAILS TO BE CHECKED AND CONFIRMED
ALL LEVELS TO TEMPORARY LOCAL DATUM
Site survey for the purpose of town planning and building regulation compliance only. No existing buried or underground services are accounted for, therefore details need to be sourced by client/builder before commencement of works. Finished floor level of to be agreed with local authority.



BVL DEVELOPMENTS Ltd
OLD FARM COTTAGE,
CHURCH LANE,
EASTERGATE,
WEST SUSSEX, PO20 3UR
TEL 07554 885050


Client Name:
Mr D. New

Project Address:
Timber Barn @ 1 Northfields Cottages, Fontwell Avenue, Eastergate, PO20 3RX

Drawing Title:
Site Plan Additional Details

Scale: 1:200 @ A2
Date: 05.12.14
Project No: BVL 001
Dwg No: 005
Rev: C

Rev:	Detail:	Date:	By:
A	Details added	10.02.15	
B	Dimensions added	24.03.15	
C	Dimensions added	30.03.15	

 

NOTES:
Do not scale off this drawing except for planning purposes.
The builder must check all dimensions on site before any work commences and notify BVL Developments of any discrepancies.
Any site survey undertaken is for the preparation of planning and building regulations only. All proposed finished floor levels to be agreed on site between customer/builder and local authority prior to commencement of work. No buried or underground services are accounted for and must be investigated by customer/builder. Customer must advise if boundaries are correct and denote the legal ownership. Any levels taken are to temporary local datum point.
Ownership of this drawing is retained by BVL Developments and must not be used or reproduced without written consent.
IF IN DOUBT, PLEASE ASK