





EXISTING EASTSIDE ELEVATION

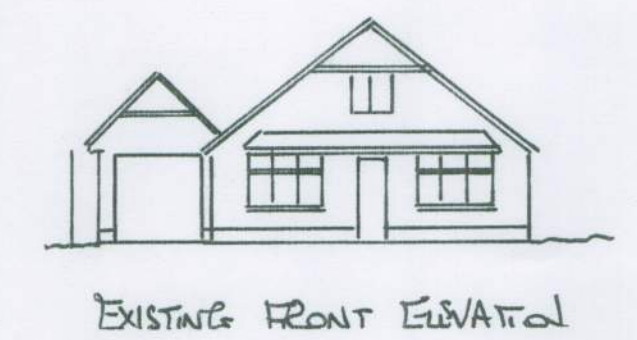

EXISTING FRONT ELEVATION

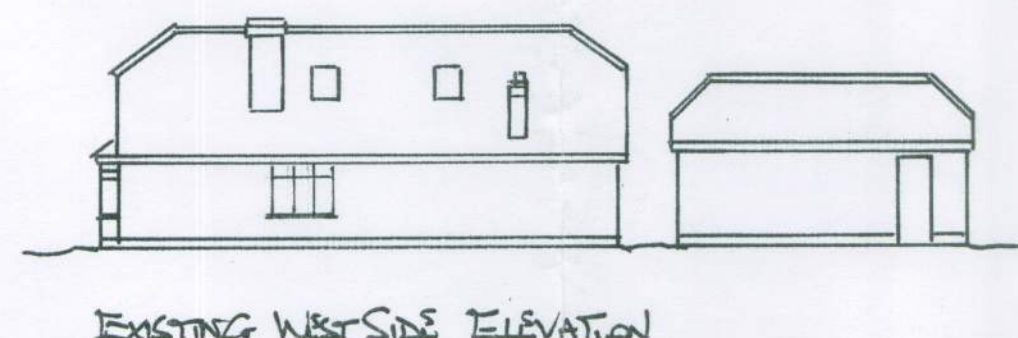

EXISTING WESTSIDE ELEVATION



EXISTING REAR ELEVATION



PROPOSED EASTSIDE ELEVATION



PROPOSED FRONT ELEVATION




PROPOSED WESTSIDE ELEVATION




PROPOSED REAR ELEVATION


DORMER SPECIFICATION.
 FLAT ROOF TO BE GRP IN COLOUR TO COMPLEMENT ROOF TILES.
 VERTICAL PLAIN TIMING TO MATCH COLOUR OF MAIN ROOF TILES.
 WINDOWS TO BE UPVC WITH ROSEWOOD GRAINED FINISH.

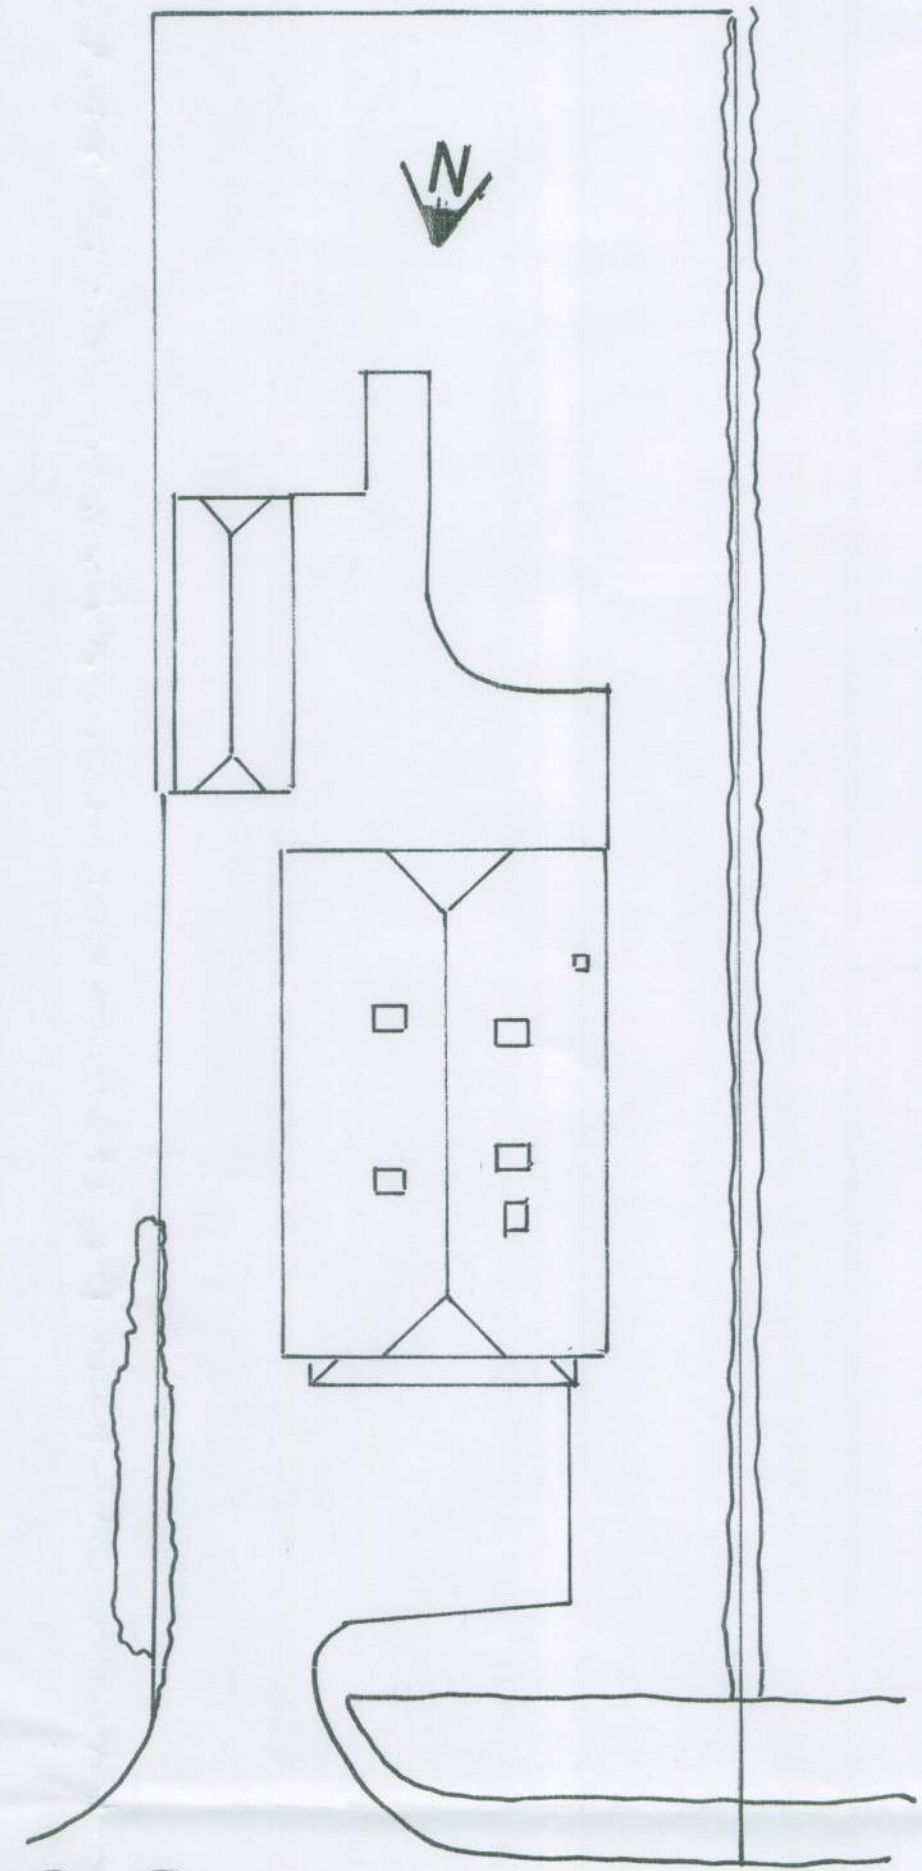

SITE PLAN
1:300

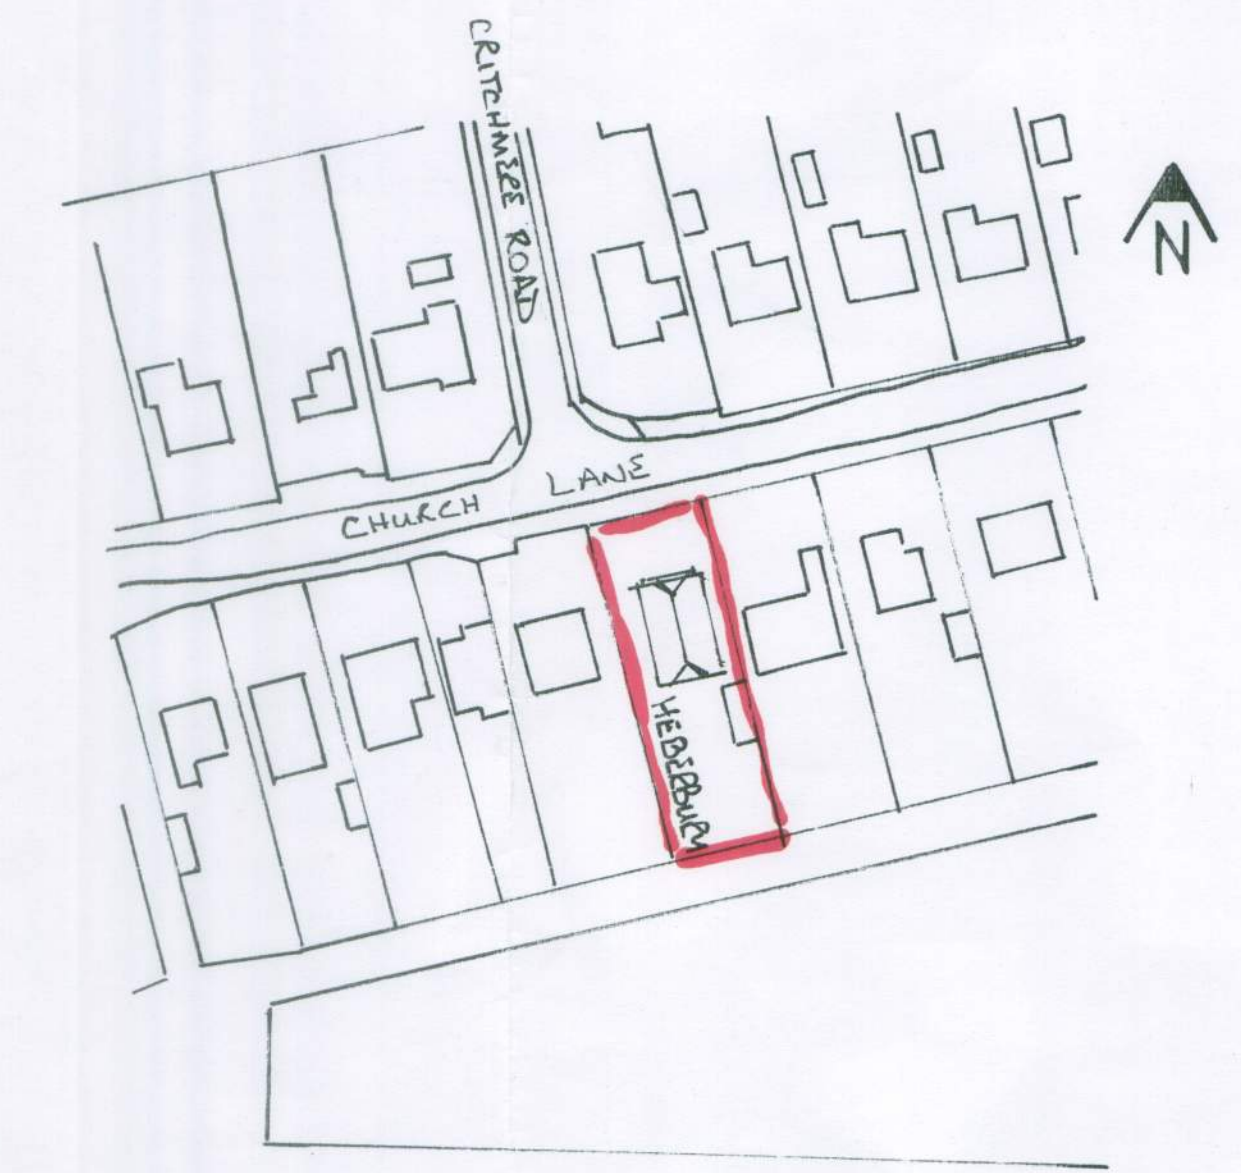


LOCATION PLAN.
1:500

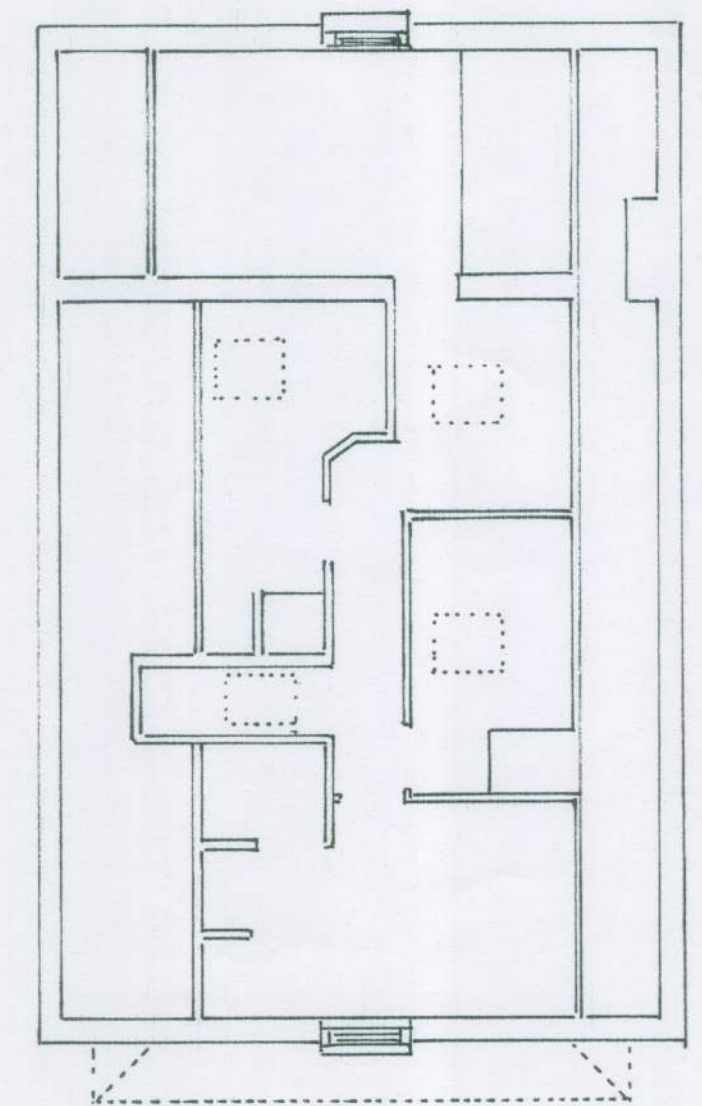

FIRST FLOOR PLAN. 1:100

NB. THE PROPOSED DORMERS ARE MERELY AN UPWARD EXTENSION OF THE EXISTING TIMBER STUD WALLS WHICH FORM THE BEDROOMS.

NO INCREASE OR ALTERATION OF THE FLOOR PLAN IS PROPOSED UNDER THIS PLANNING APPLICATION.

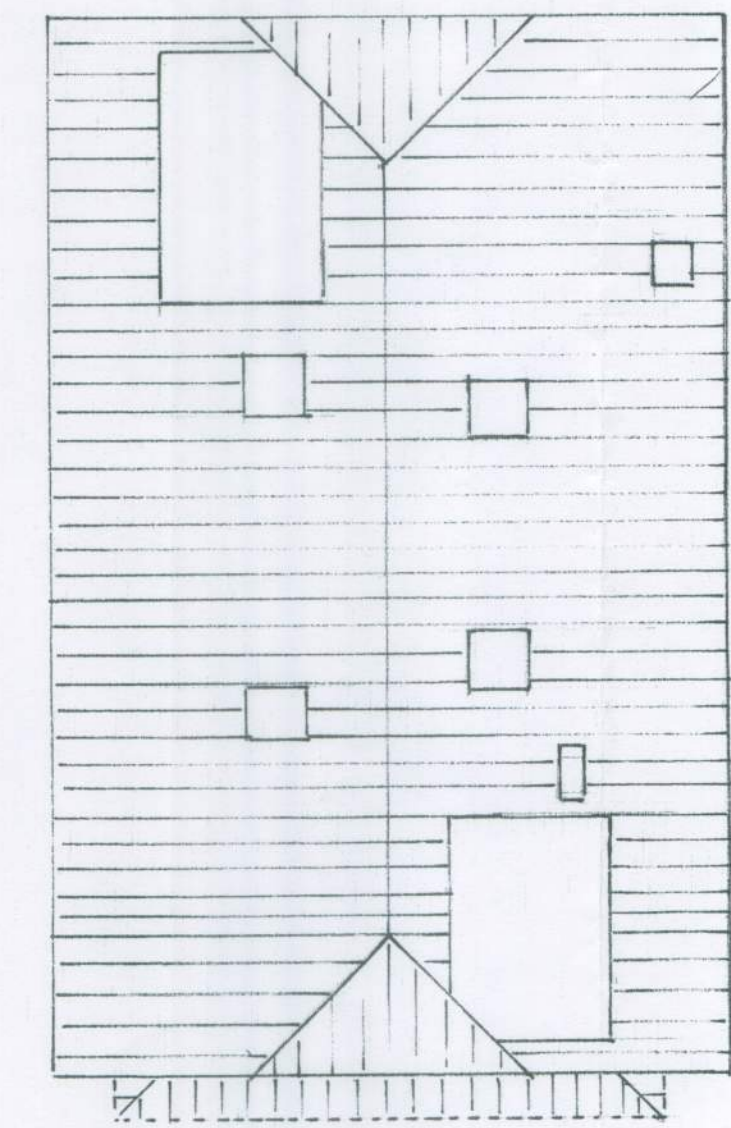

ROOF PLAN 1:100

HEBBURLY
 Church Road
 EASTGATE
 PO20 3XD

PROPOSED DORMER WINDOWS

PLANS
 ELEVATIONS

MARCH 2014

SCALES 1:100 1:200 1:500

DRAWING No. HCR/01