


PROPOSED DORMER
WINDOWS,
GLASS HATCHED.

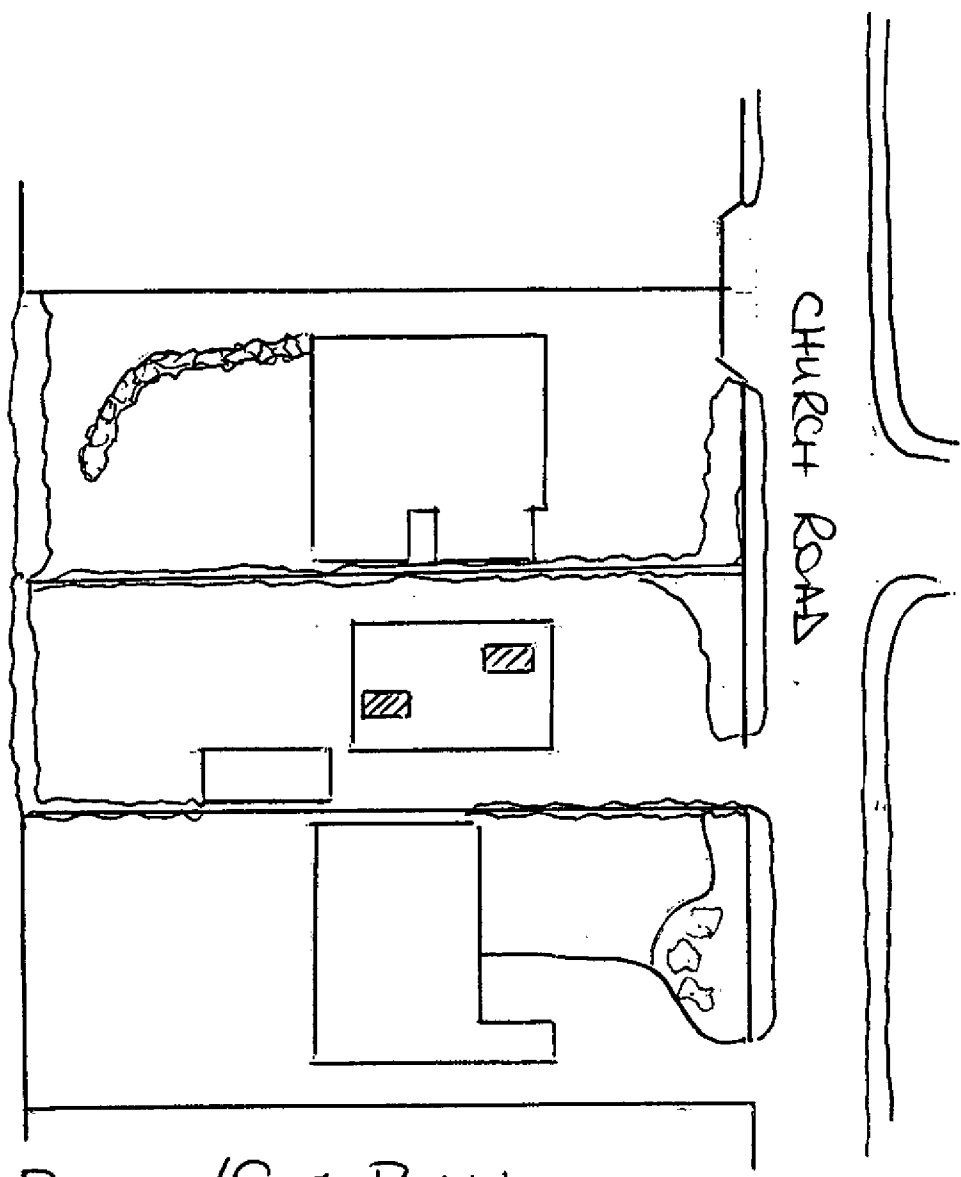

BLOCK/SITE PLAN



HEBERBURY
CHURCH ROAD
EASTGATE.

PROPOSED DORMER WINDOWS

SCALE 1:500

DWG. No. HCR /02

Planning Dept.
Arun District Council,
Arun Civic Centre,
Maltravers Road,
Littlehampton,
BN17 5LF

ARUN DISTRICT COUNCIL

12 MAY 2014

RECEIVED

EG/22/14/HH

FISHERS

GENERAL BUILDING CONTRACTOR

295 Chichester Road
Portsmouth,
Hampshire
PO2 0AW

7th May 2014

For the attention of Mrs Johnson

Dear Mrs Johnson,

Telephone : 023 9265 4269

Mobile : 07970 936291

Email : james@fisherbuild.com

Email : jim.fisher@hotmail.com

www.fisherbuild.com

RE : PLANNING APPLICATION EG/22/14/HH
Heberbury, Church Road, Eastergate.

Please find enclosed, three copies of drawing HCR/02 showing a Block/Site plan of the proposed dormer windows.

Yours sincerely

J P Fisher

VAT No. 226 4046 84