


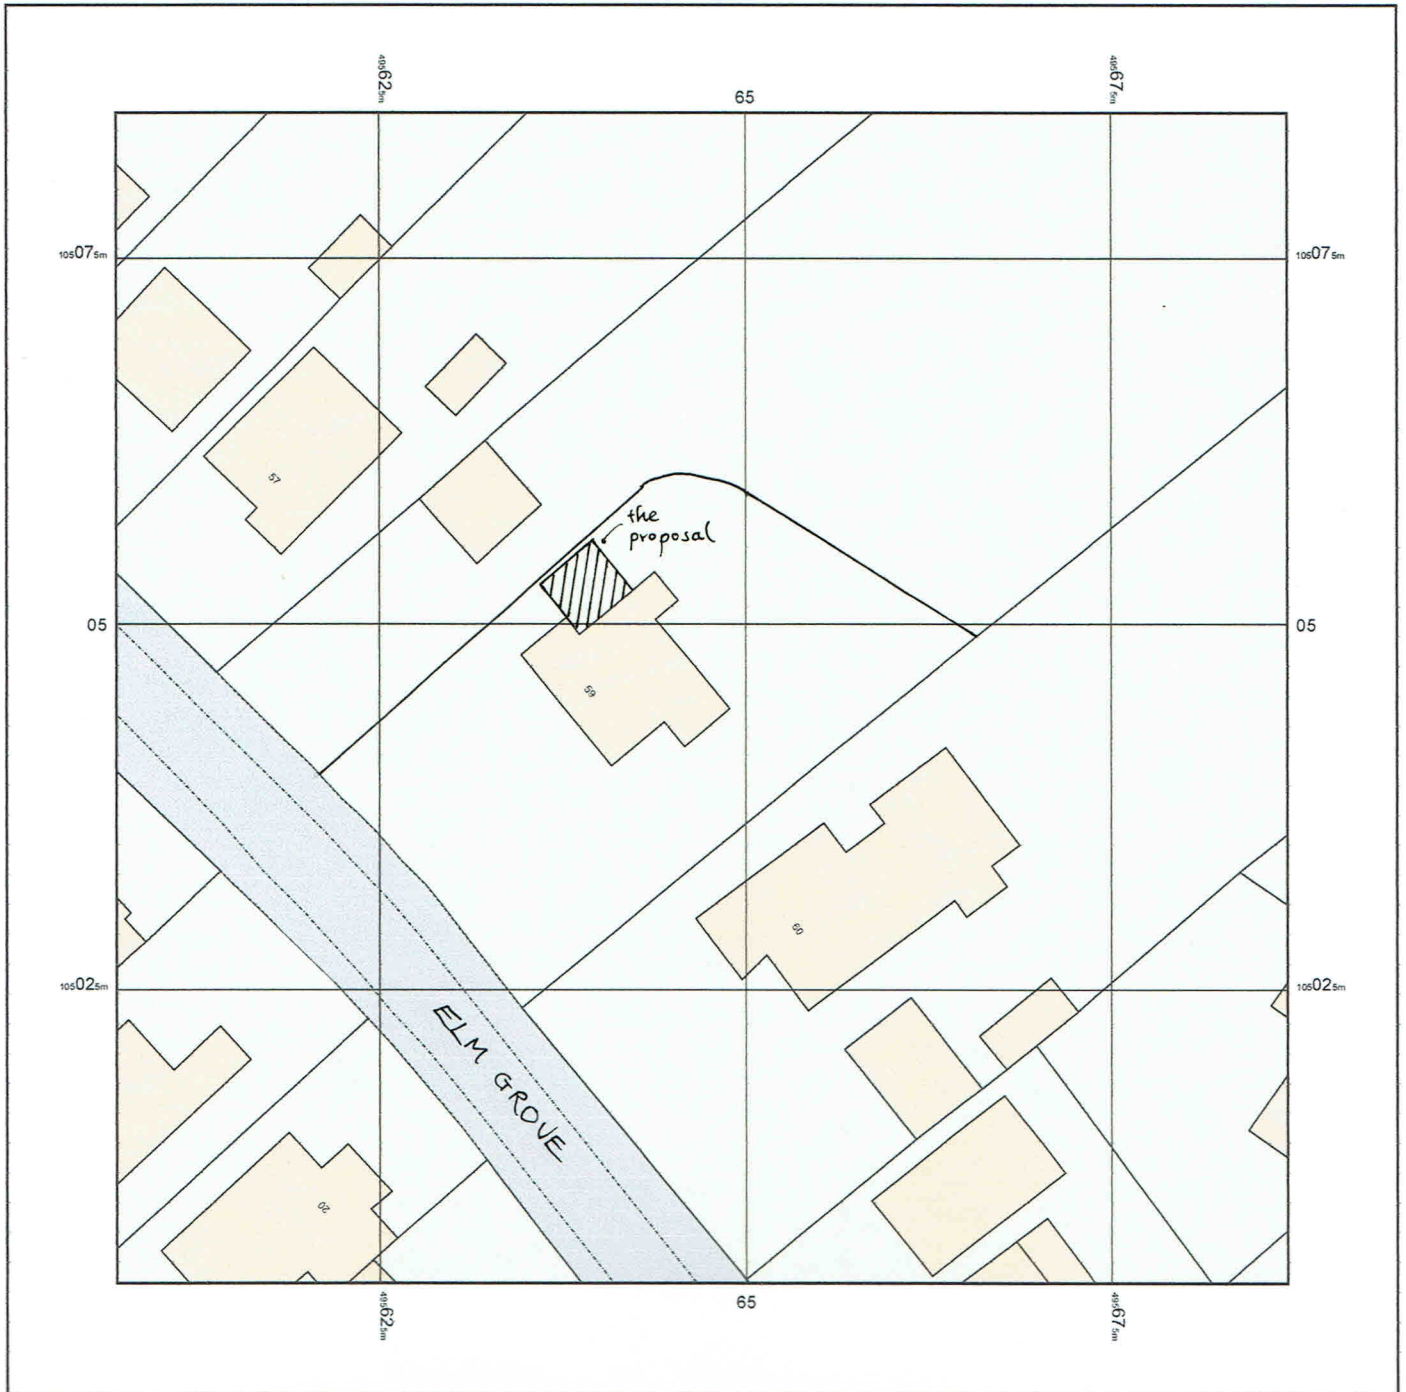

TUNMORE DESIGN and BUILD
UNIT 2 HOLLYACRE TODDINGTON LANE
LITTLEHAMPTON W.SUSSEX
BN17 7PP

t : 01903 723791
e : contact@tunmoredesign.co.uk
f : 01903 731825

59 Elm Grove, BARNHAM
W.Sussex PO22 0HJ

SITE PLAN

Date.
Apr-18
Dwg No
E4

Scale.
1:500 at A4

Drawn.
TT

Supplied by: www.ukmapcentre.com
Serial No: 136375
Centre Coordinates: 495647, 105045
Production Date: 05/04/2018 11:19:00