




PROPOSED ELEVATIONS AND FLOOR PLANS SCALE 1:100

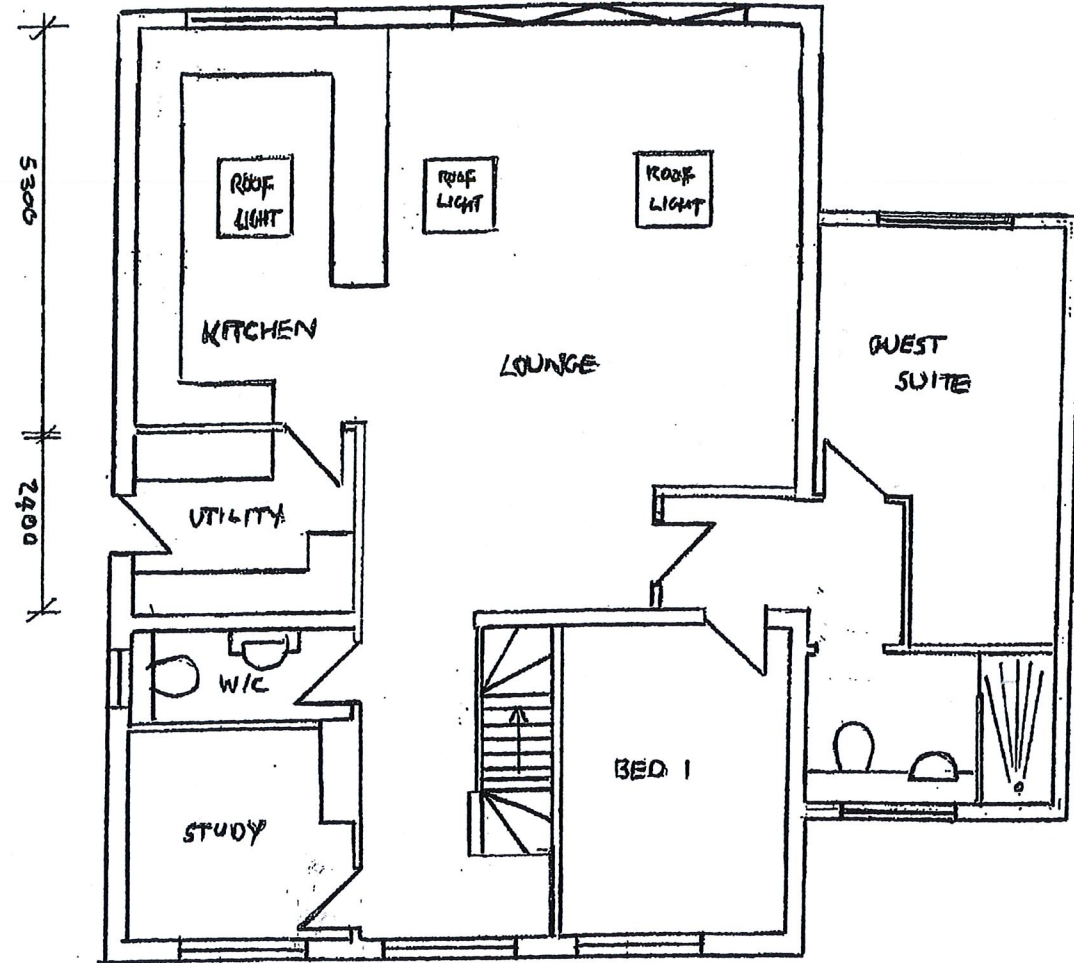


PROPOSED GROUND FLOOR

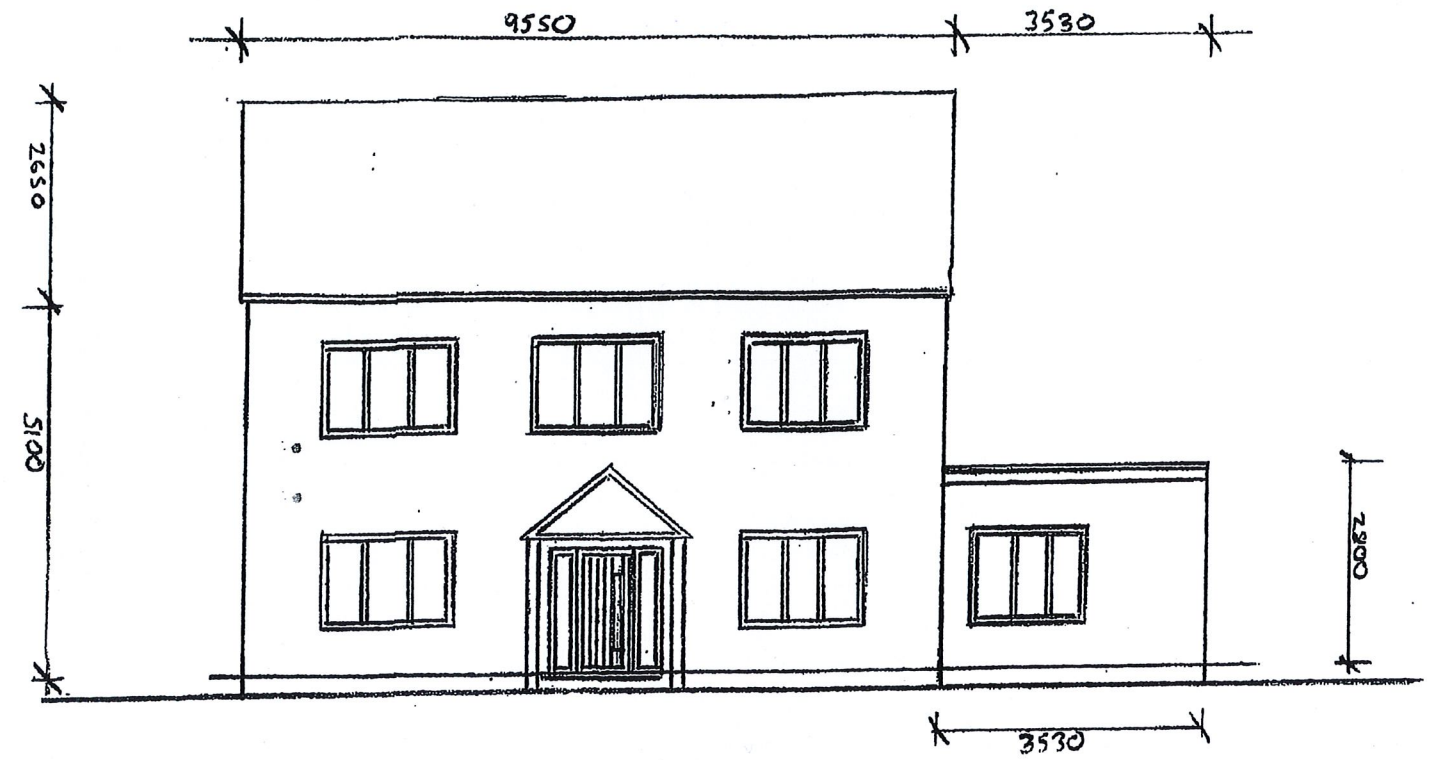

PROPOSED NORTH ELEVATION

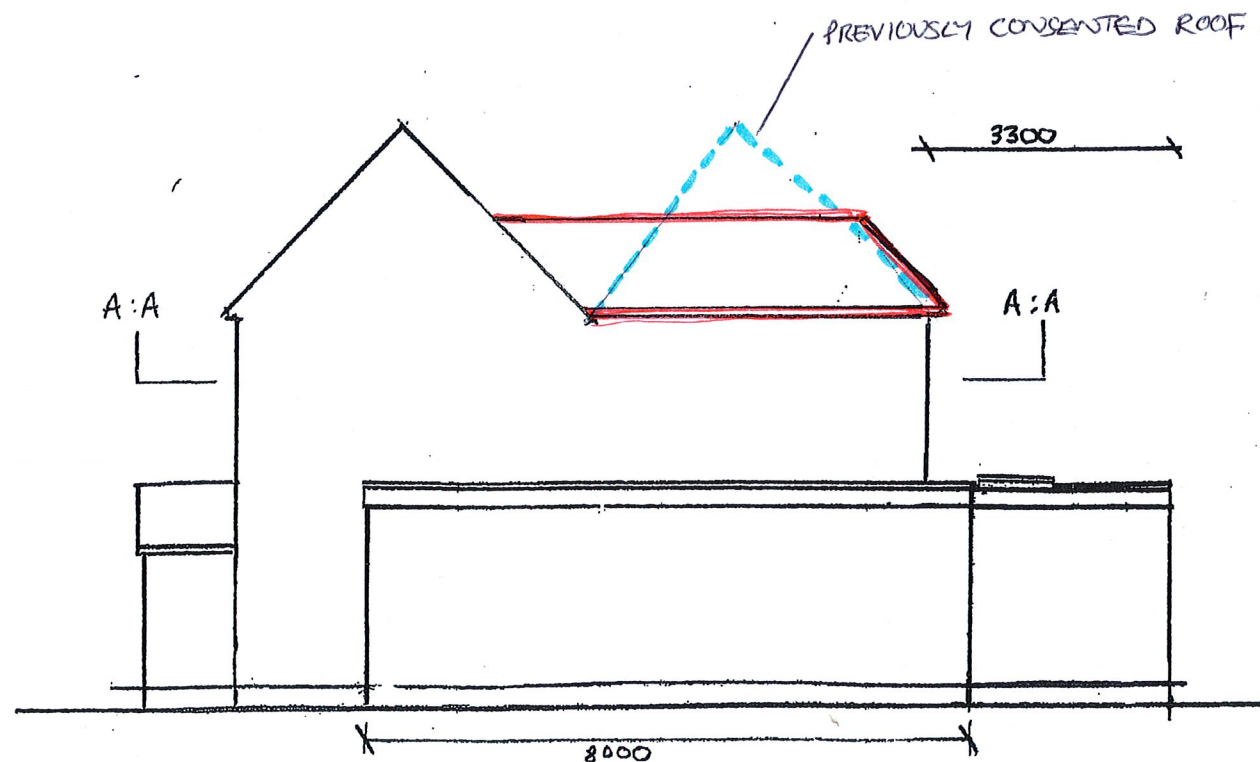

PROPOSED WEST ELEVATION

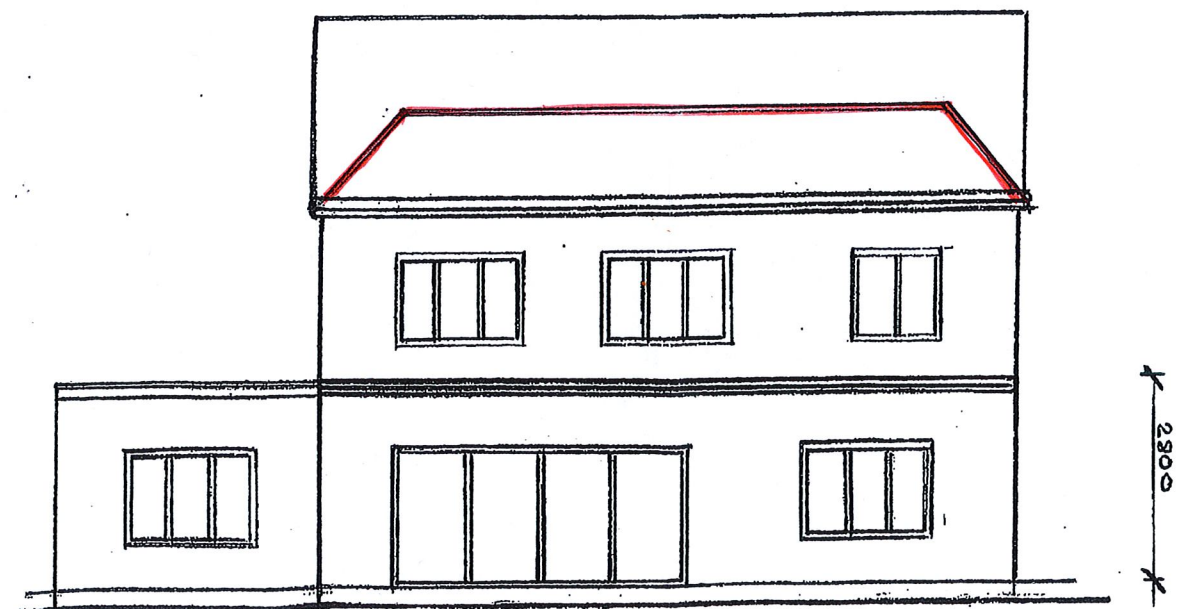

PROPOSED SOUTH ELEVATION

TREBARWITH BARNHAM ROAD EASTERGATE PO20 8RS