




EXISTING / PROPOSED ELEVATIONS FLOOR PLANS AND SECTION THROUGH SCALE 1:100

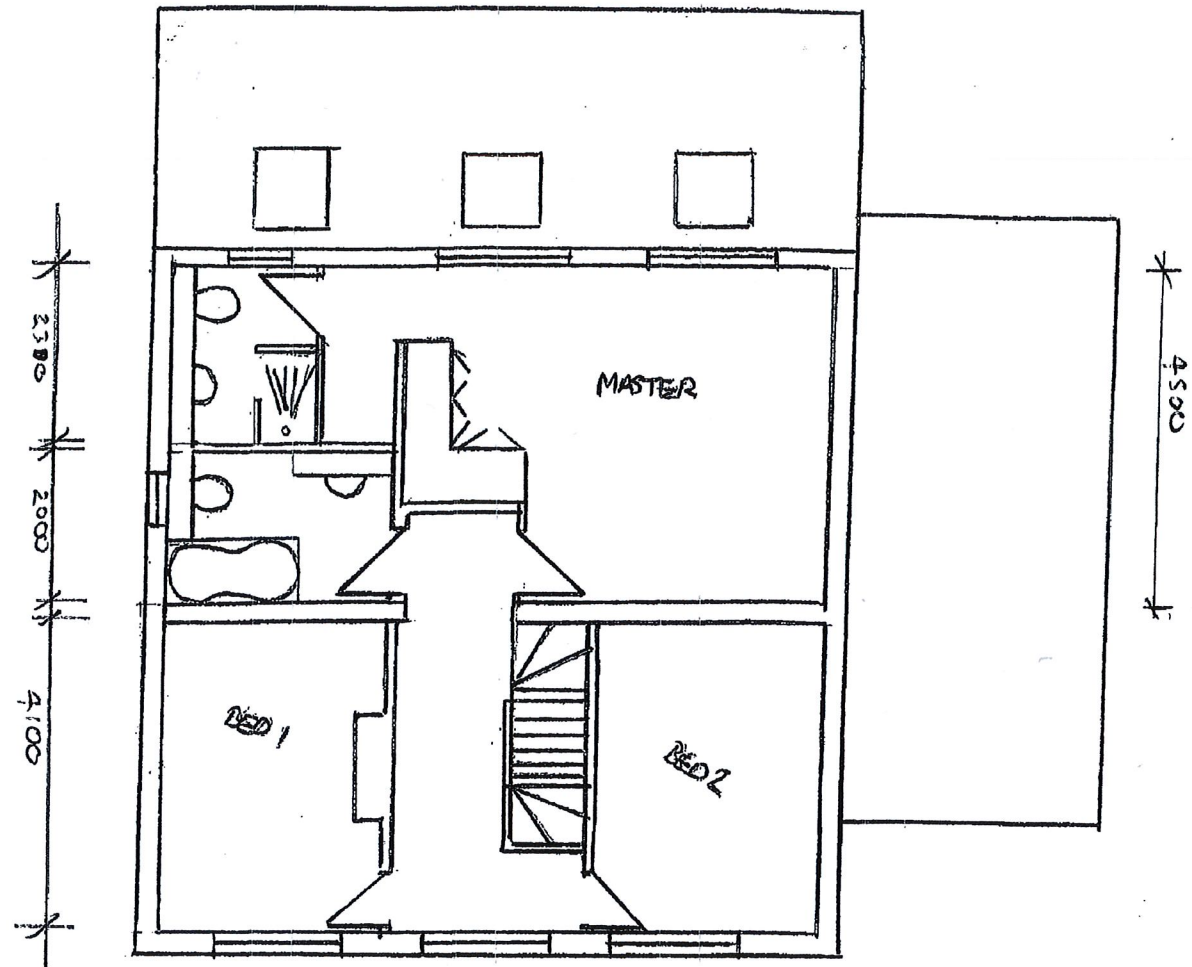


PROPOSED FIRST FLOOR

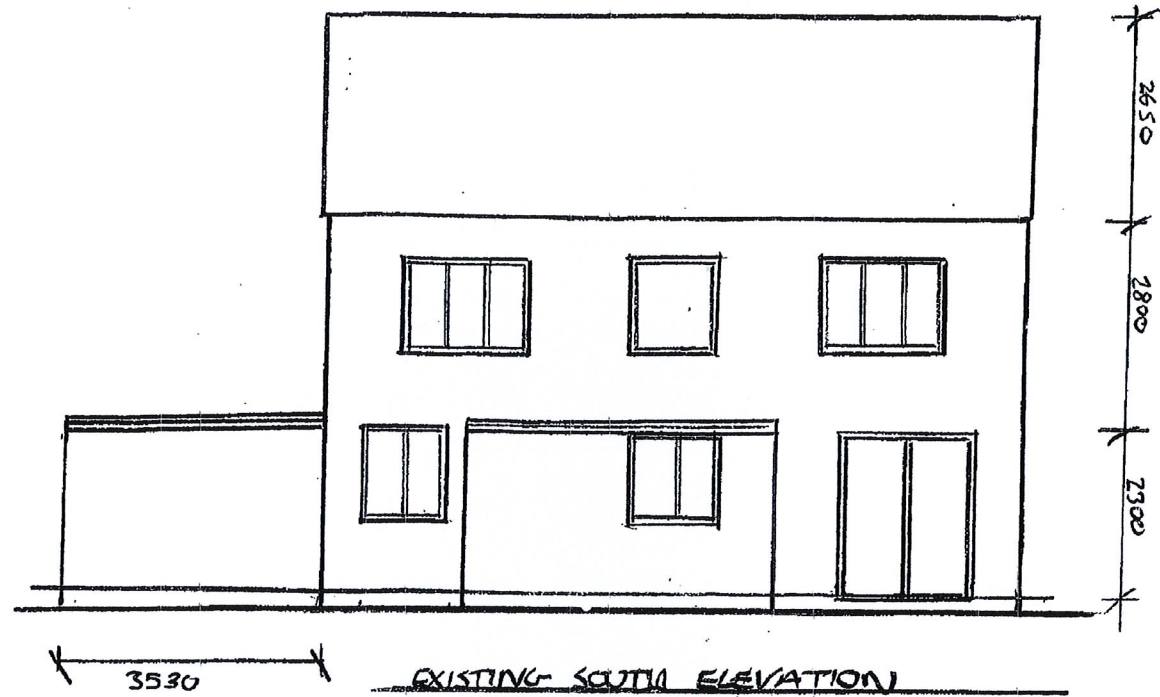

EXISTING SOUTH ELEVATION

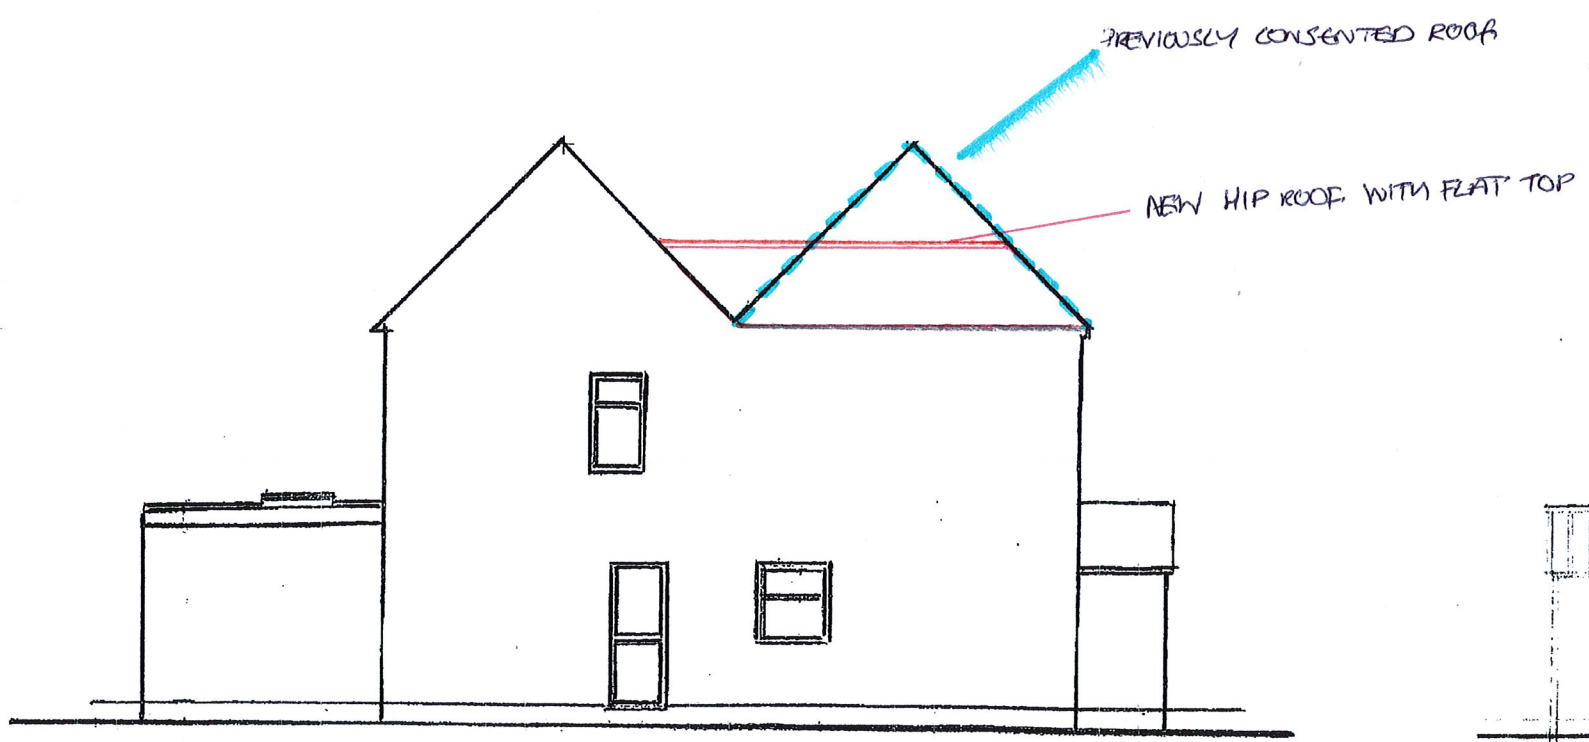

PROPOSED EAST ELEVATION

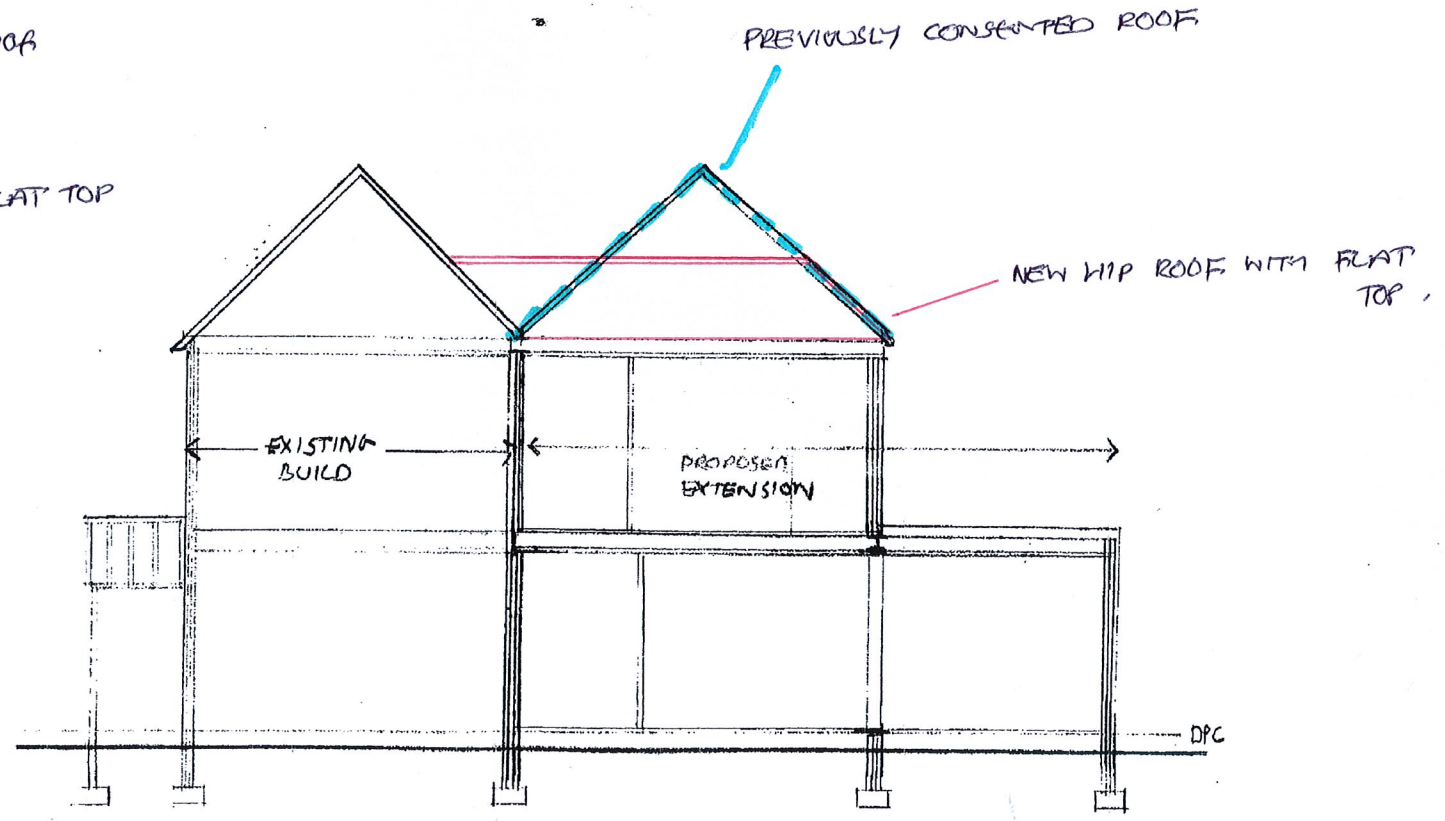

SECTION A:A 1:100