

SITE AND LOCATION PLANS

Trebarwith Cottage, Barnham Road, Eastergate, West Sussex, PO20 3RS




LOCATION PLAN SCALE 1:1250



PROPOSED EXTENSION

150 MM CONCRETE BED AND SURROUND
TO PIPES WITH A COVER DEPTH OF LESS
THAN 1.2MTR. ALL OTHER AREAS
150 MM GRANULAR BED AND SURROUND
TO BE PROVIDED.

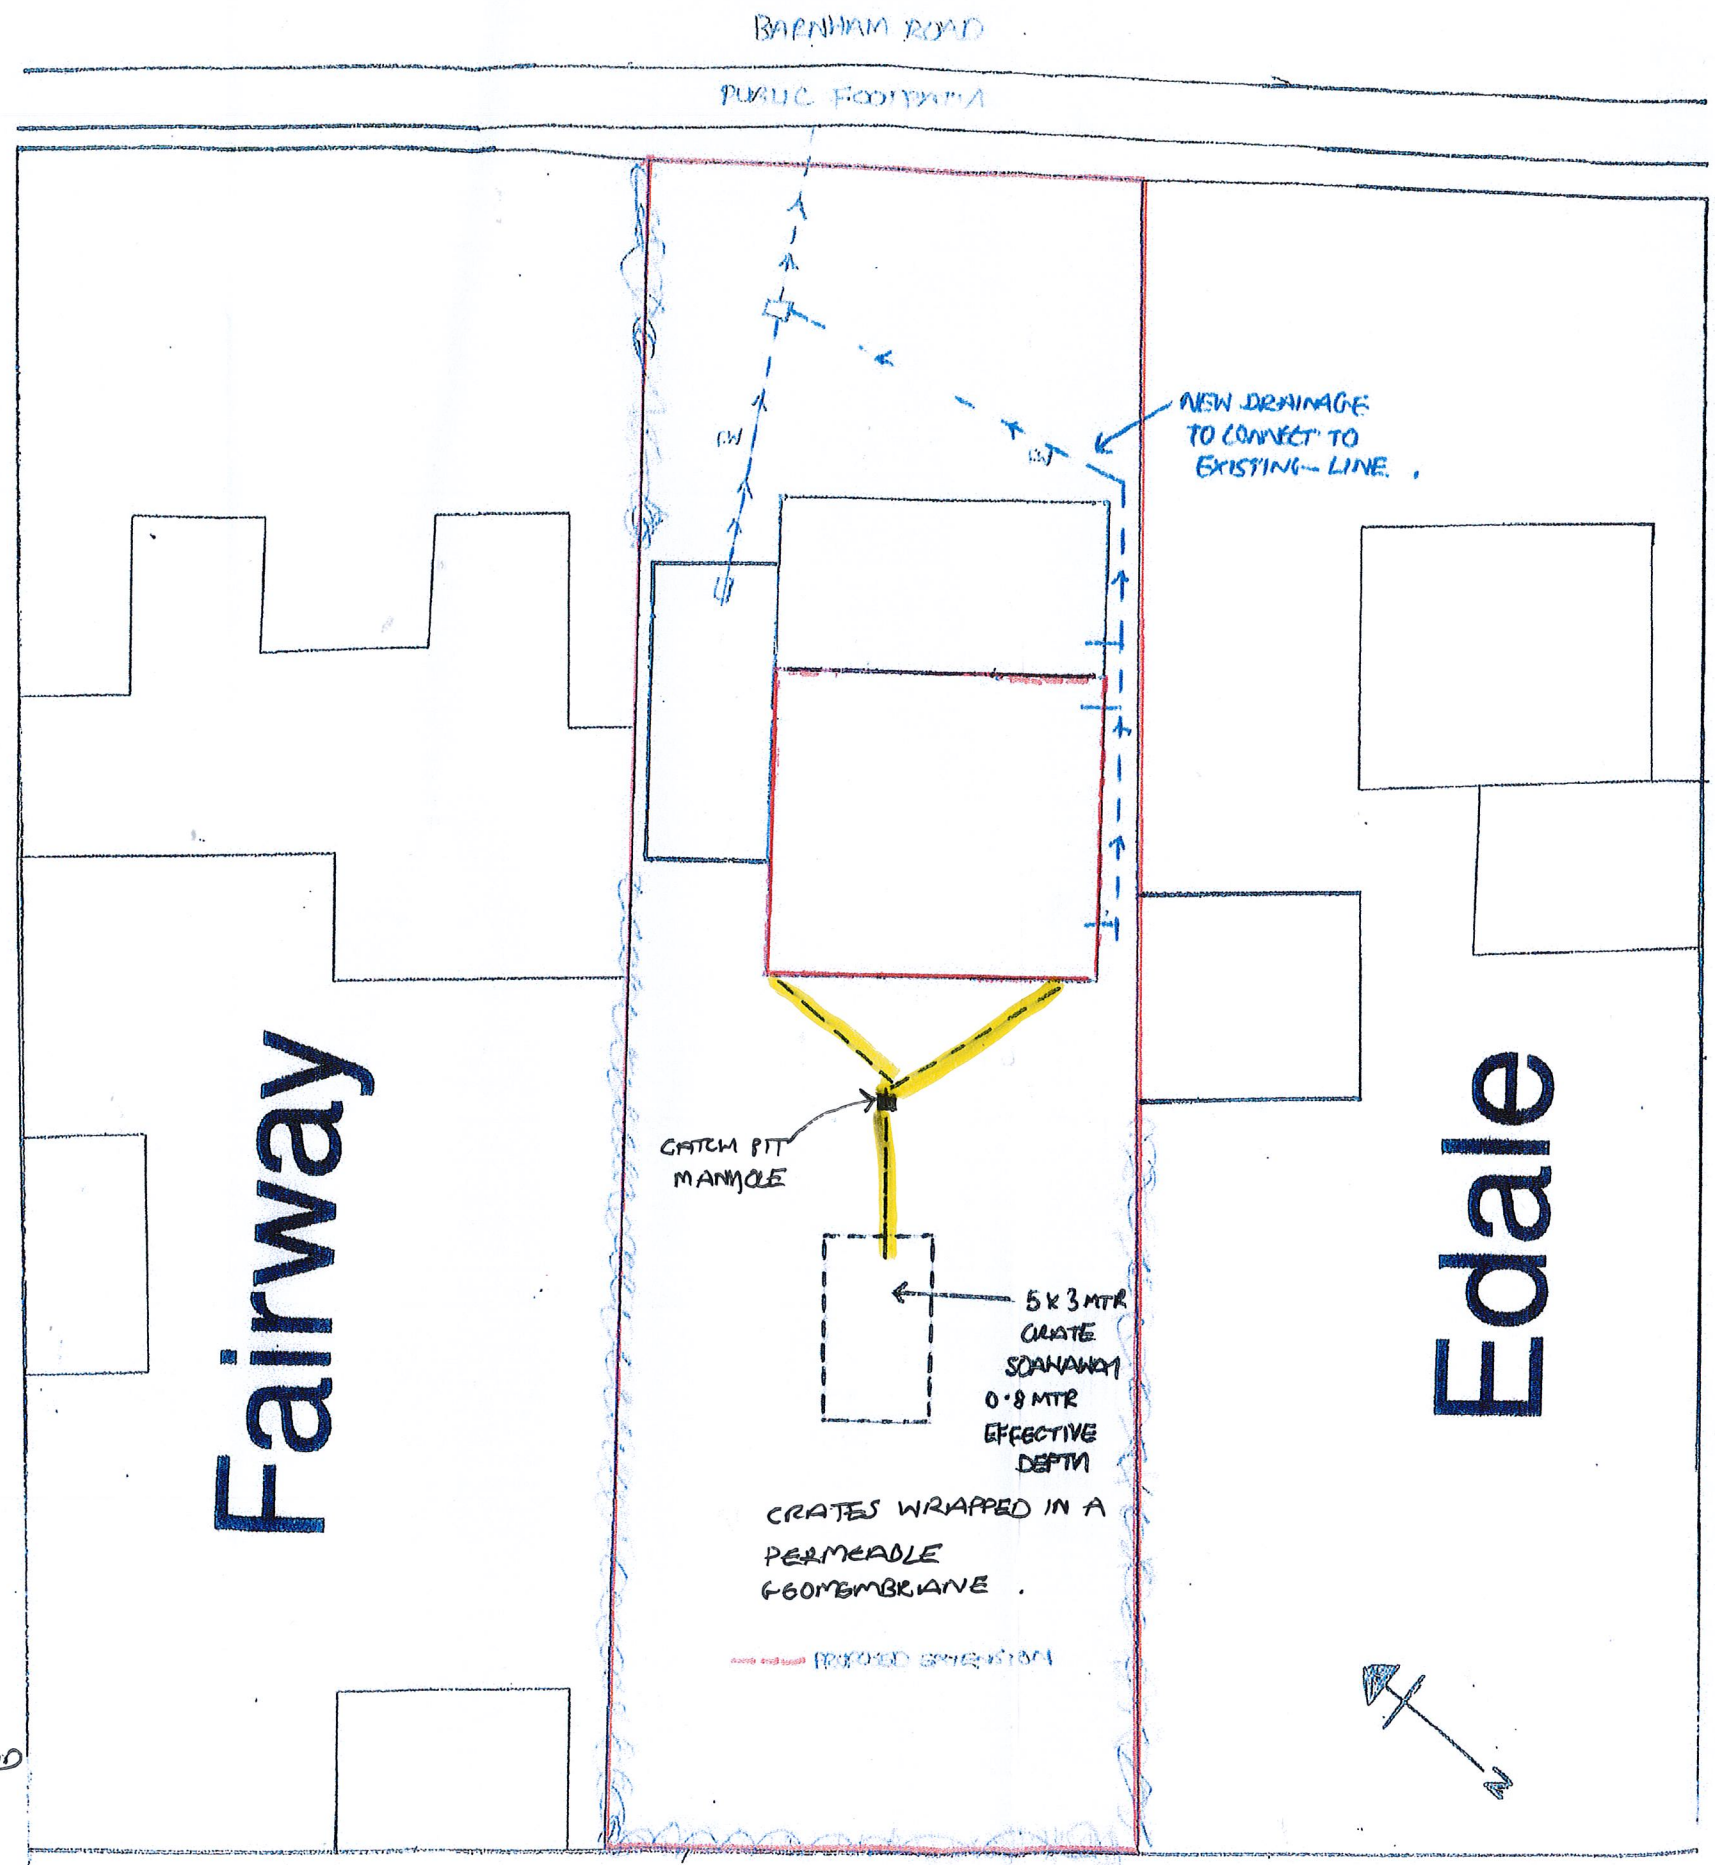

SITE PLAN SCALE 1:200