
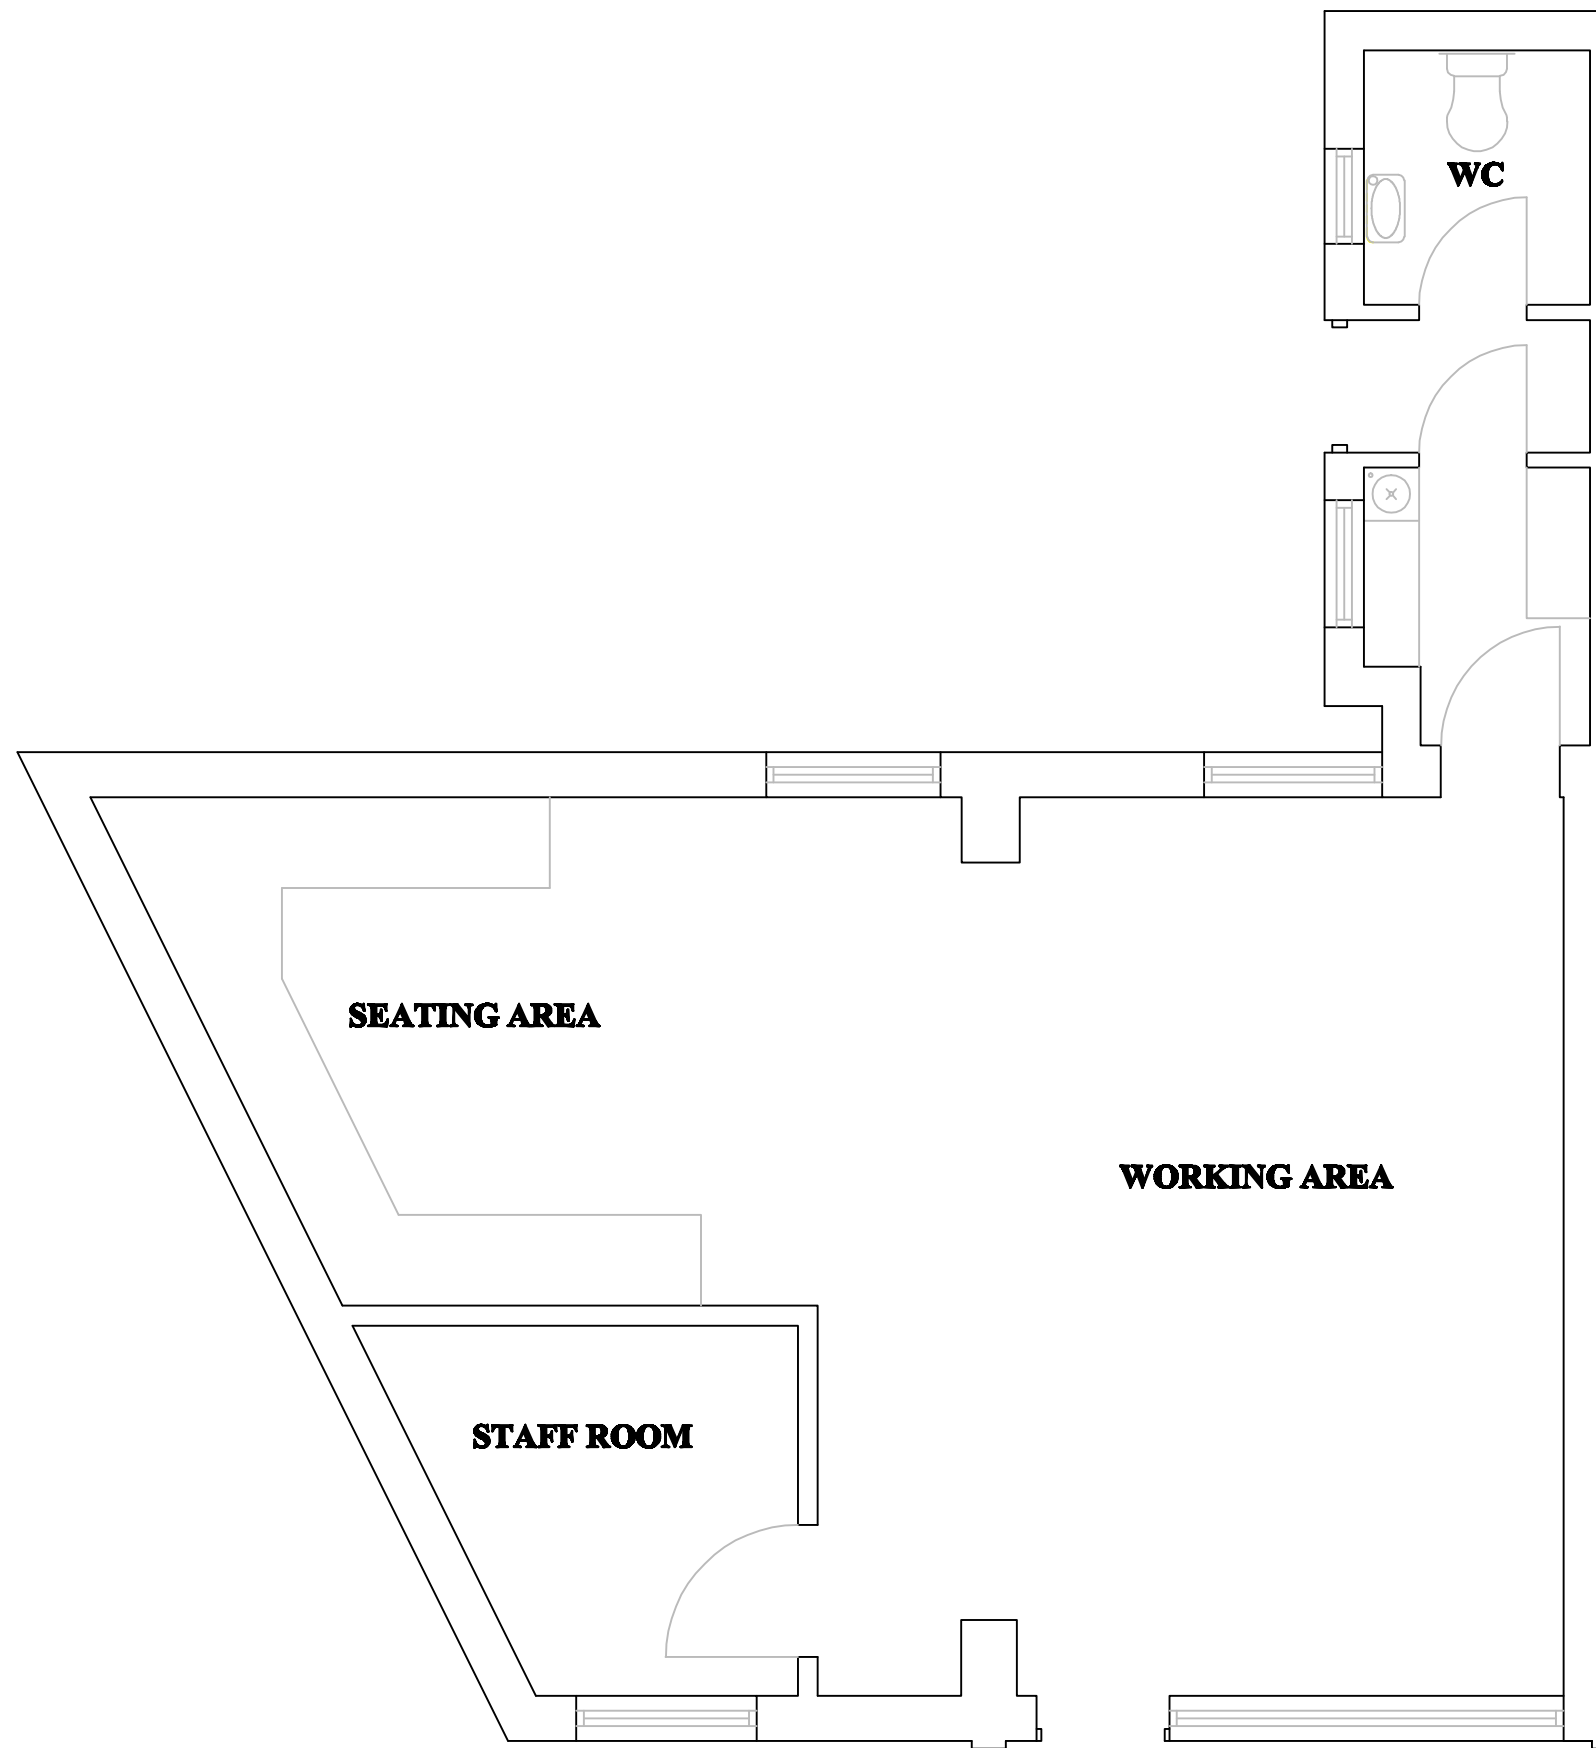


 

GROUND FLOOR PLAN.

Notes:-	
THE PROPOSAL SEEKS THE CHANGE OF USE FROM A2 FINANCIAL AND PROFESSIONAL SERVICES TO A1 SHOP.	
THIS GROUND FLOOR PLAN DETAILS THE LAYOUT AS PRESENT.	
NO EXTERNAL ALTERATIONS TO BE MADE.	
ALL DIMENIONS FOR THE PROPERTY HAVE BEEN TAKEN ON THE INITIAL SURVEY. ANY UNKNOWN HAVE BEEN ASSUMED. ALL DIMENSIONS SHOWN IN MILLIMETRES.	
Woodhill Design & Build 07778 527169	
Produced by Peter Evans	
Site address:- 33 BARNHAM ROAD, BARNHAM, WEST SUSSEX.	
Details:- CHANGE OF USE FROM A2 TO A1.	
Drawing title:- GF PLAN 01	
Date:- 18/06/2018	Scale:- 1:50 @A2
	