



CYCLE STORE (SHED)

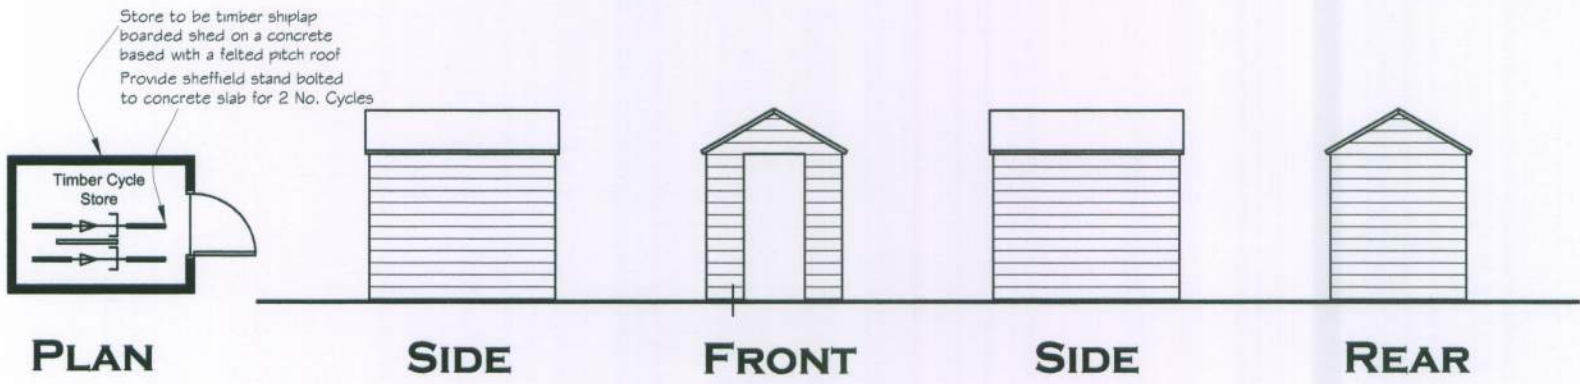

CYCLE STORE (GARAGE)

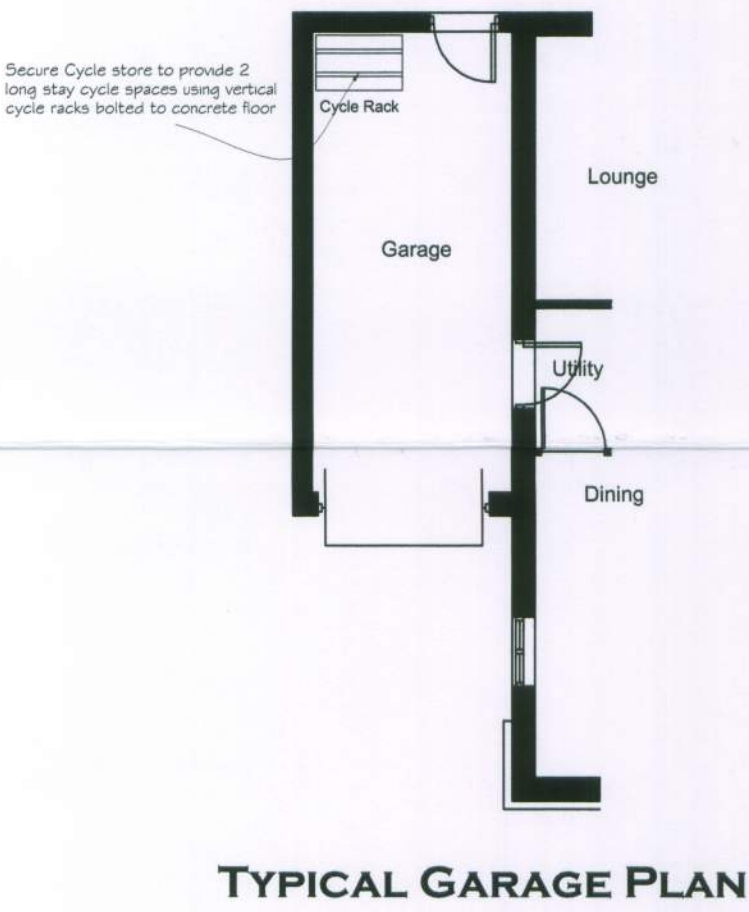

Notes

THIS DRAWING IS THE COPYRIGHT OF SOUTHCOTT HOMES LTD AND MUST NOT BE COPIED, ALTERED OR REPRODUCED IN ANY WAY NEITHER PASSED TO A THIRD PARTY WITHOUT THEIR WRITTEN PERMISSION.

DIMENSIONS TO BE CHECKED ON SITE BEFORE COMMENCING WORK AND ANY DISCREPANCIES SHALL BE REPORTED TO THE DESIGNER. FIGURED DIMENSIONS MUST BE TAKEN IN PREFERENCE TO SCALED DIMENSIONS.

Rev:-	Description:-	Date:-	Chkd by:-
A	Added cycle storage details	10/06/11	

Schedule of Areas

Total Site Area
= 6250sqm/0.625Hectares/1.54Acres

Schedule of Accommodation

Plot 1 - 2 Bed Semi Detached House
NFA 73sqm/786sqft
2 Car Parking Spaces

Plot 2 - 3 Bed Semi Detached House
NFA 95sqm/1023sqft
Single Integral Garage + 2 Car Parking Spaces

Plot 3 - 2 Bed Semi Detached House
NFA 73sqm/786sqft
2 Car Parking Spaces

Plot 4 - 3 Bed Semi Detached House
NFA 95sqm/1023sqft
Single Integral Garage + 2 Car Parking Spaces

Plot 5 - 3 Bed Semi Detached House
NFA 90sqm/969sqft
Single Integral Garage + 2 Car Parking Spaces

Plot 6 - 3 Bed Semi Detached House
NFA 95sqm/1023sqft
Single Integral Garage + 2 Car Parking Spaces

Plot 7 - 2 Bed Semi Detached House
NFA 73sqm/786sqft
2 Car Parking Spaces

Plot 8 - 2 Bed Semi Detached House
NFA 73sqm/786sqft
2 Car Parking Spaces

Plot 9 - 3 Bed Semi Detached House
NFA 95sqm/1023sqft
Single Integral Garage + 2 Car Parking Spaces

Plot 10 - 3 Bed Semi Detached House
NFA 90sqm/969sqft
Single Integral Garage + 2 Car Parking Spaces

Plot 11 - 4 Bed Detached House
NFA 113sqm/1216sqft
Double Detached Garage + 2 Car Parking Spaces

Plot 12 - 5 Bed Detached House
NFA 204sqm/2195sqft
Double Detached Garage + 2 Car Parking Spaces

Plot 13 - 5 Bed Detached House
NFA 204sqm/2195sqft
Double Detached Garage + 2 Car Parking Spaces



91 Shippam Street, Chichester, West Sussex, PO19 1AY
Tel: 01243 537552
Fax: 01243 200010
Email: info@vividdesignstudio.co.uk
Website: www.vividdesignstudio.co.uk

Project:-
Land to the Rear of
Greenoaks
Barnham Road
Barnham
West Sussex

Title:-
Proposed Site Plan

Client:-
Southcott Homes Ltd

Scale:-
1:200

Drawn By:-	PJD	Checked By:-	RA
Date:-	18/05/11	Date:-	18/05/11
Job.No:-	100063	Drg.No:-	02
		Rev:-	A

PROPOSED SITE PLAN (1:200)

