
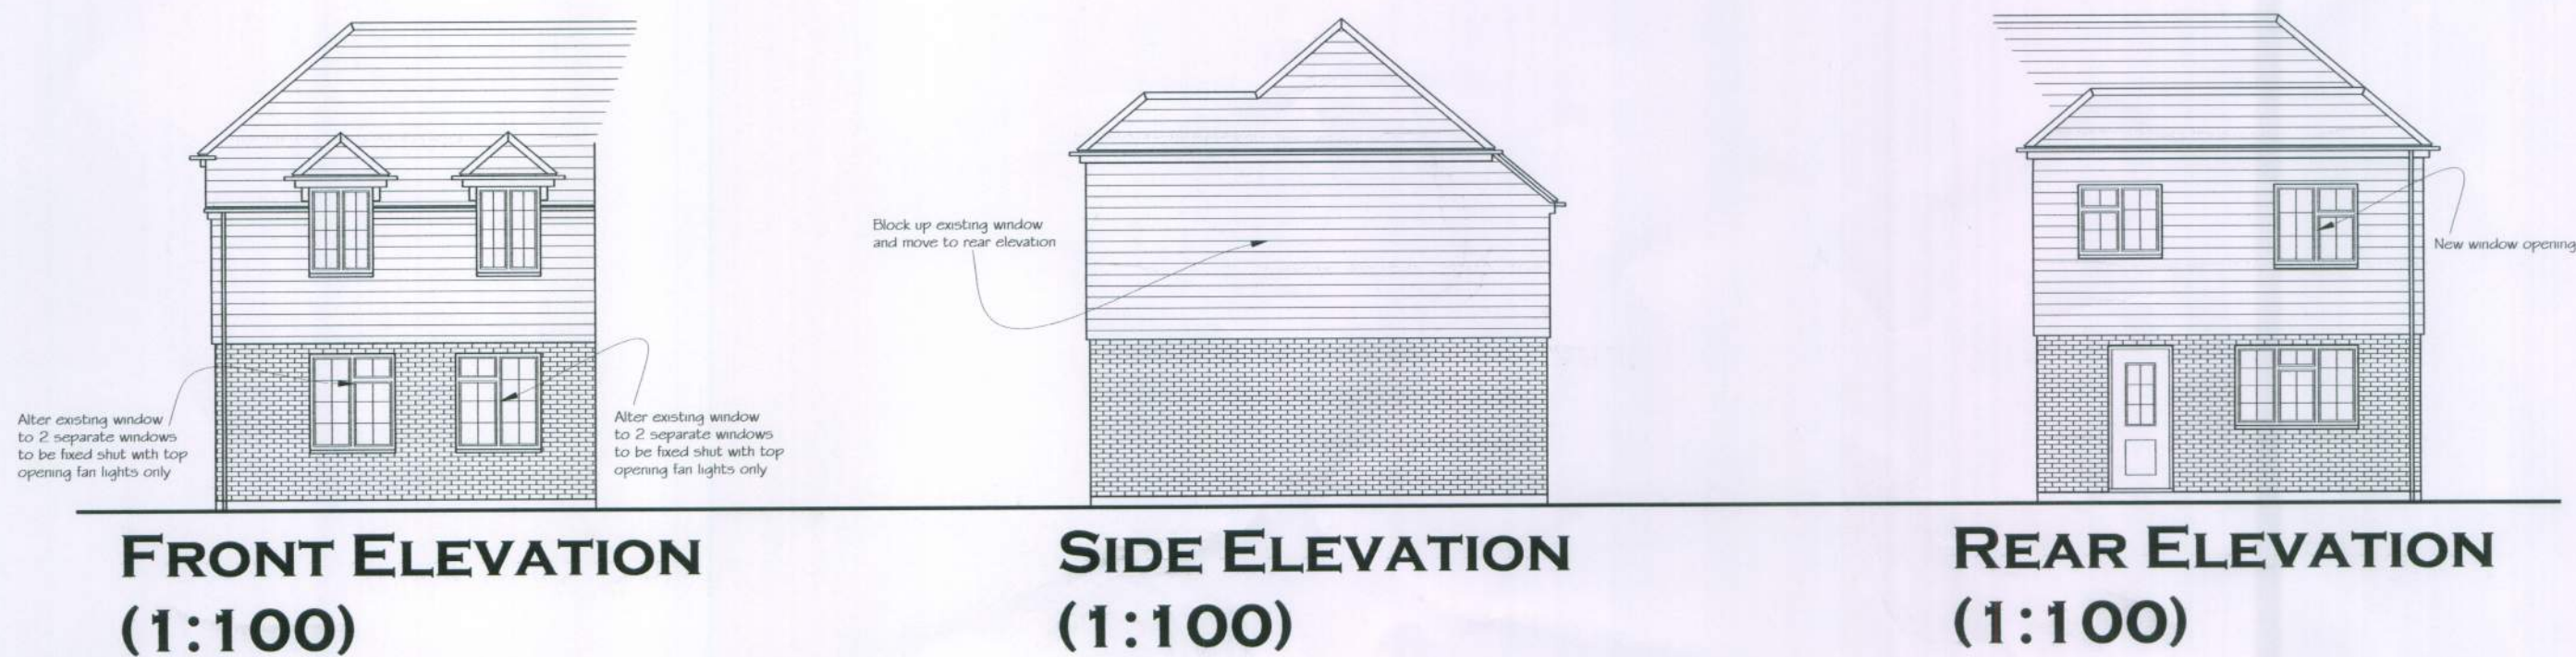
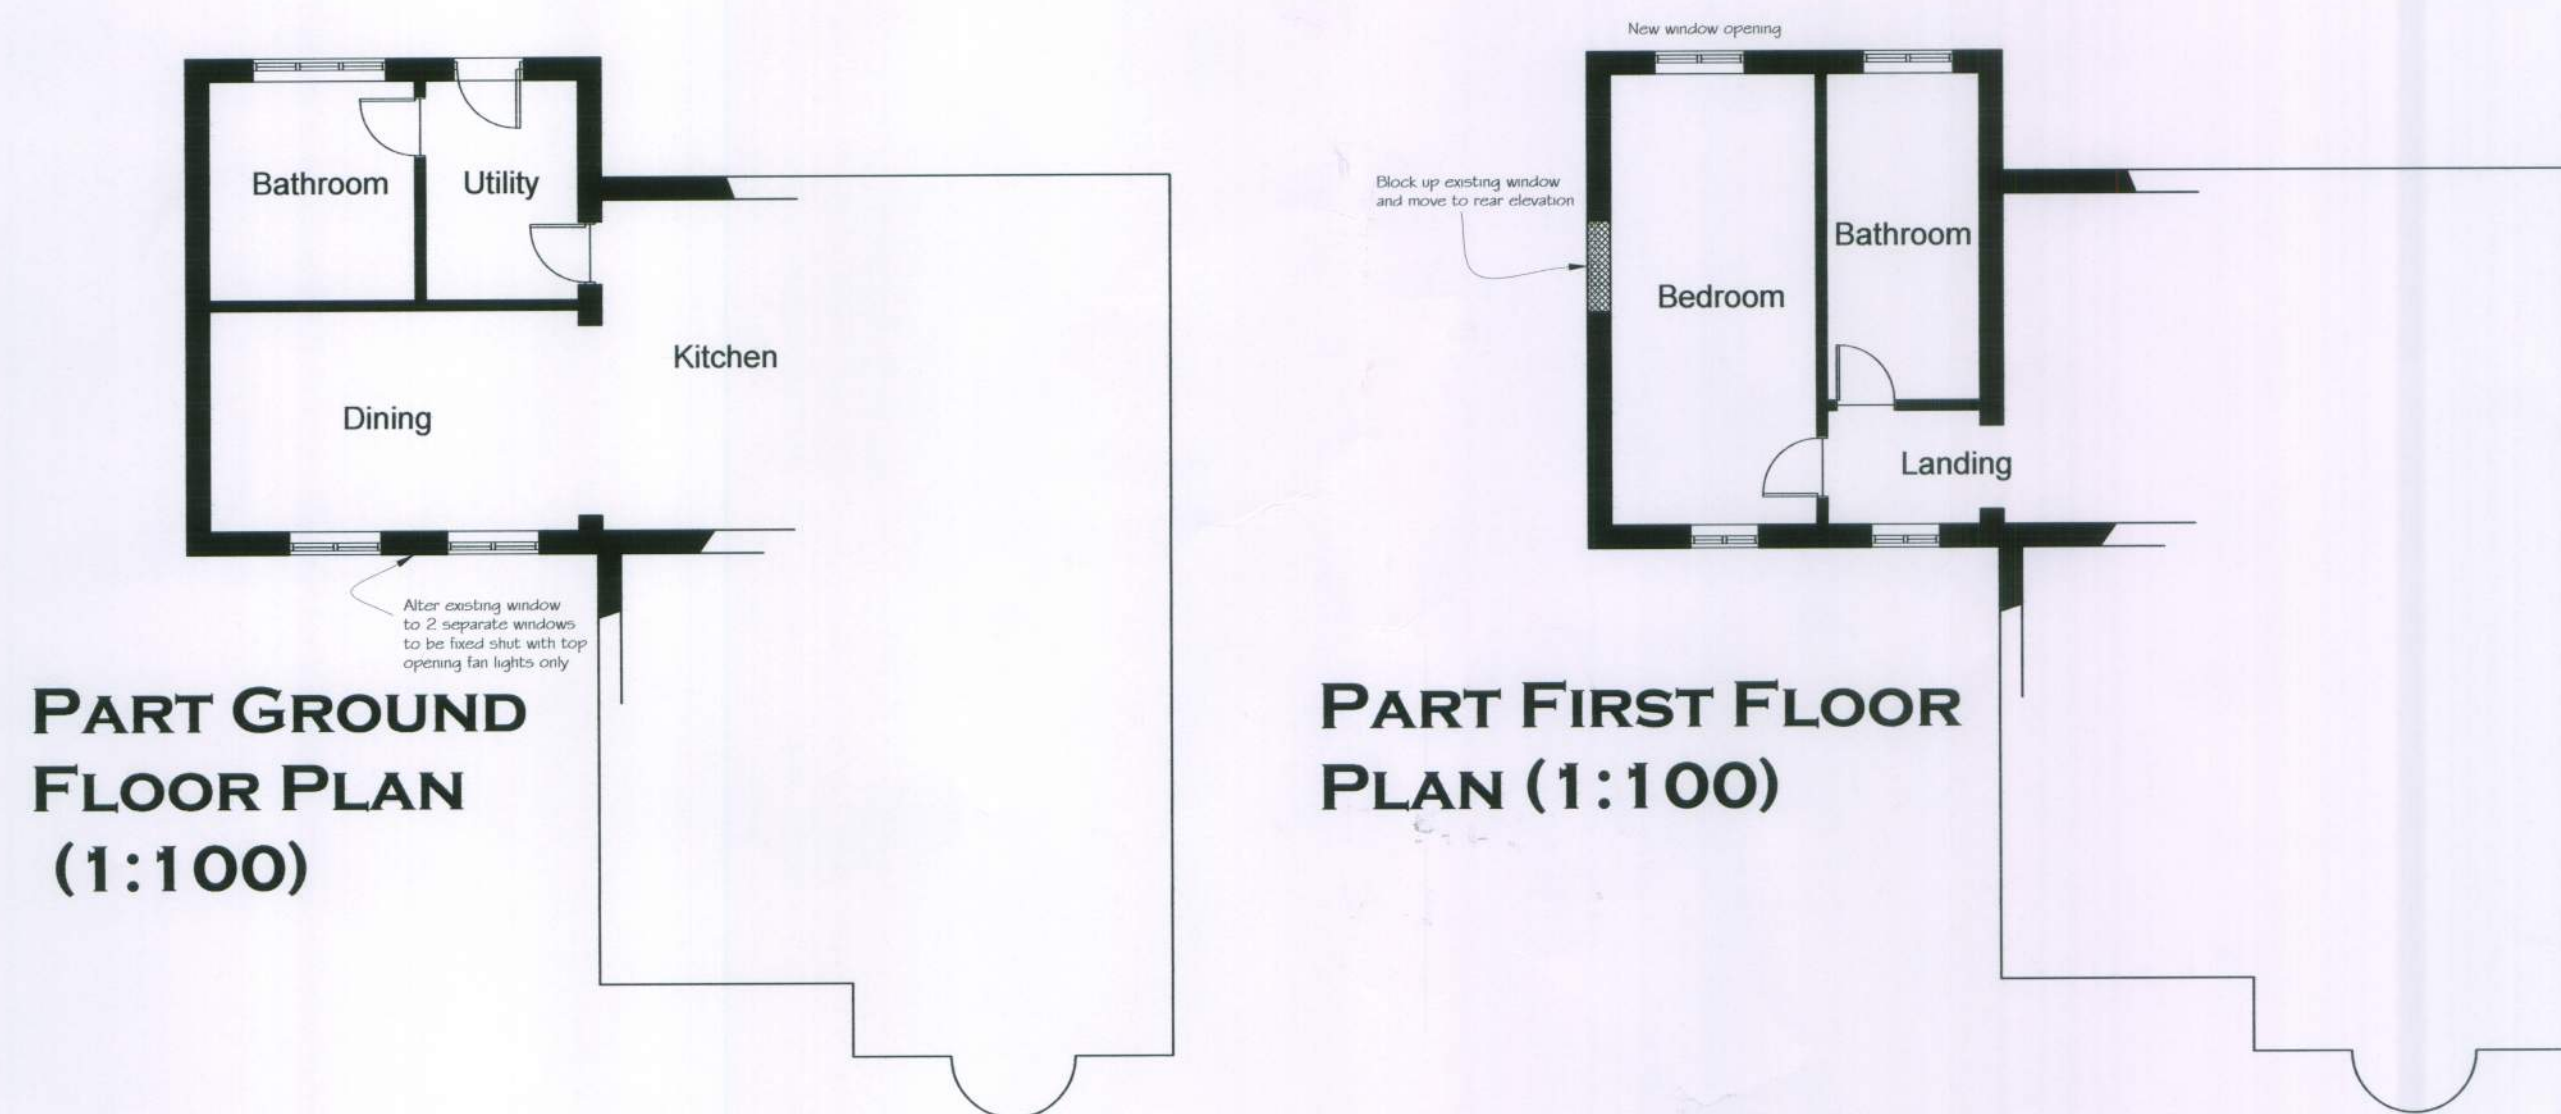
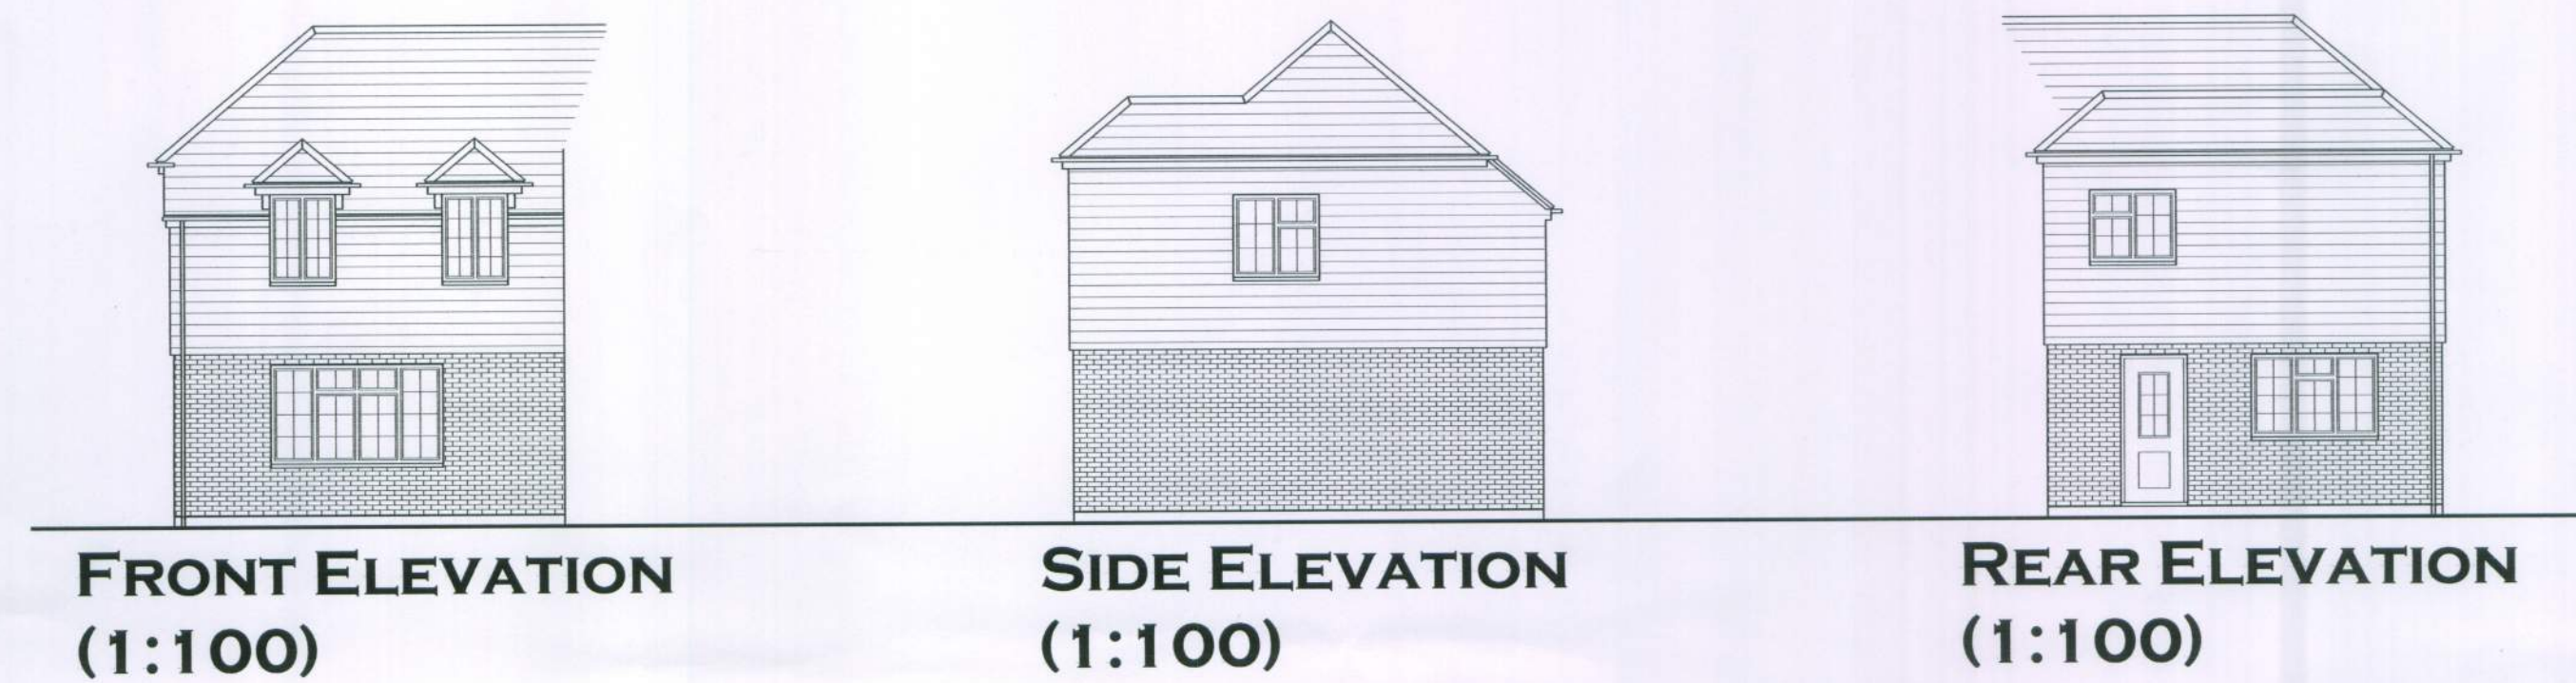


EXISTING

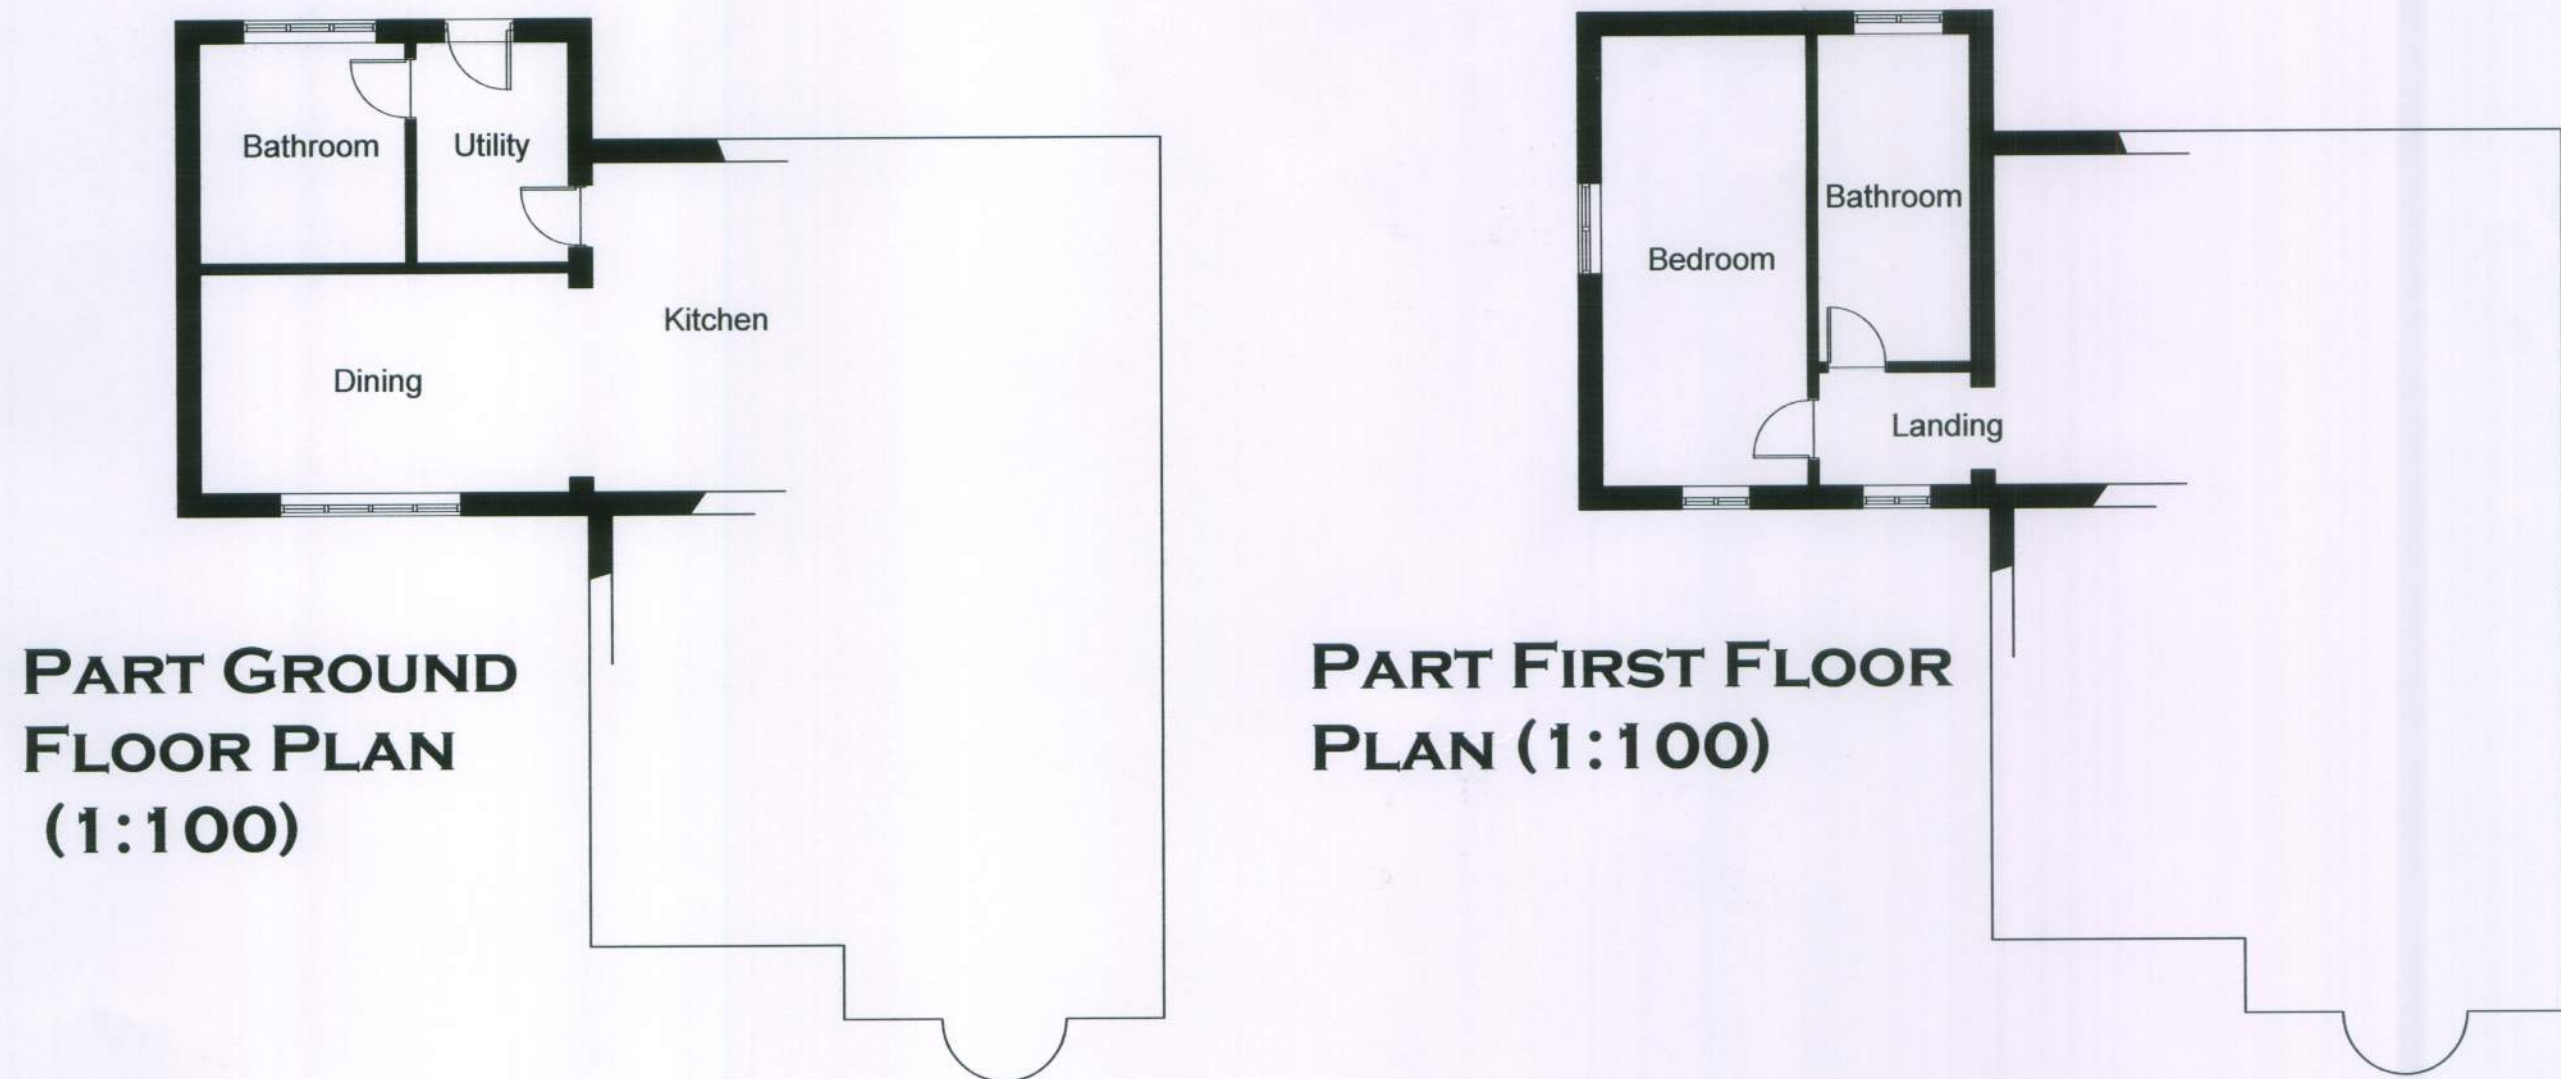


PROPOSED

Notes

THIS DRAWING IS THE COPYRIGHT OF VIVID DESIGN STUDIO LTD AND MUST NOT BE COPIED, ALTERED OR REPRODUCED IN ANY WAY NEITHER PASSED TO A THIRD PARTY WITHOUT THEIR WRITTEN PERMISSION.

DIMENSIONS TO BE CHECKED ON SITE BEFORE COMMENCING WORK AND ANY DISCREPANCIES SHALL BE REPORTED TO THE DESIGNER. FIGURED DIMENSIONS MUST BE TAKEN IN PREFERENCE TO SCALED DIMENSIONS.

Rev:-	Description:-	Date:-	Chkd by:-

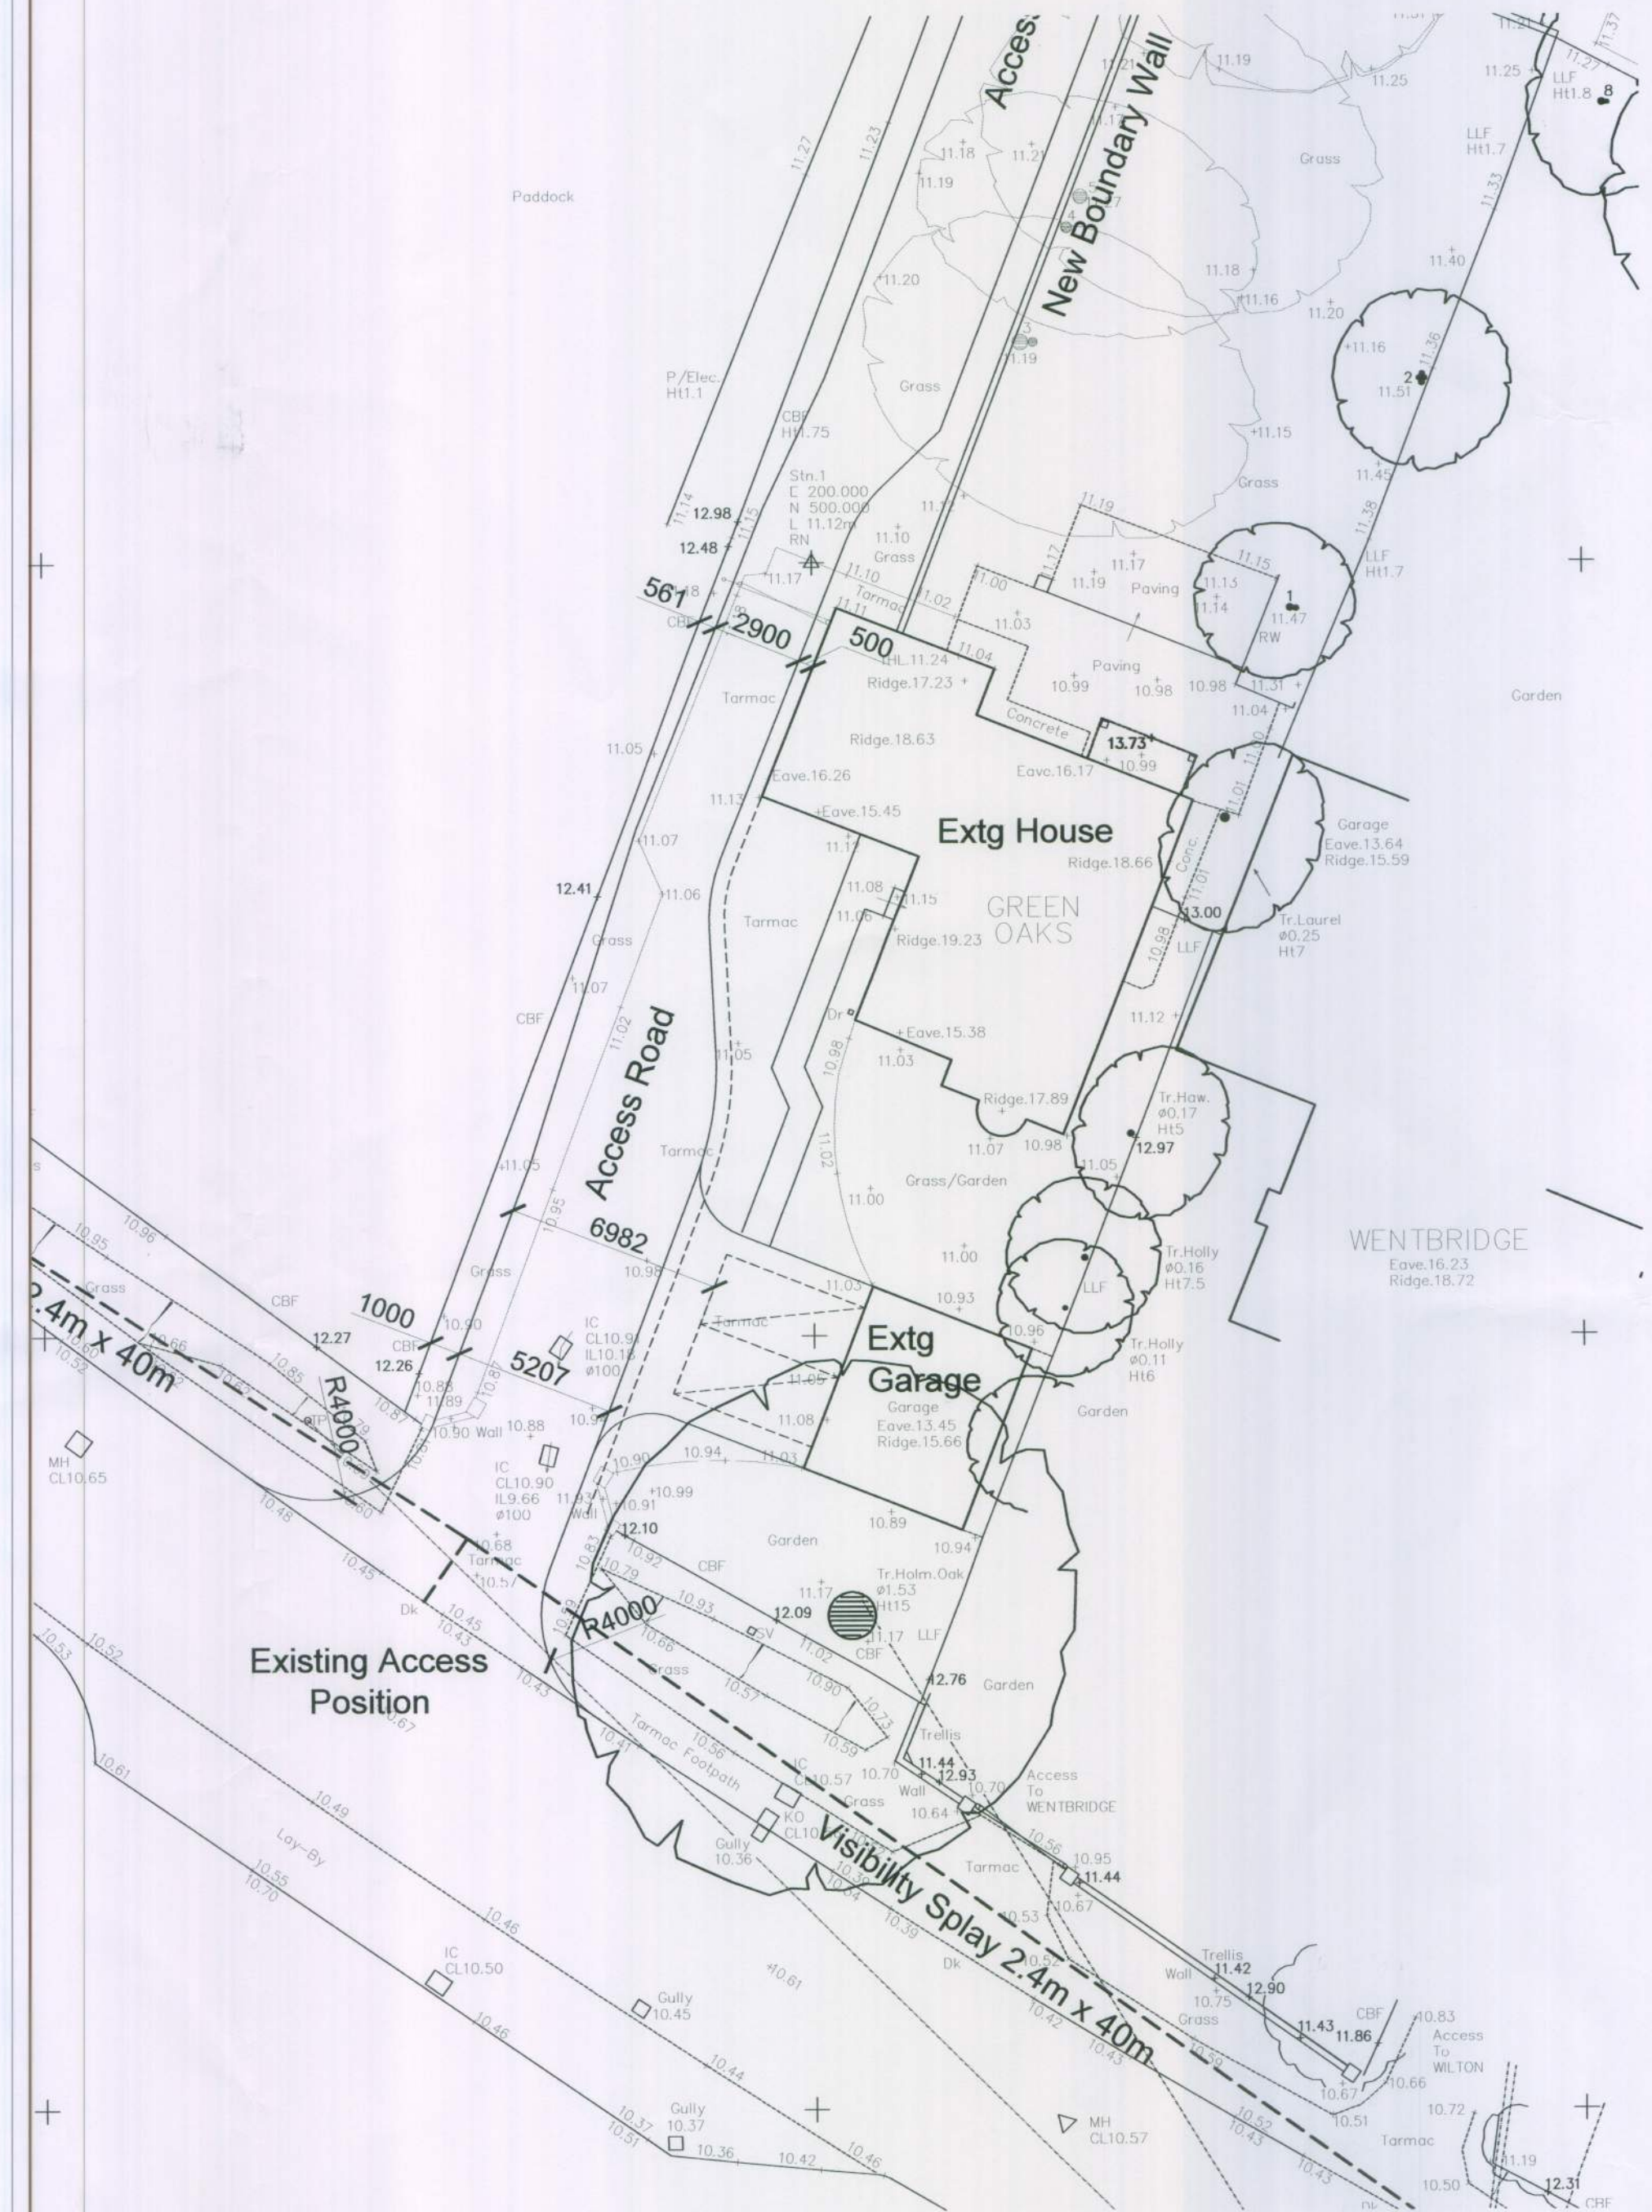

91 Shippam Street, Chichester, West Sussex, PO19 1AY
Tel: 01243 537552
Fax: 01243 200010
Email: info@vividdesignstudio.co.uk
Website: www.vividdesignstudio.co.uk

Project:-	Proposed Residential Development Land to the Rear of Greenoaks Barnham Road Barnham
Title:-	Proposed Details for Existing Dwelling
Client:-	Southcott Homes Ltd
Scale:-	1:100, 1:200
Drawn By:-	PJD
Checked By:-	
Date:-	31/08/11
Job No:-	100063
Drg. No:-	08
Rev:-	

PROPOSED SITE PLAN (1:200)

