




FRONT ELEVATION-A AS PROPOSED
SCALE 1:100

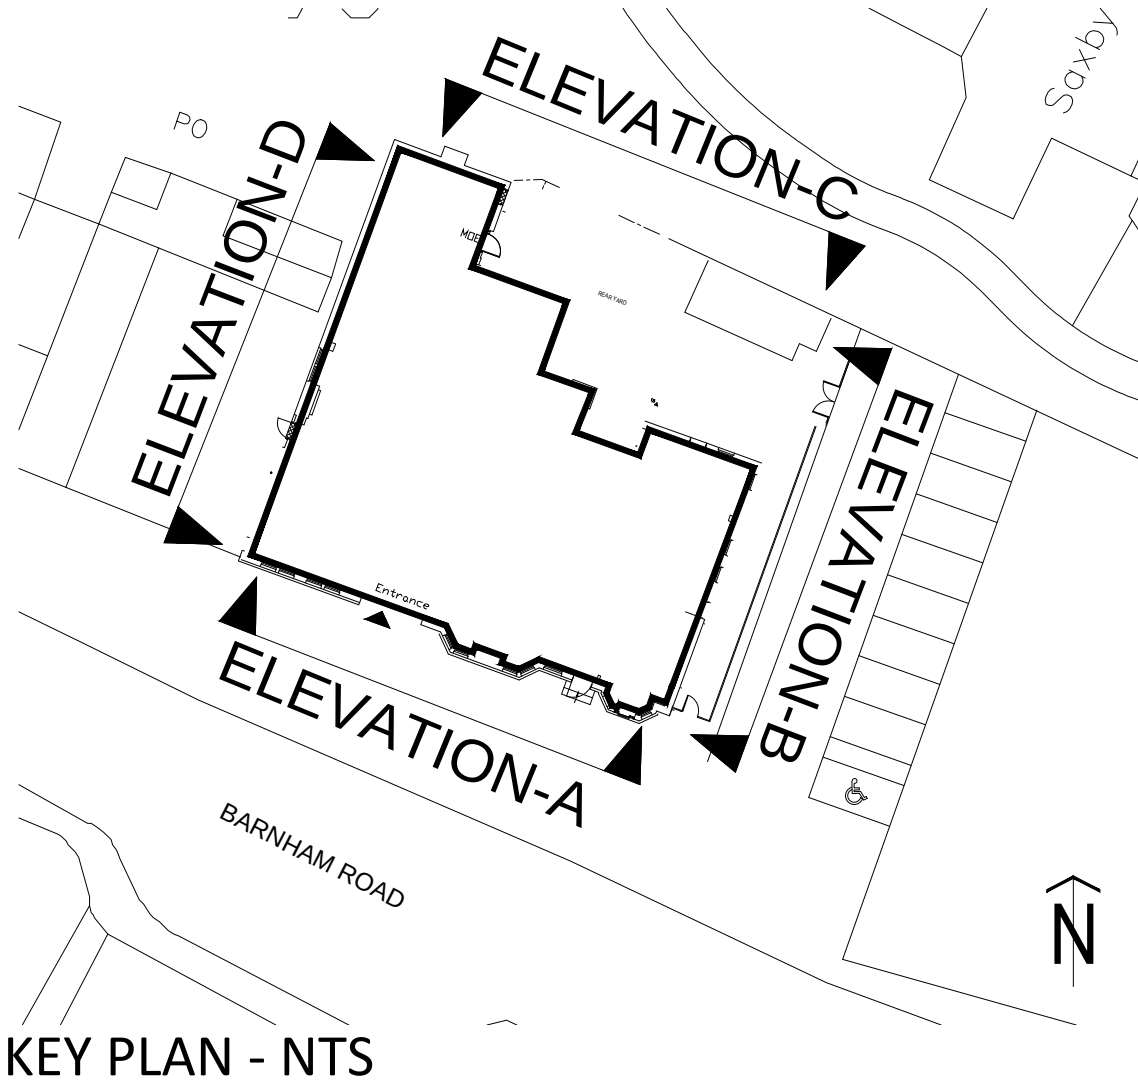

SIDE ELEVATION-B AS PROPOSED
SCALE 1:100

DRAWING NOTES

COPYRIGHT ©
This drawing and the details herein are the copyright of MBH Architects Ltd. and must not be reproduced, altered or passed to any third party without prior written consent.

Any errors or omissions are to be reported to the Architect immediately.

All drawings are to be read in conjunction with the Structural Engineer's drawings and all related Architect's and other Consultant's information.



REVISION NOTES
Rev. A - 13/02/2017 (MBH) Flood Light Added

PLANNING




MBH Architects Ltd.
Rosemount House, Rosemount Avenue, West Byfleet, Surrey, KT14 6LB
www.mbhtd.com t: 01932 352 727 f: 01932 351 545

CLIENT
TESCO EXPRESS

PROJECT
PROPOSED TESCO EXPRESS
BARNHAM BRIDGE INN
28 BARNHAM ROAD, BARNHAM
WEST SUSSEX, PO22 0ES

DRAWING TITLE
ELEVATIONS AS PROPOSED

SCALE BAR 1:100@A1

 

DRAWN BY	DATE	SCALE	PAPER SIZE
MMK	AUGUST 2014	1:100	A1
CHECKED BY	DRAWING NUMBER	REV.	
MBH	9782-215	A	