

Contractor **Harlequin** Survised by SW / CM Approved by - -
148057 WOOD ROAD, KINGS HILL, WEST MALLING, KENT ME11 2JH
Tel: 01893 752290 Fax: 01893 752291
www.harlequin.co.uk



FLOOR PLAN

ARUN DISTRICT COUNCIL	
No.	653406
RECEIVED 18/4/06	

PROPOSED CANOPY

EXISTING CANOPY

W.S.C.C.
12 APR 2006
DEVELOPMENT CONTROL
PLANNING SERVICES

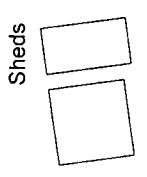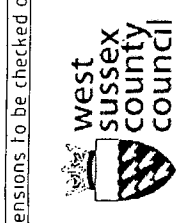


Property Services, The Tannery
Westgate, Chichester PO193JR
Tel. 01243 752290

Barnham Primary School
Elm Grove Road
Barnham
Bognor Regis

All dimensions to be checked on site before work commences

Drawn by	Property ref	Drawn by	Date
BarnhamJS	223	2138	09/02/05
Property Services, The Tannery	00223_BarnhamJS	00223_BarnhamJS	09/02/05
Westgate, Chichester PO193JR	00223_BarnhamJS	00223_BarnhamJS	09/02/05
Tel. 01243 752290	00223_BarnhamJS	00223_BarnhamJS	09/02/05

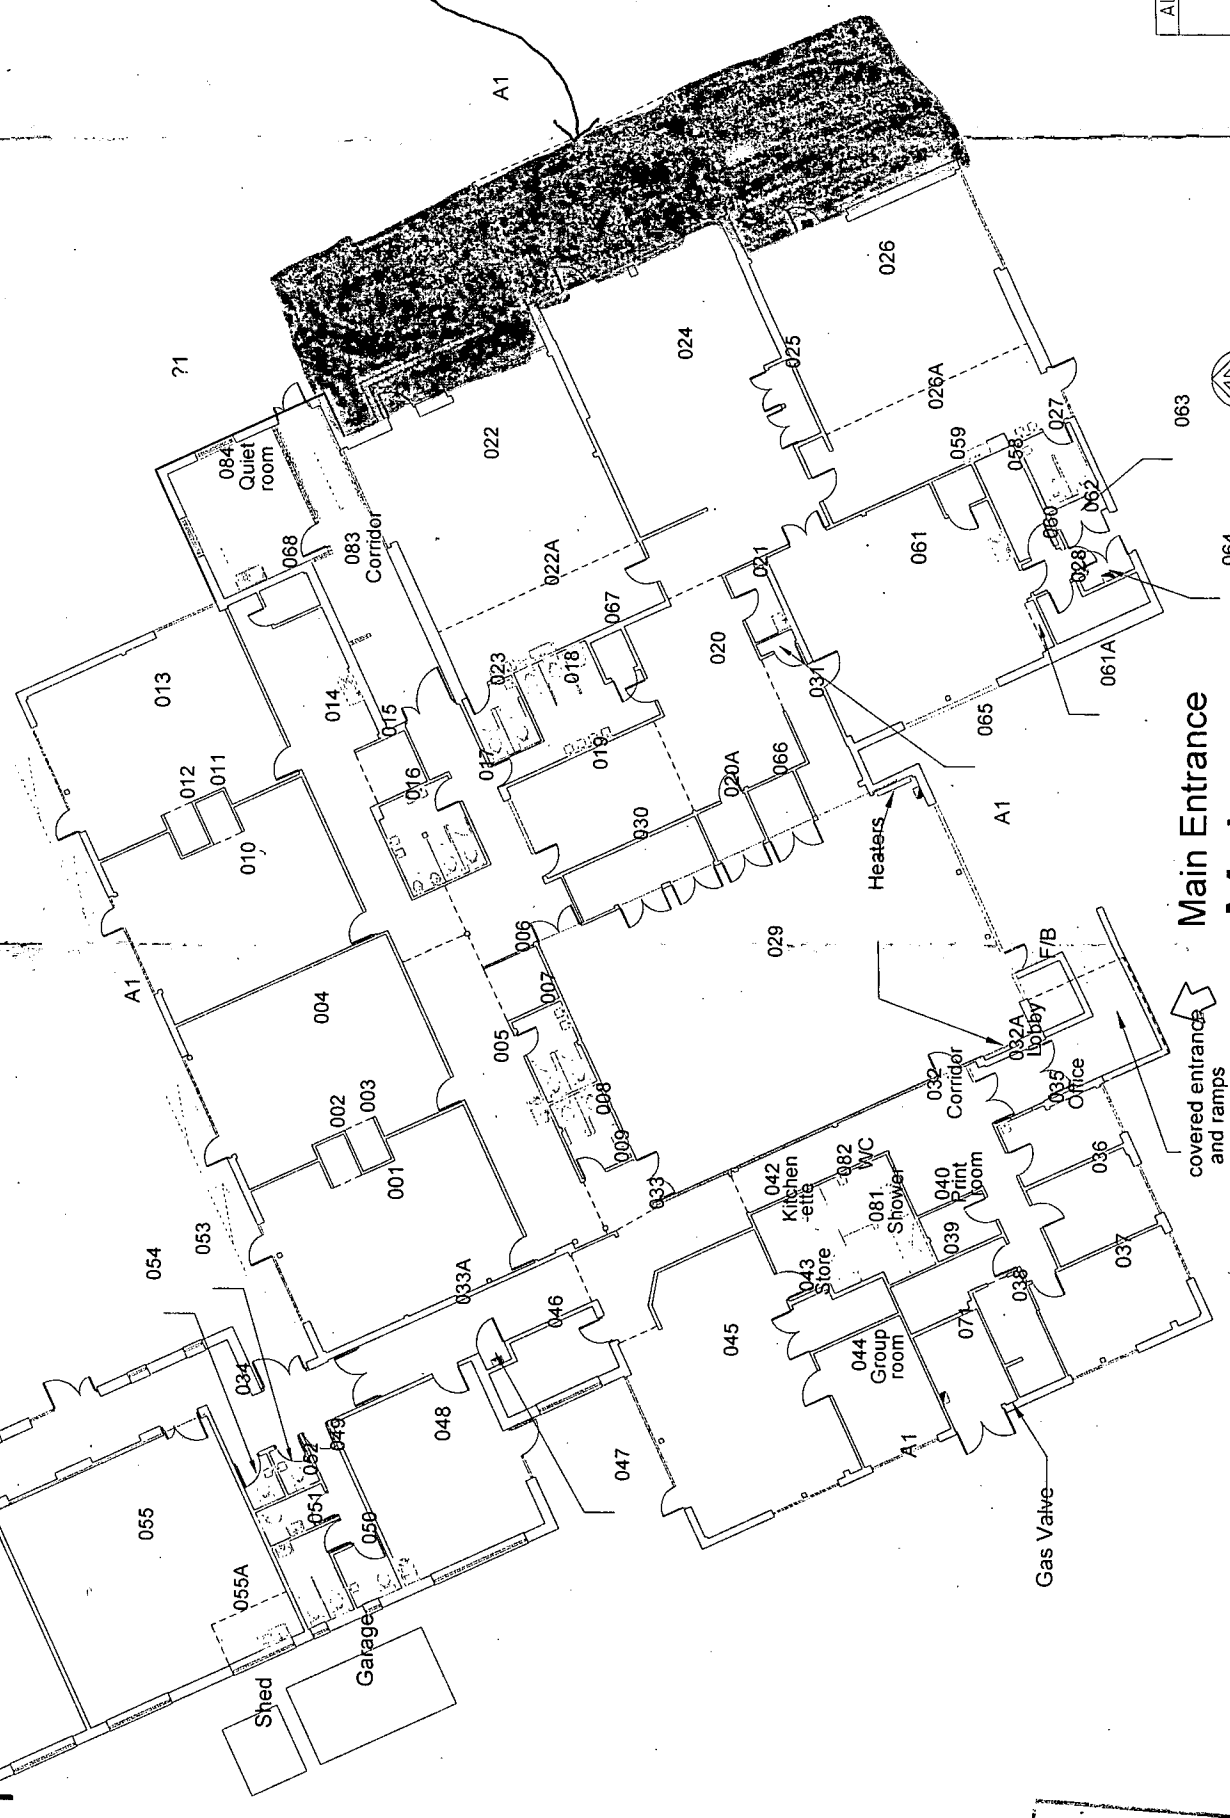

Main Entrance
Main Building
Ground Floor

PLANNING SERVICES