

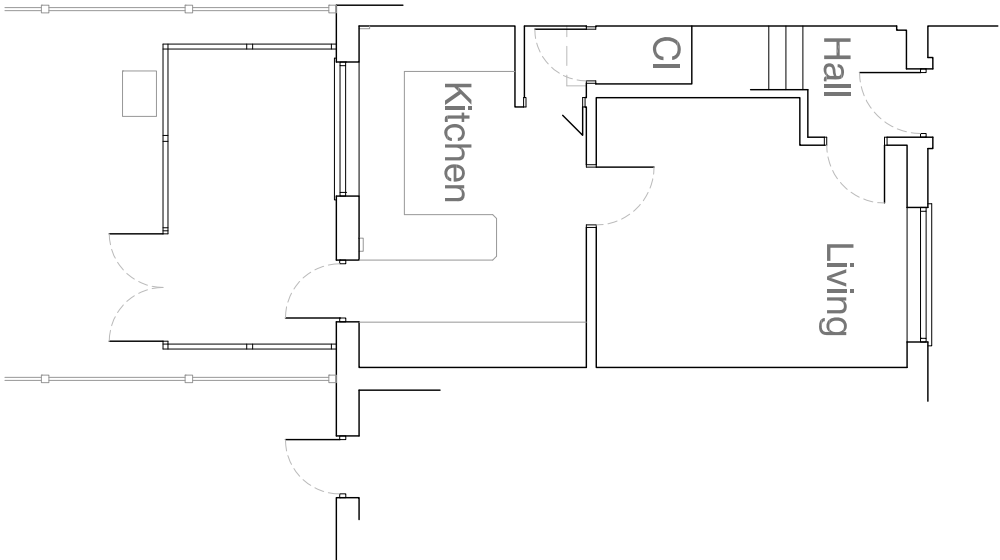


43 St Georges Walk, Eastergate, West Sussex, PO20 3XS



Prepared by **RDV a Design** for Mr William West and Mrs Sarah West

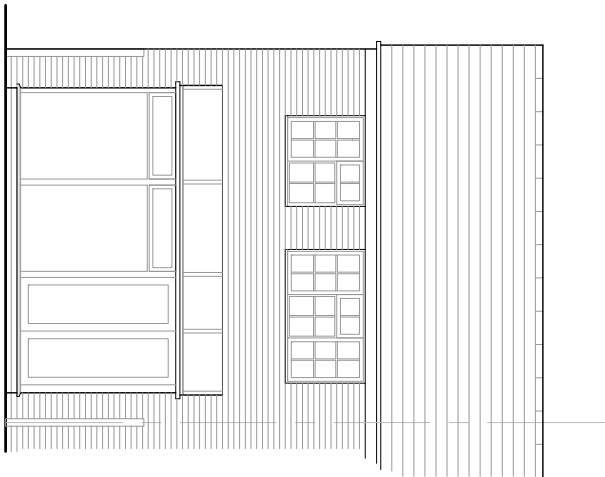


Ground Floor Plan: Scale 1:100

 


West Elevation: Scale 1:100

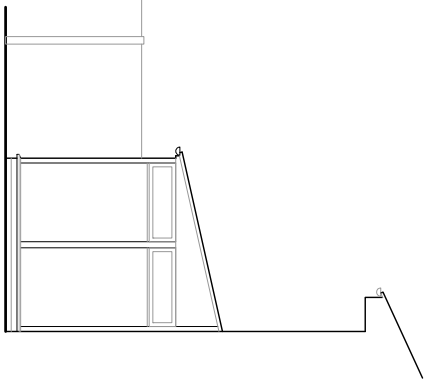 



South Elevation: Scale 1:100

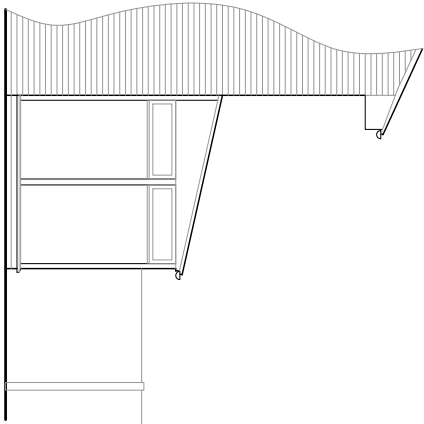

North Elevation: Scale 1:100

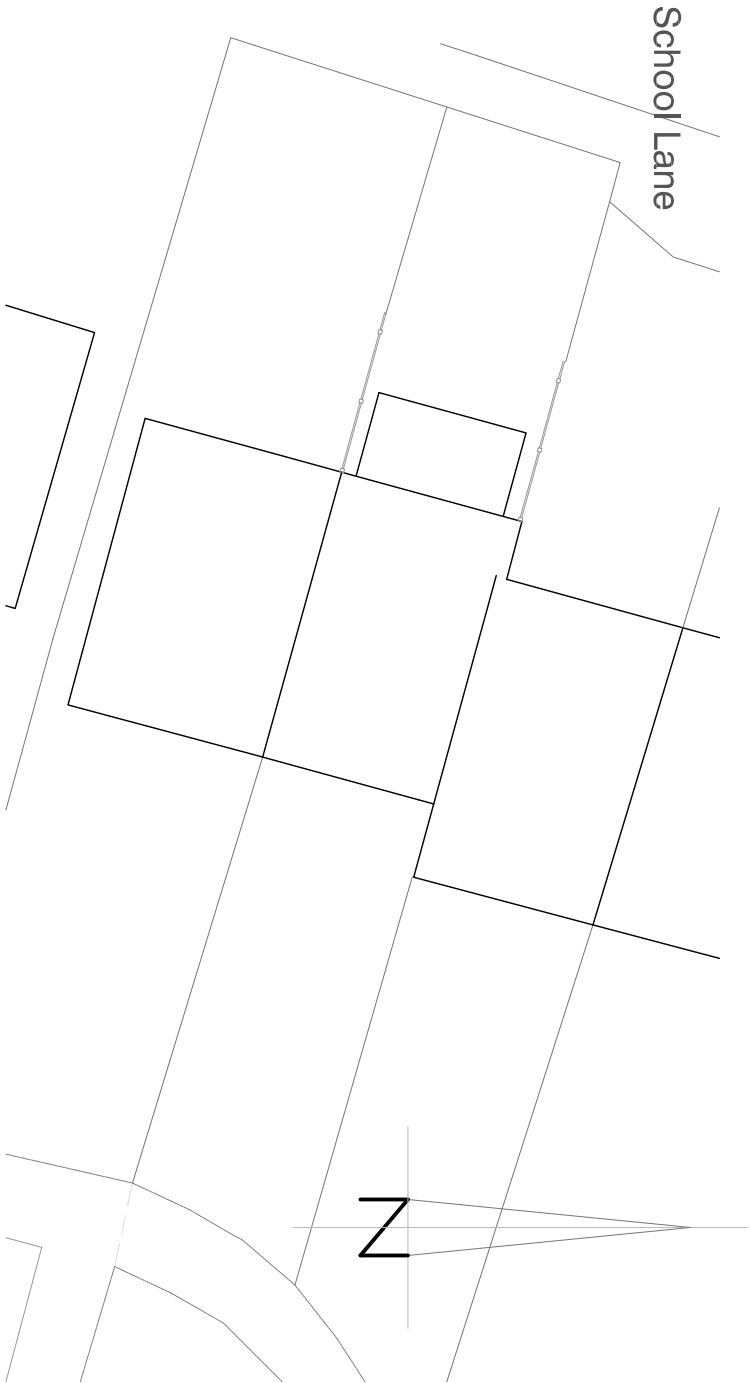

Site/Block Plan: Scale 1:200

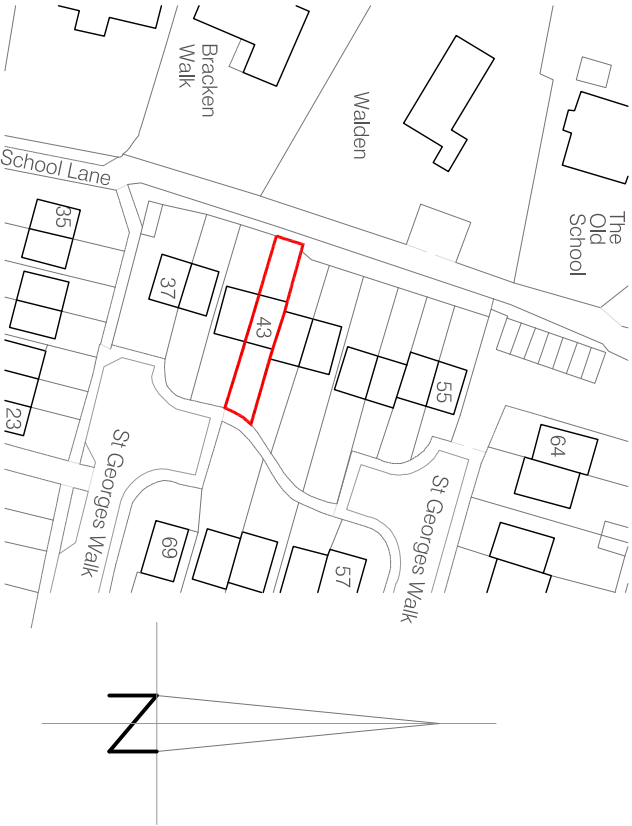 

Location Plan: Scale 1:1250



notes

Permission is granted to scale from this drawing for the purpose of Local Authority Planning Approval only. In all other cases DO NOT scale from this drawing. Please contact this office for any additional information required.

Contractors, Sub-Contractors and Suppliers are to check all relevant dimensions, levels and details of the site and any existing buildings before commencing any shop drawings or building work. Any discrepancies should be reported to this office.

This drawing must be read in conjunction with all related drawings and documents relevant to this project, including those prepared by appointed consultants, specialists and sub-contractors etc.

This drawing is the copyright of **RDV a Design**

revisions

A detail added

28/04/2017

RDV a Design

9 Oak End | Arundel | West Sussex

Tel: 01903 884013

project

43 St Georges Walk
Eastergate
West Sussex

drawing

Site and Location Plans
Ground Floor Plan and Elevations
As Existing

scale	date		
1:100,200 and 1250 @ A3	March 2017		
job no	drawing no	rev	
17091	00.01	A	