

43 St Georges Walk, Eastergate, West Sussex, PO20 3XS

Prepared by **RDV a Design** for Mr William West and Mrs Sarah West

notes


Permission is granted to scale from this drawing for the purpose of Local Authority Planning Approval only. In all other cases DO NOT scale from this drawing. Please contact this office for any additional information required.

Contractors, Sub-Contractors and Suppliers are to check all relevant dimensions, levels and details of the site and any existing buildings before commencing any shop drawings or building work. Any discrepancies should be reported to this office.


This drawing must be read in conjunction with all related drawings and documents relevant to this project, including those prepared by appointed consultants, specialists and sub-contractors etc.

This drawing is the copyright of **RDV a Design**


revisions	
A dimensions added	10/05/2017

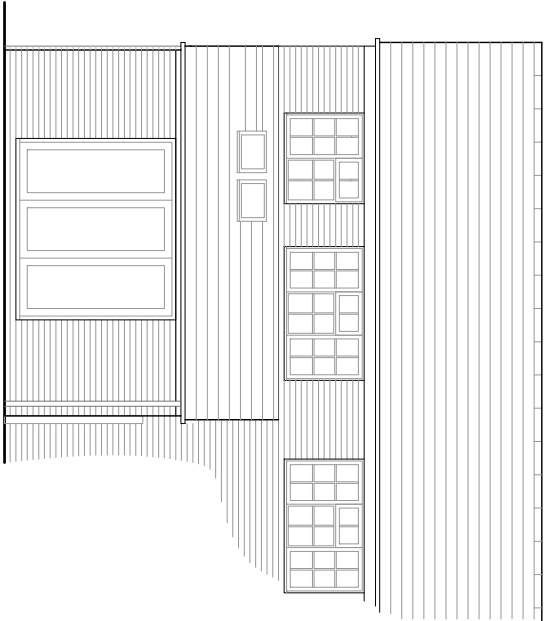


West Elevation: Scale 1:100

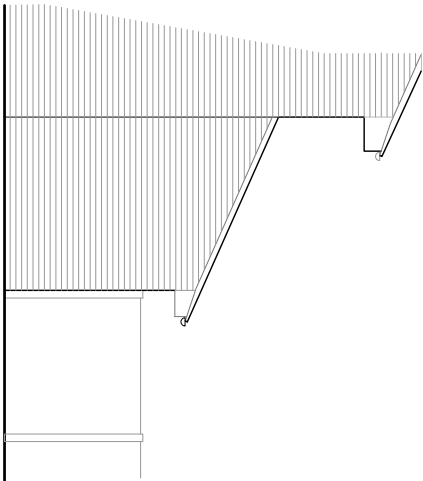

South Elevation: Scale 1:100

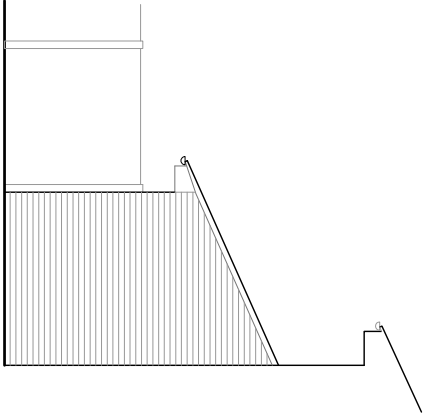

North Elevation: Scale 1:100

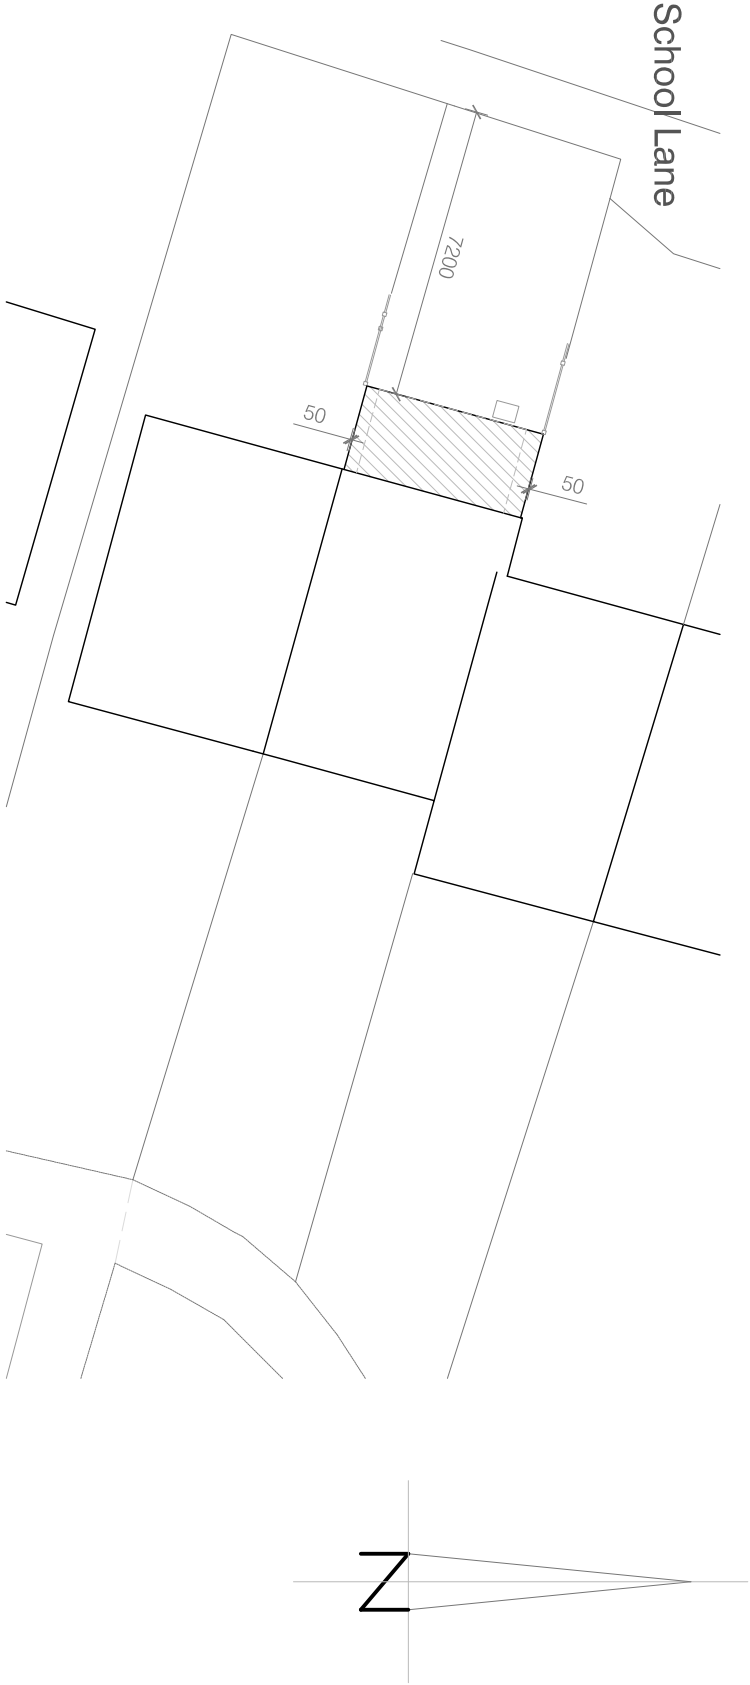

Site/Block Plan: Scale 1:200

RDV a Design

9 Oak End | Arundel | West Sussex
Tel: 01903 884013

project	43 St Georges Walk
	Eastergate
	West Sussex

drawing	Site Plan and Elevations
	As Proposed

scale	date	
1:200, 1:100 @ A3	April 2017	
job no	drawing no	rev
17091	03.01	A