
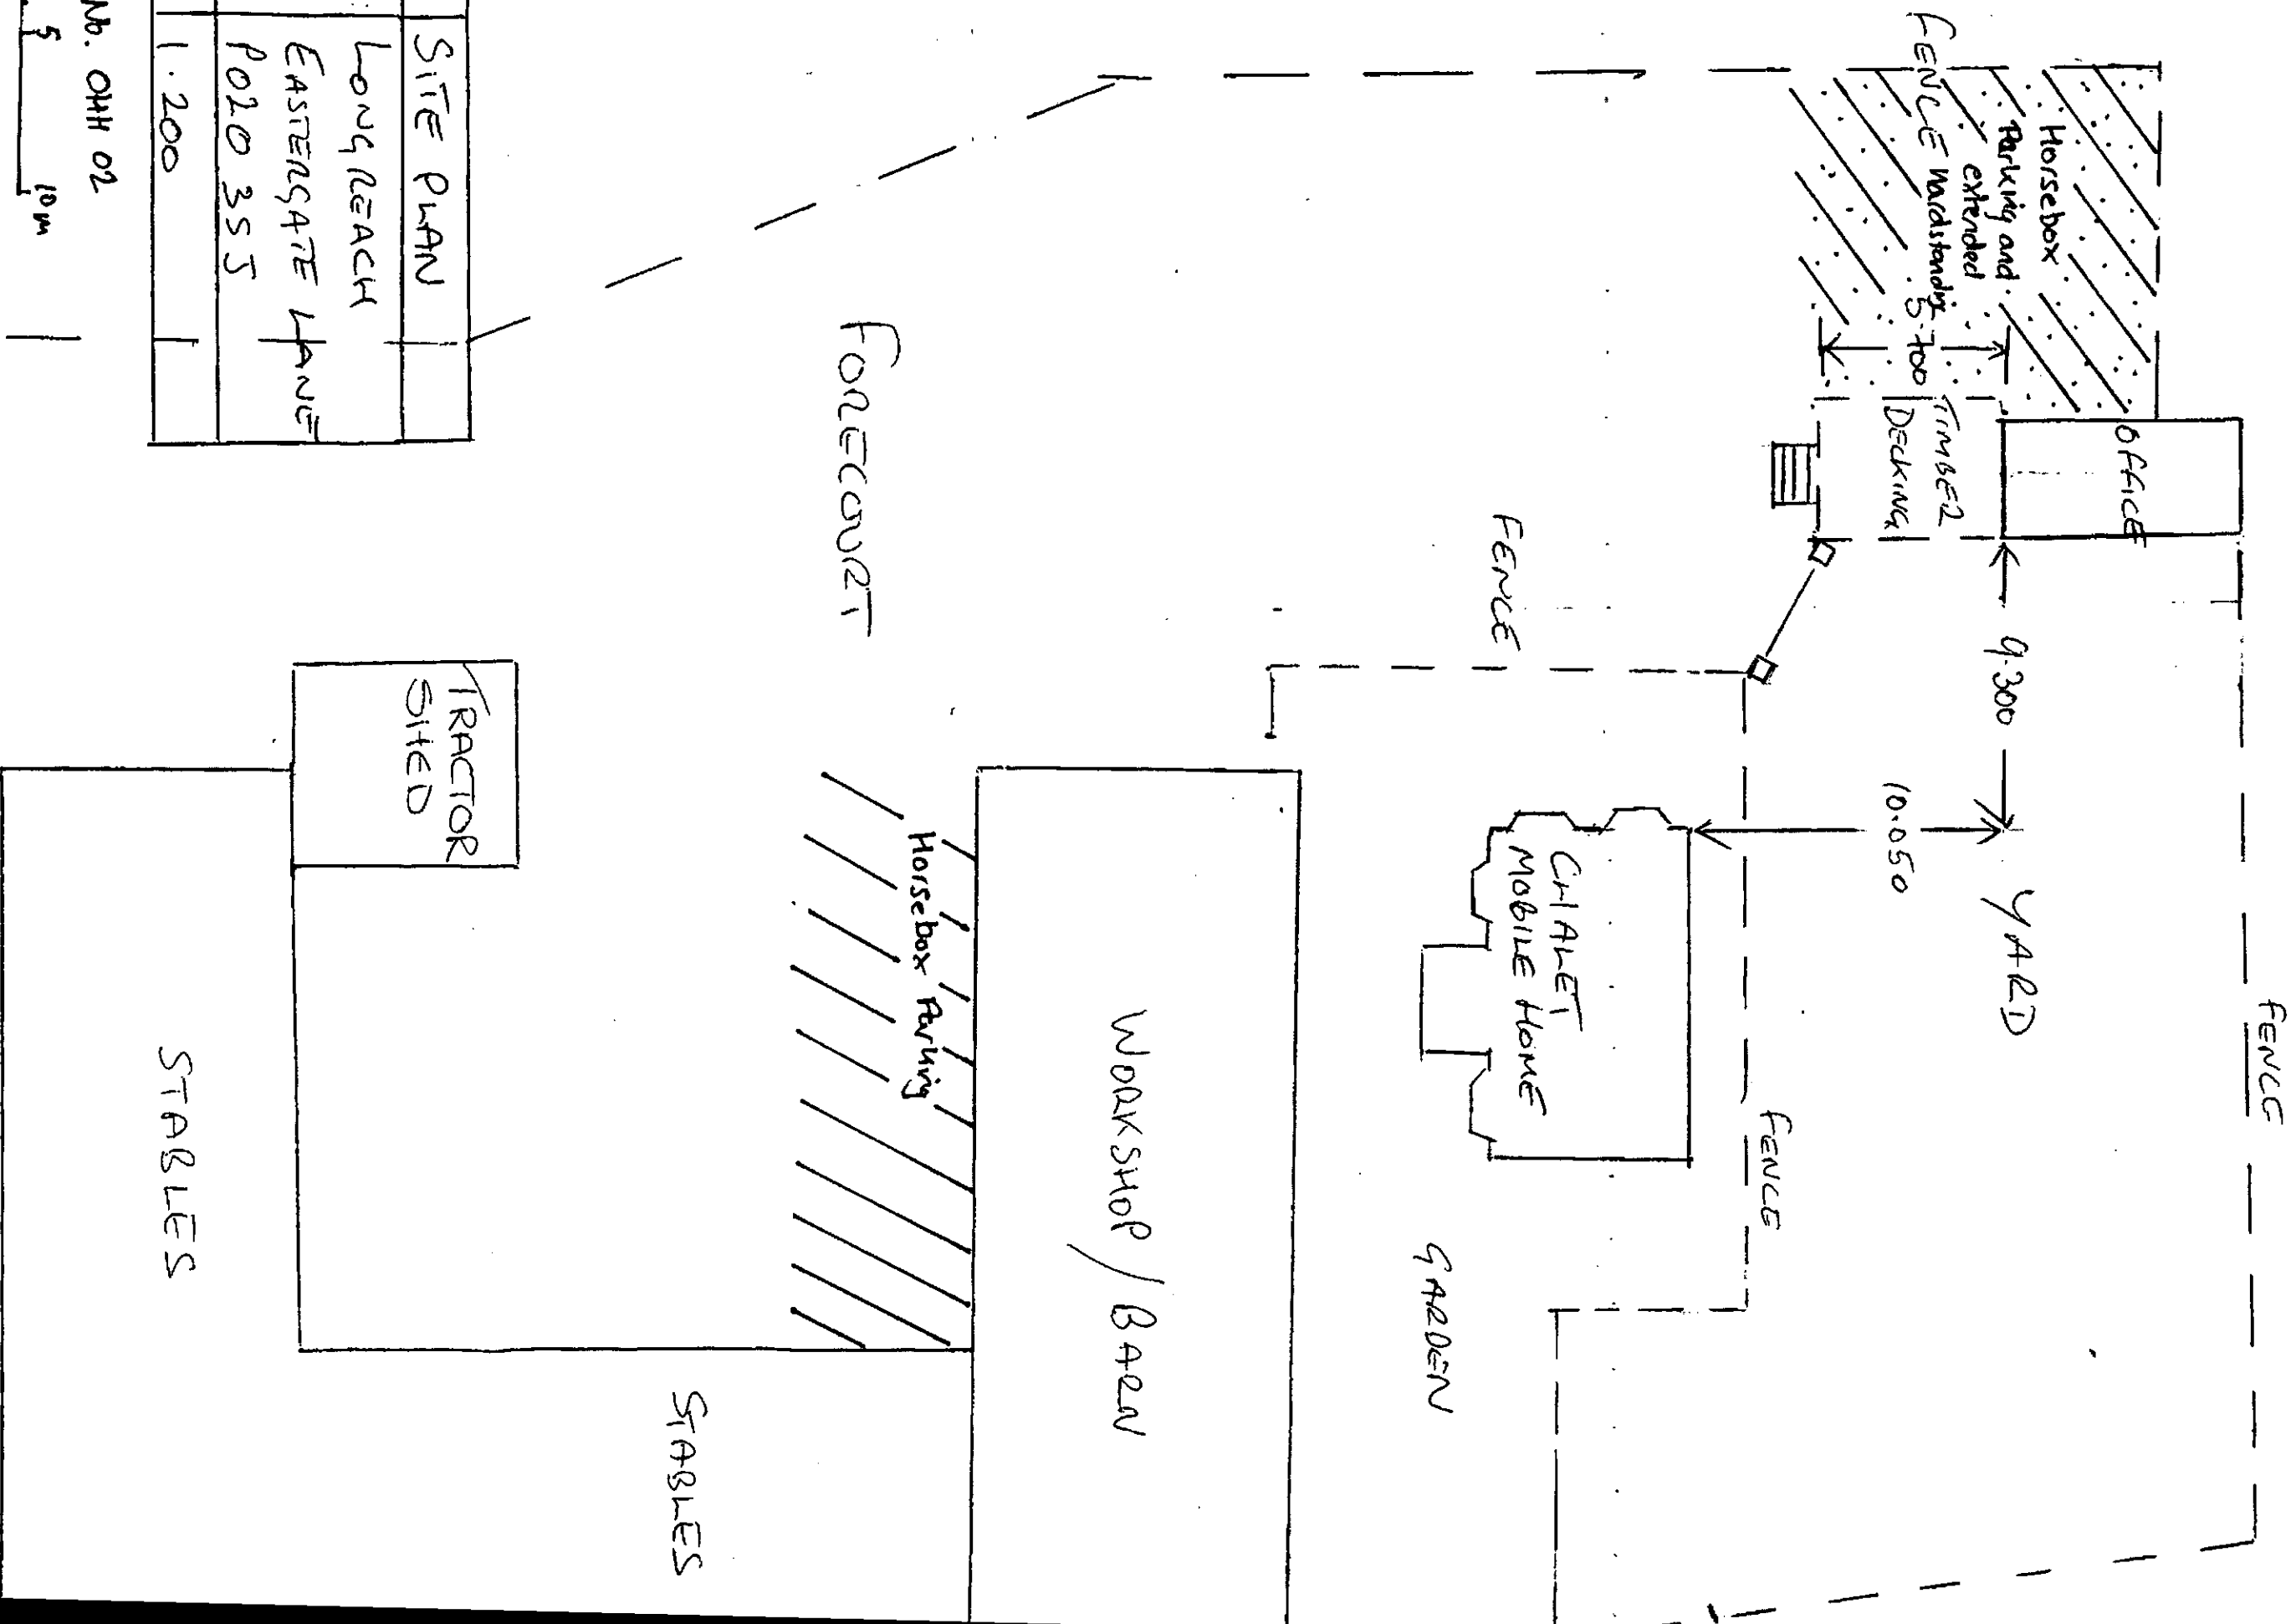


FIELD

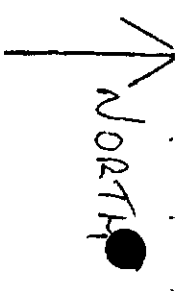

TITLE	SITE PLAN
ADDRESS	LONGREACH EASTENGATE LANE PO20 3SS
SCALE:	1:200

Drawing No. OHH 02
0 5 10m