

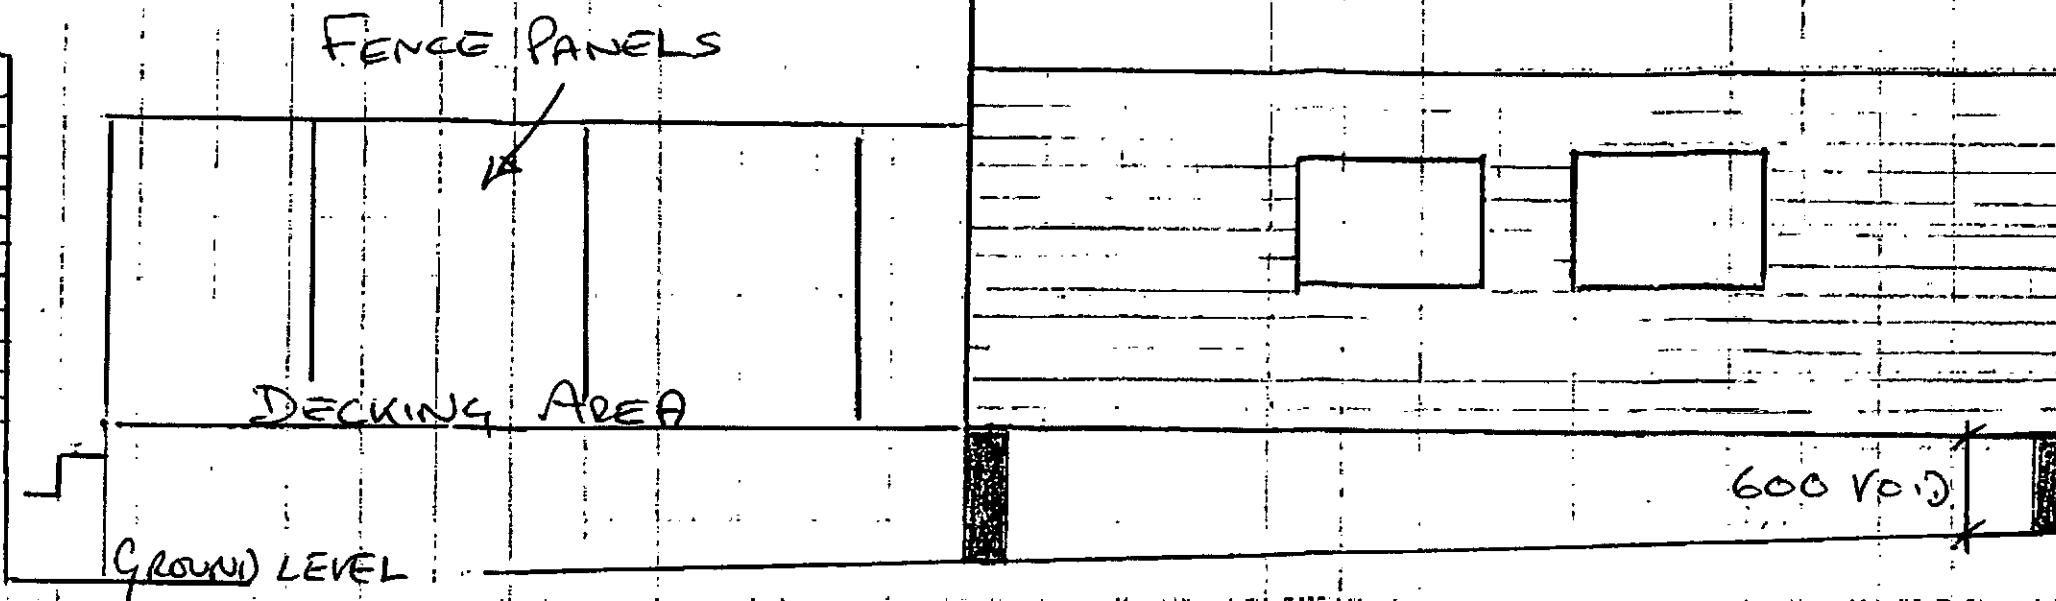


OFFICE ELEVATIONS

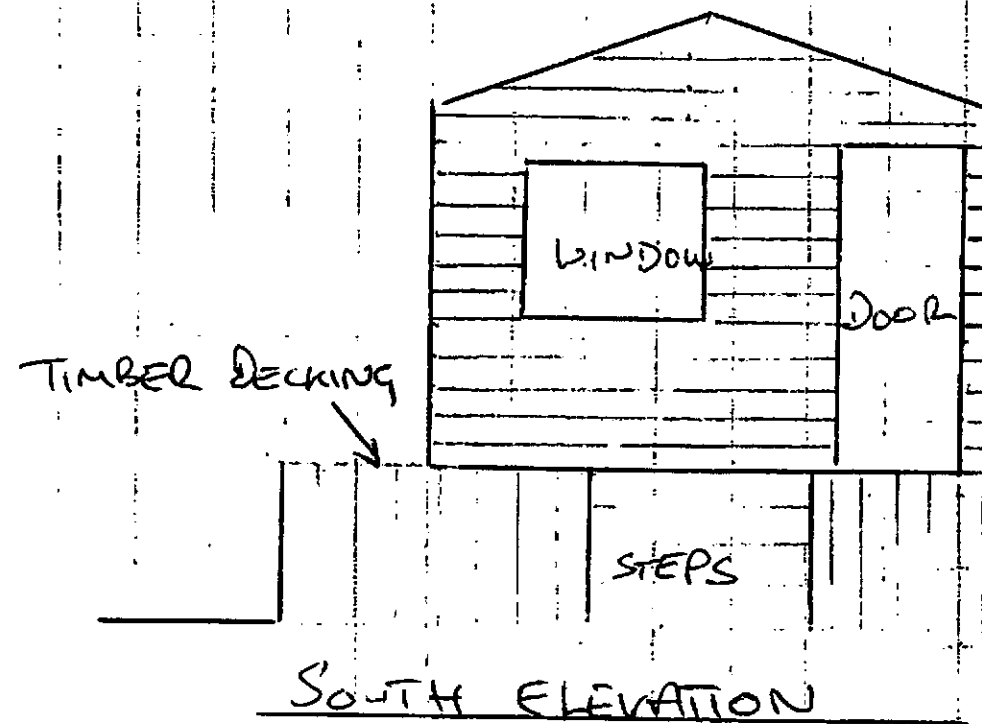

N.B. WEST ELEVATION SIMILAR BUT NO WINDOWS

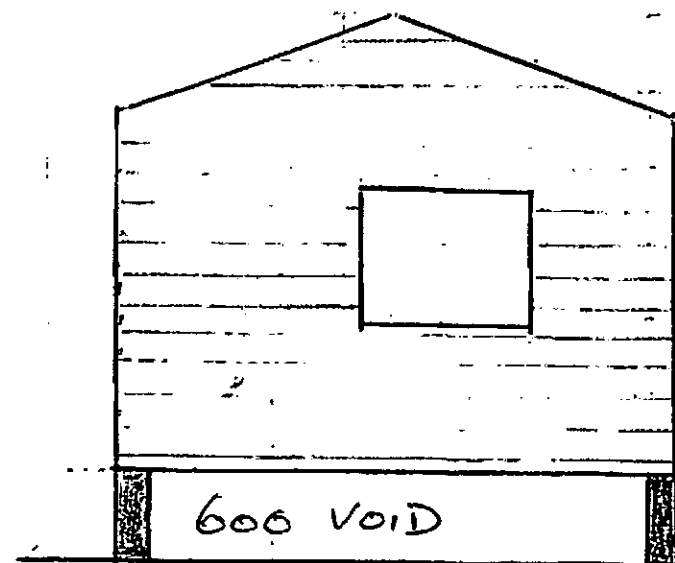

TITLE	LONGREACH EASTER GATE LANE
SCALE	1:50
DRAWING NO OHH 03	