


EG-35-12
3/7/12.


BARN WORKSHOP ELEVATIONS

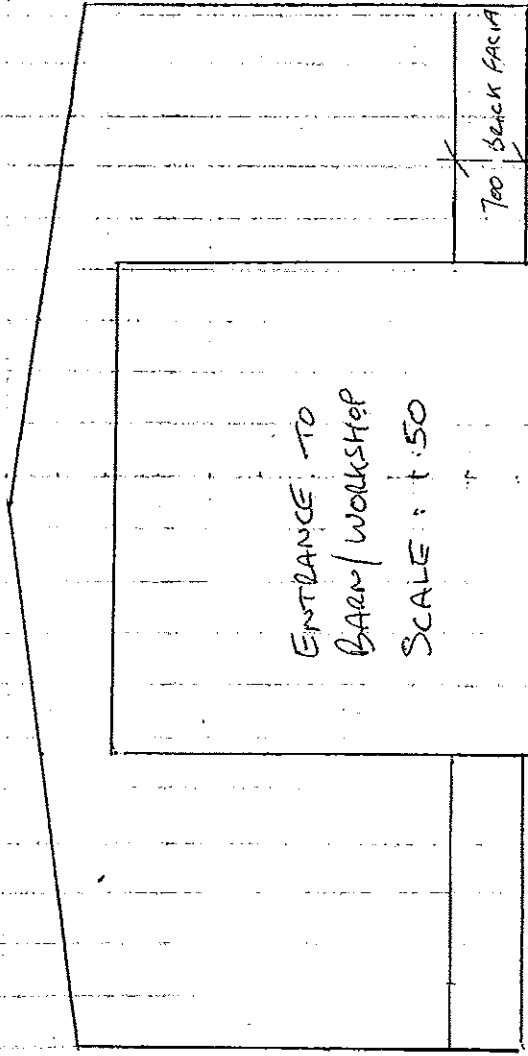

ENTRANCE TO
BARN/WORKSHOP
SCALE: 1:50

700 Black Facia

WEST ELEVATION

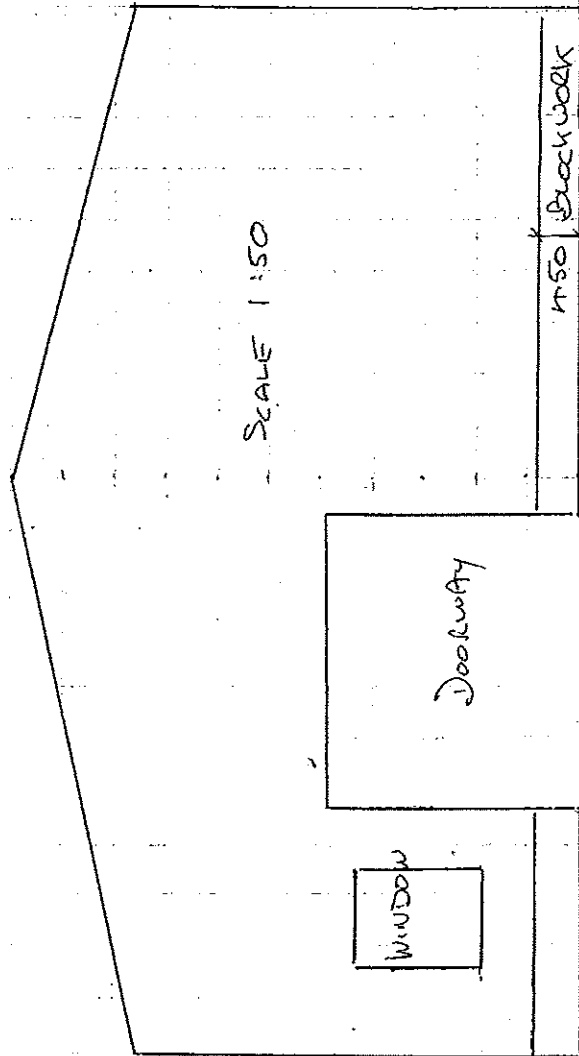


SCALE 1:50

Doorway

Window

1750 Blackwork

EAST ELEVATION

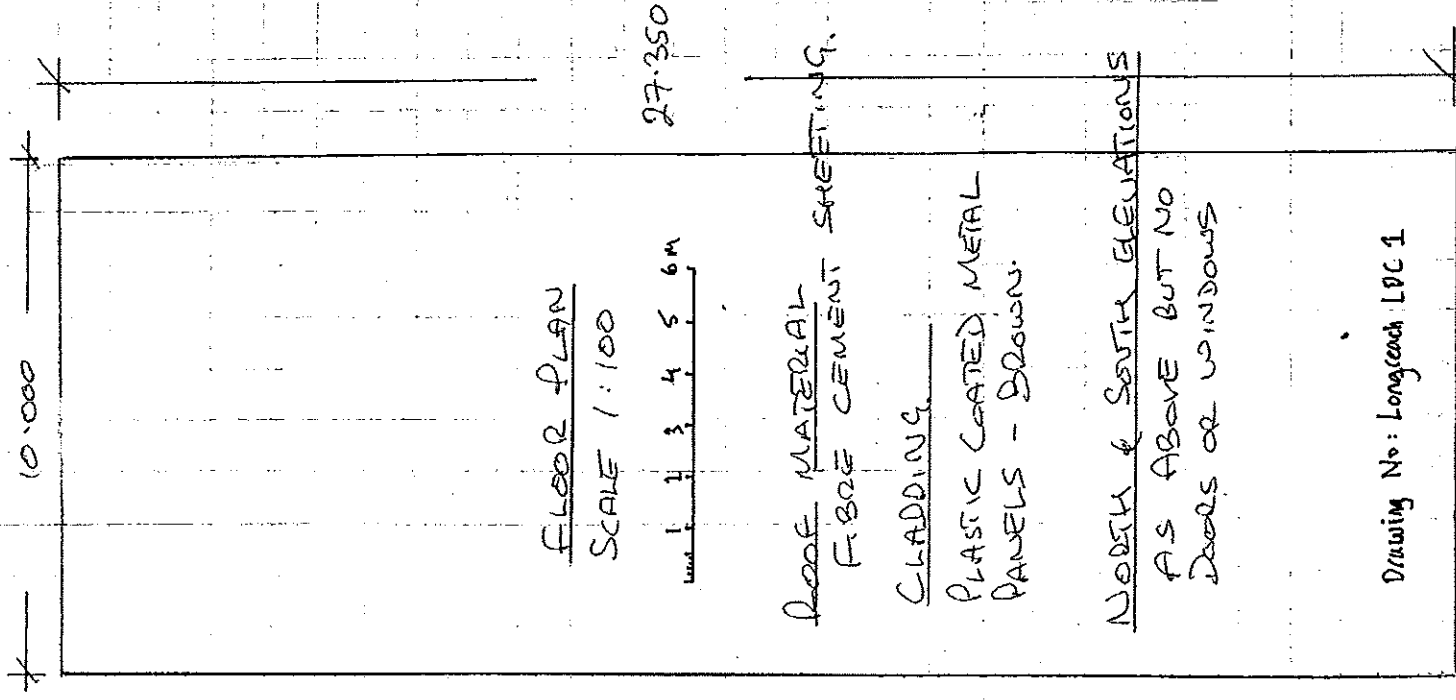

FLOOR PLAN
SCALE 1:100



ROOF MATERIAL
FIBRE CEMENT SHEETING.

CLADDING
PLASTIC COATED METAL
PANELS - BROWN.

NORTH & SOUTH ELEVATIONS
AS ABOVE BUT NO
DOORS OR WINDOWS

Drawing No: Longcath LPC 1