


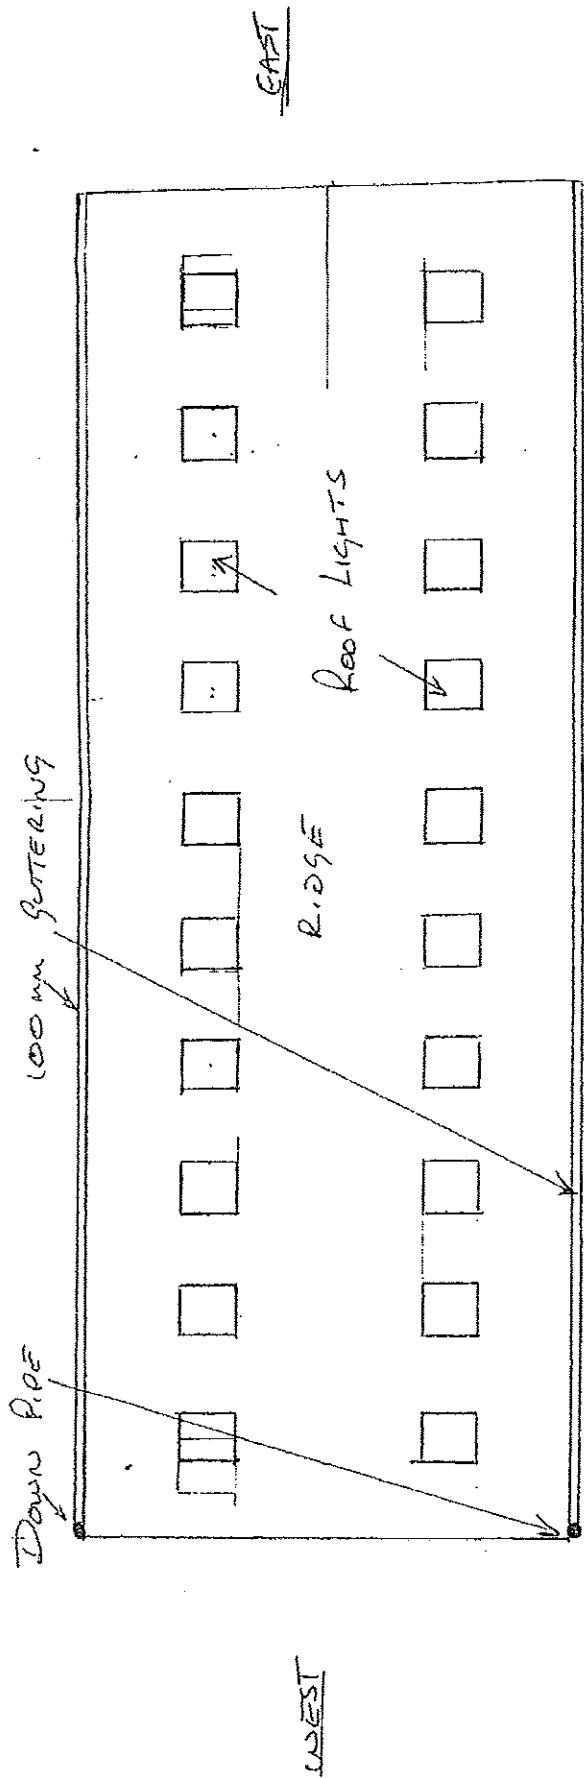

ROOF PLAN SCALE 1:100

1 2 3 4 5 CM

NO.	EG	35	12
DATE	3-7-12		

TITLE : DRAWING No: Long Road, LDCS