


SOUTH WEST ELEVATION looking towards BARNHAM ROAD


SOUTH EAST ELEVATION looking towards No 14 BARNHAM ROAD

NORTH EAST ELEVATION looking towards the rear GARDEN


PROPOSED FLOOR PLANS and ELEVATIONS

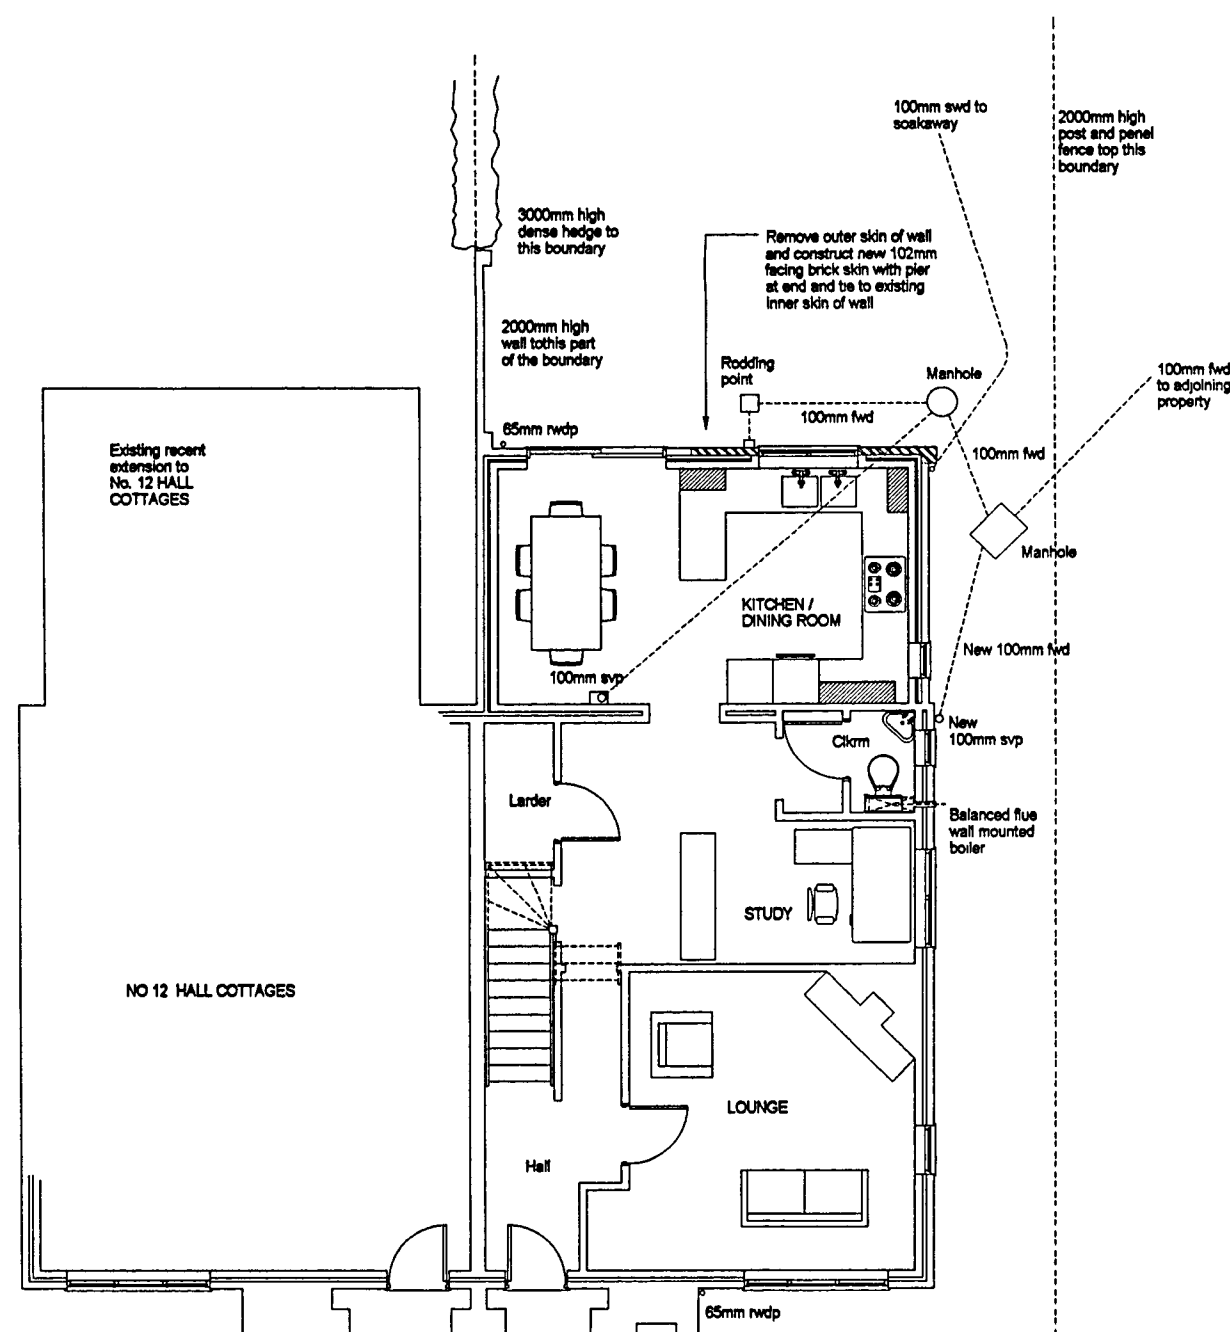

GROUND FLOOR PLAN

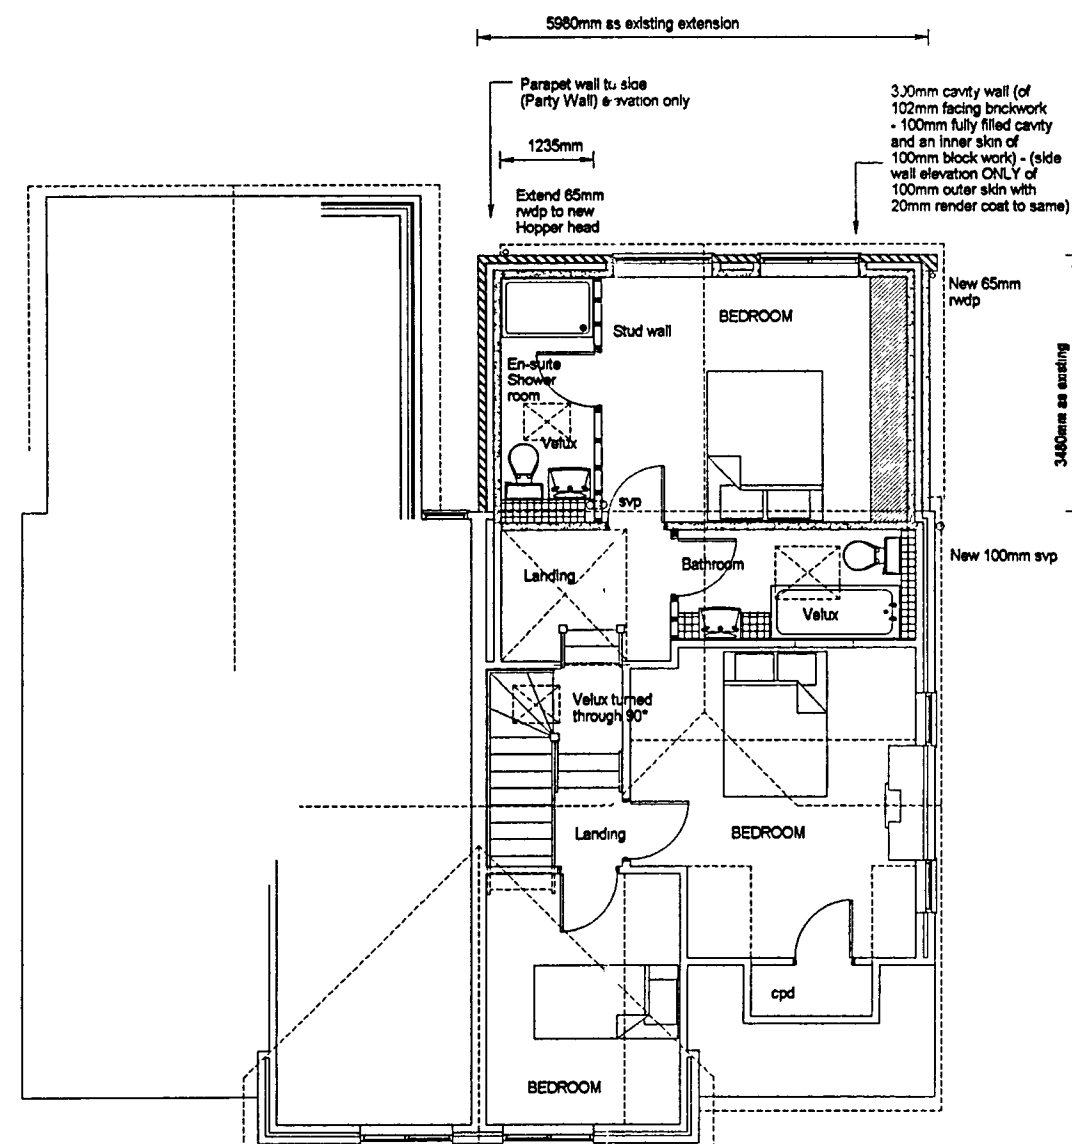

FIRST FLOOR PLAN

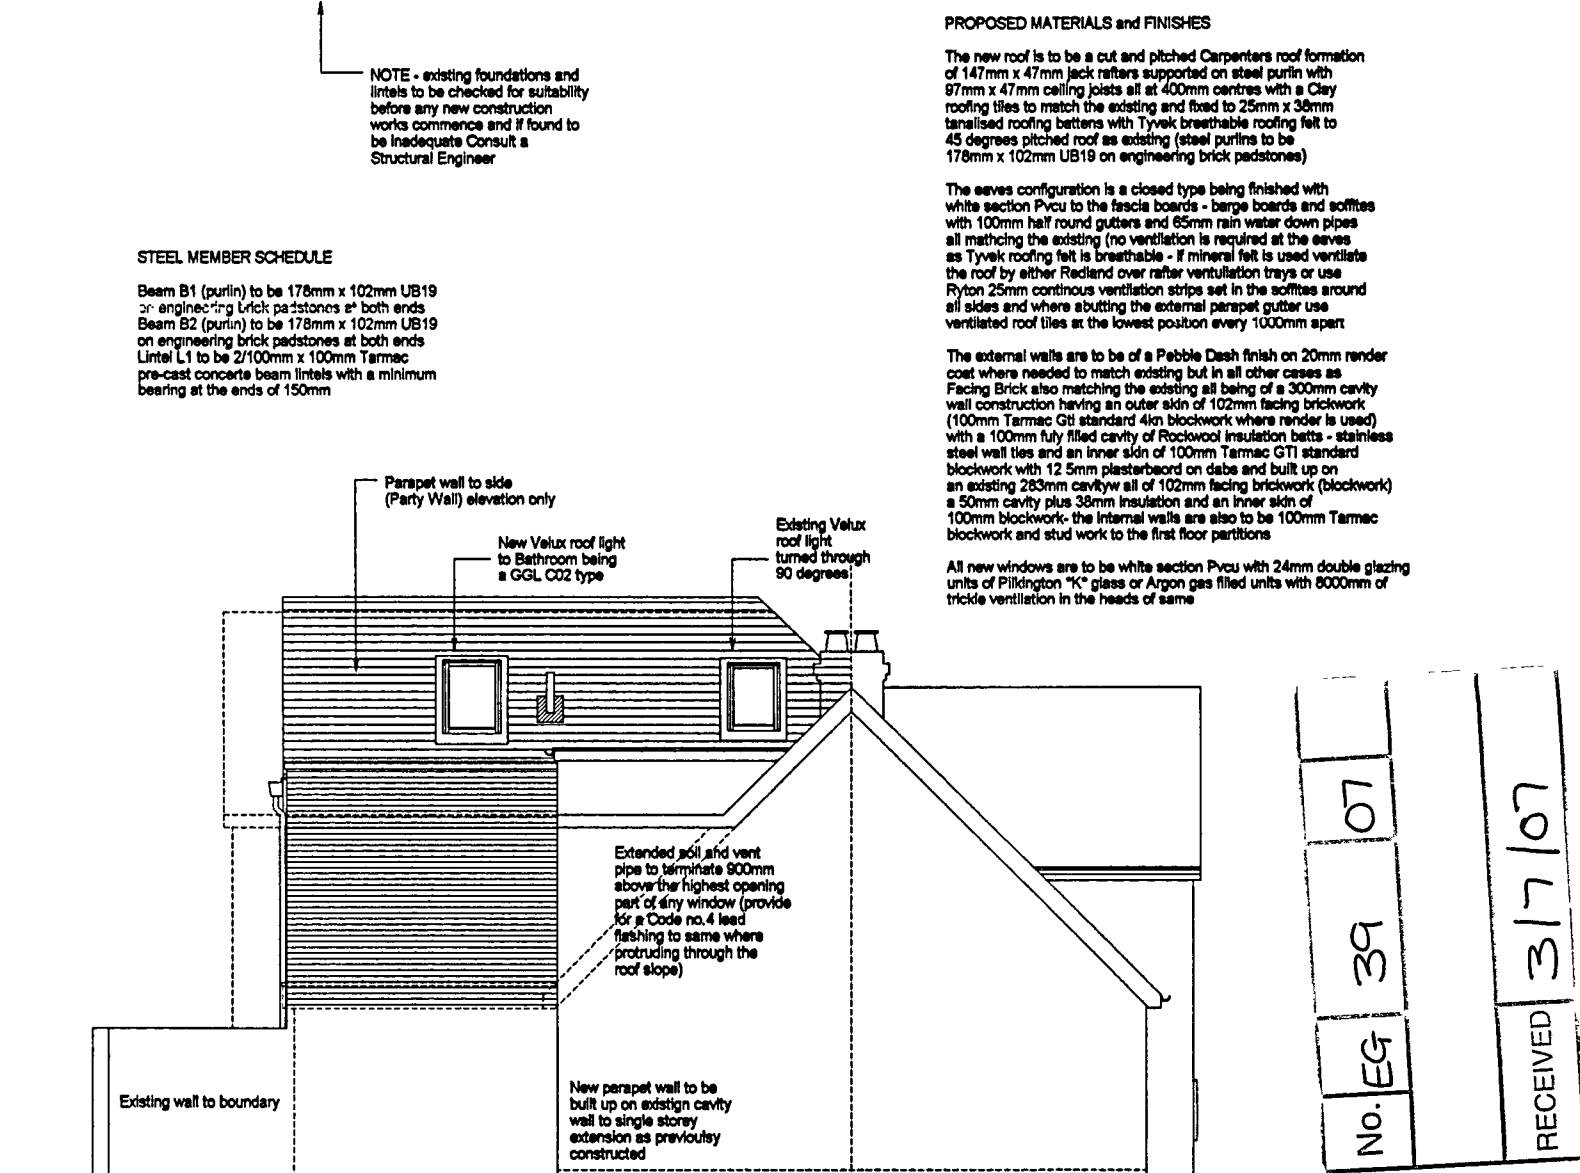

NORTH WEST ELEVATION looking towards No 12 BARNHAM ROAD

NOTE - the Clients and Building Contractors attention is drawn to The Party Wall Act 1994 and the giving of Notice in writing to the adjoining Owner stating the commencement and completion dates of any works affecting the Party Wall together with a schedule of those works to be carried out - FAILURE to adhere to this Act may render the applicant liable to a Court Action if not complied with

CLIENT	Mrs P Gleadle - 13 Hall Cottages Barnham Road, Eastergate	DESCRIPTION	Proposed Ground and First Floor Plans and Elevations
PROJECT	First Floor Extension to form En-suite Bedroom and Bathroom	SCALE	1:100
DATE	May 2007	REVISION	DRAWING No 06876/ 3

Drawing Prepared By - DESIGN CONSULTANCY SERVICE - PO BOX 180 CHICHESTER WEST SUSSEX PO18 8YJ (Tel/Fax 01 243 775 998)

© COPYRIGHT RESERVED

DESIGN
SERVICE

No. EG 39 07
RECEIVED 3/7/07