



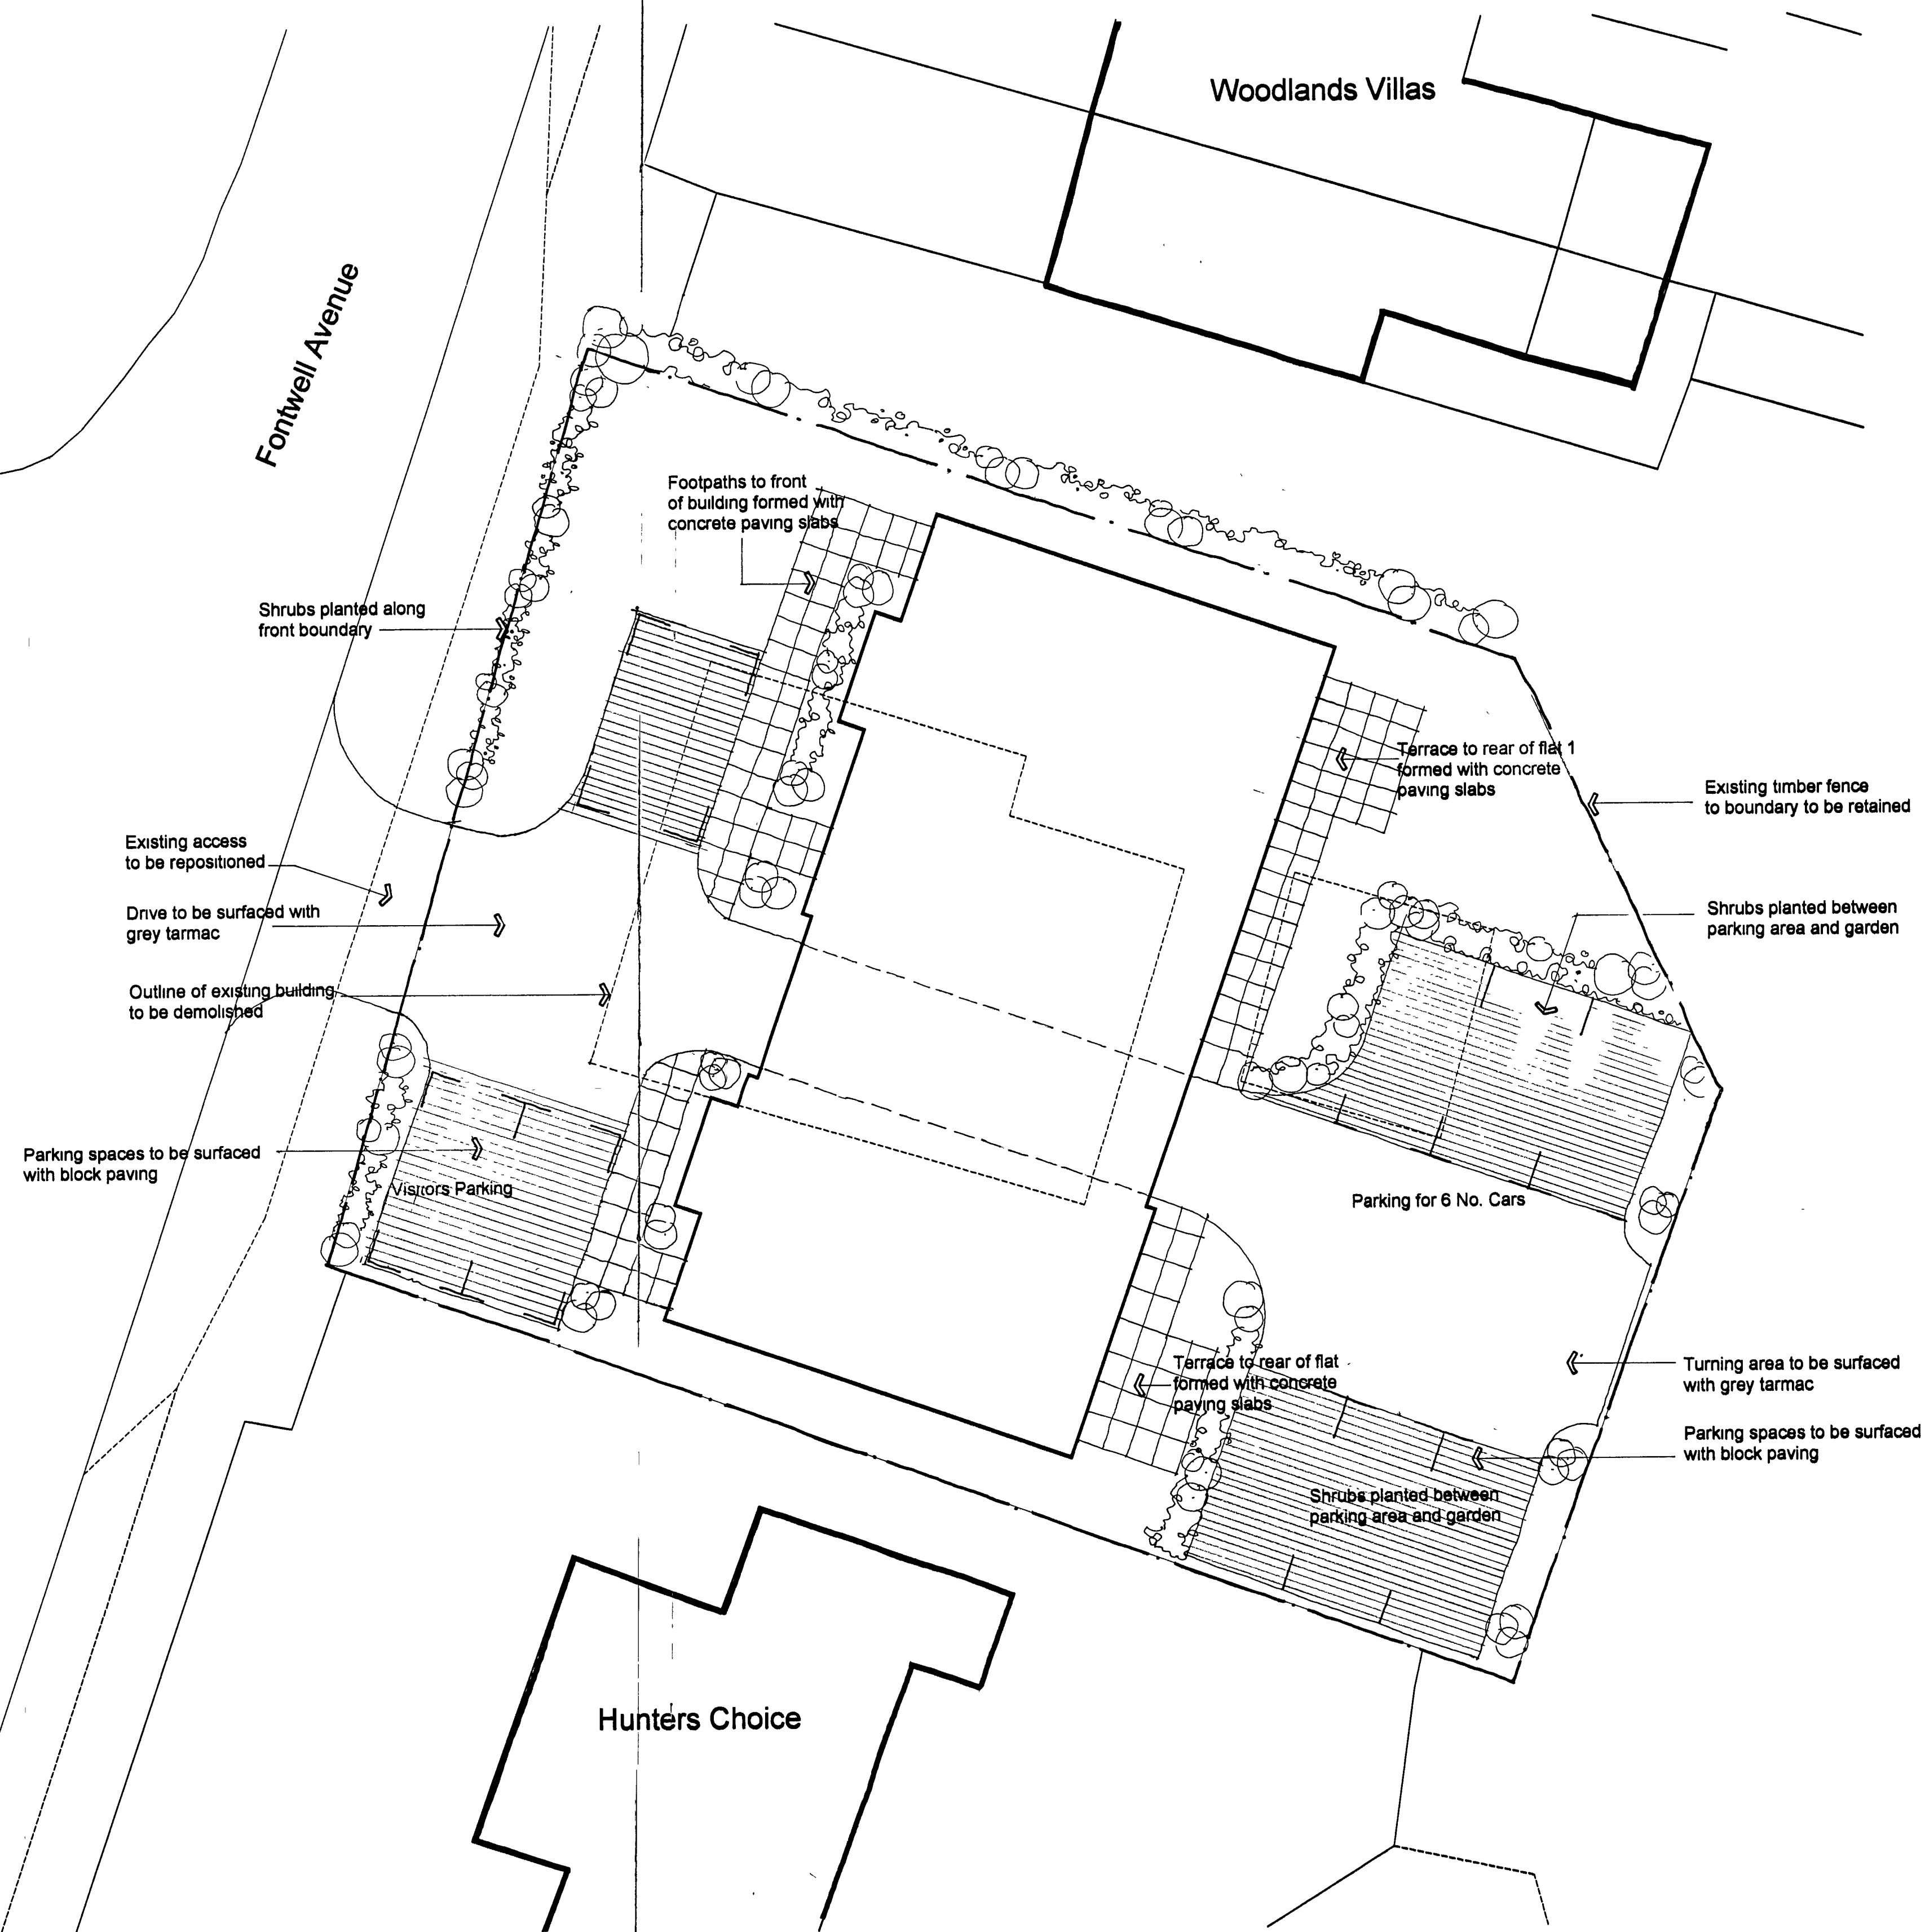

Block Plan scale 1:100

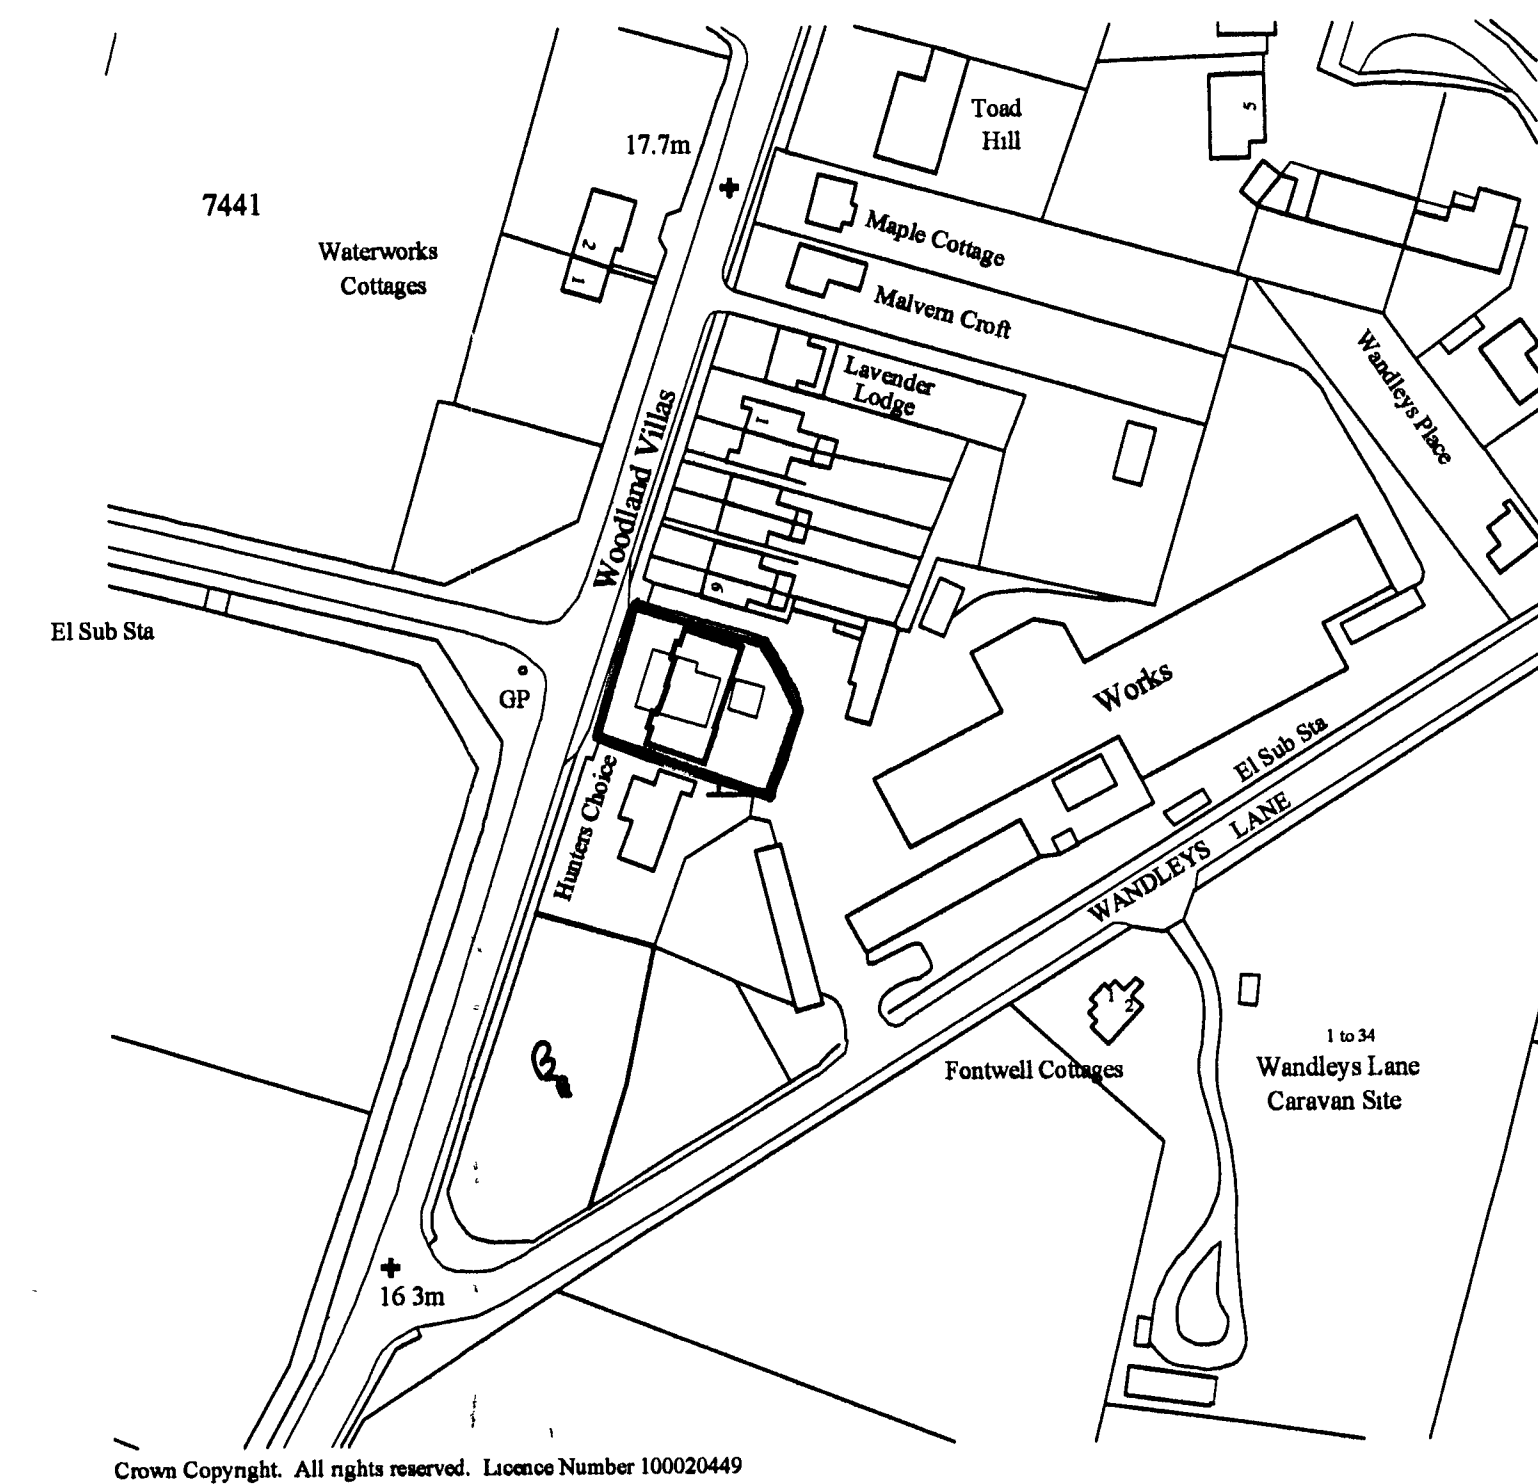

Location Plan scale 1:1250

R J C A
CHARTERED ARCHITECTS

LIME KILN BARN
COLWORTH
CHICHESTER
WEST SUSSEX
PO20 6DS

Tel 01243 787011
Fax 01243 787022

Rev B Car parking layout amended
Rev A Layout amended

June 08
May 08

PROJECT		Proposed Development at Commercial House, Fontwell Avenue	
SUBJECT		Proposed Site Plan and Location Plan	
SCALE	DATE	DRAWING No	
	April 08		
DRAWN	CHECKED	06 / 67 / 04 . B	