




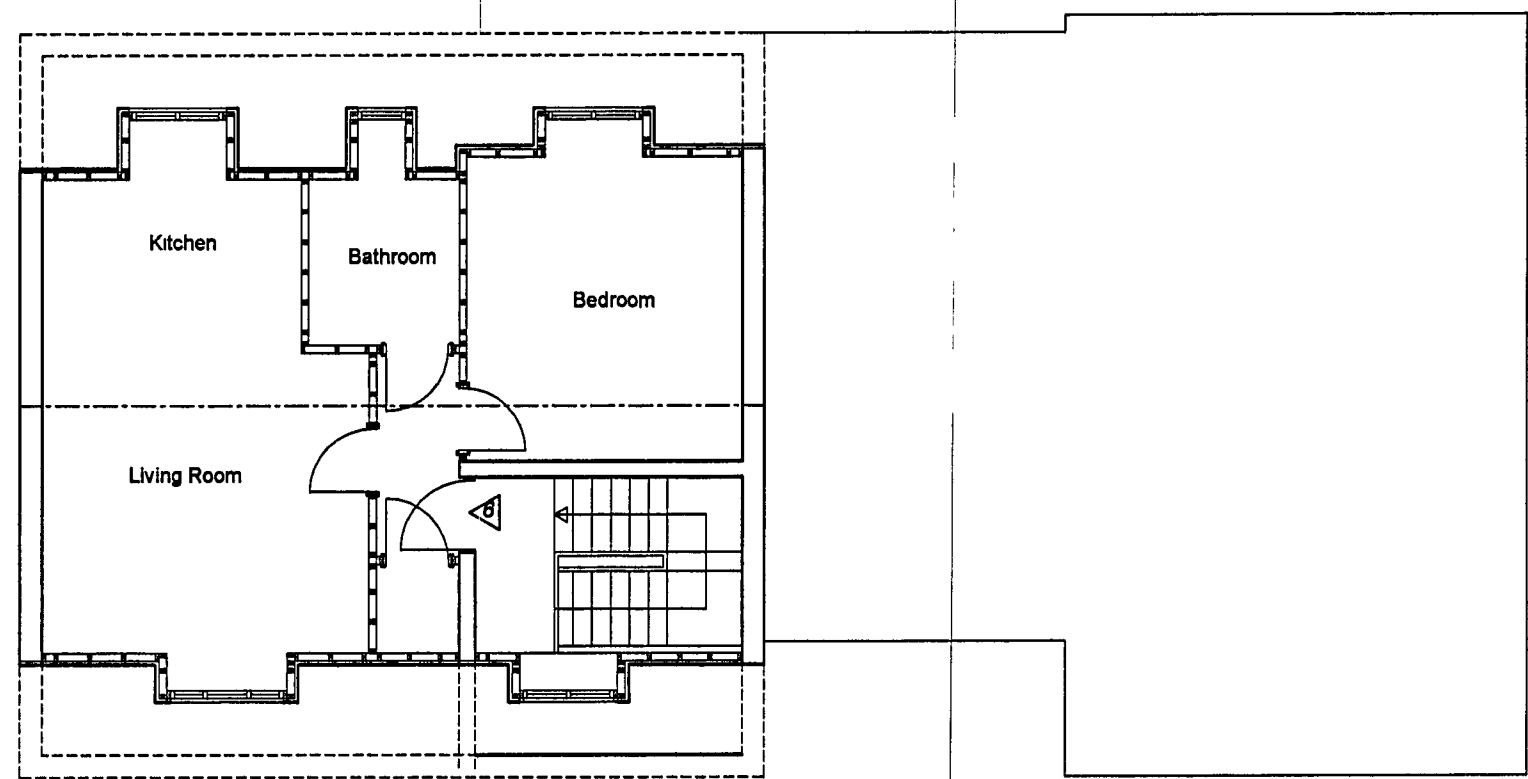

Third Floor

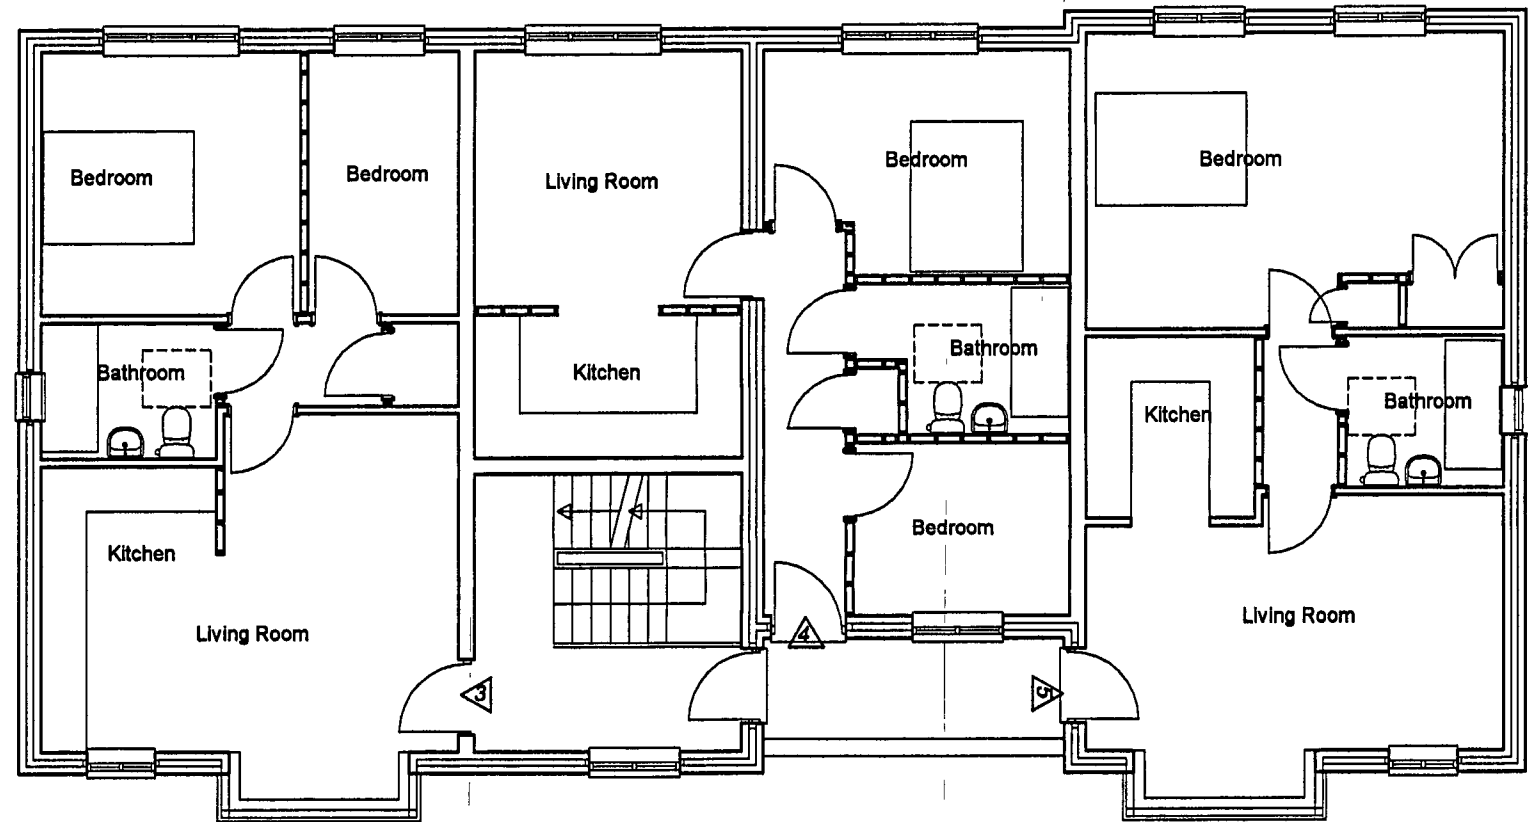


First Floor

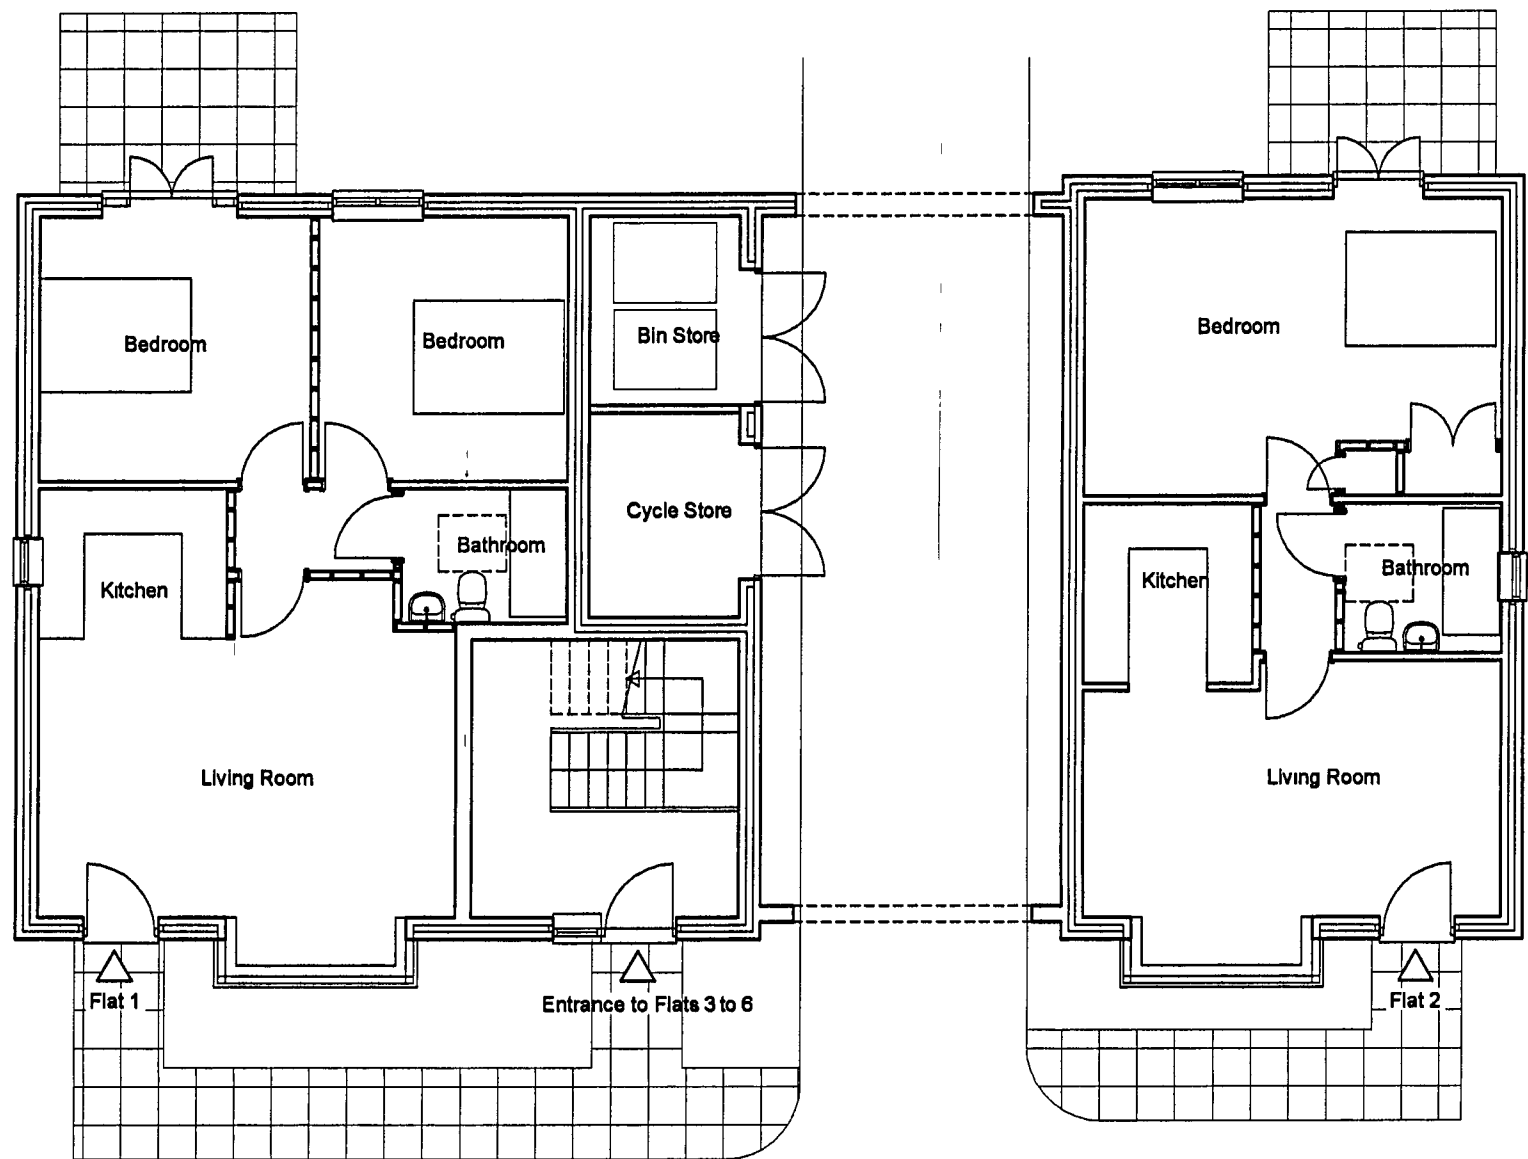

Ground Floor




West Elevation (front)

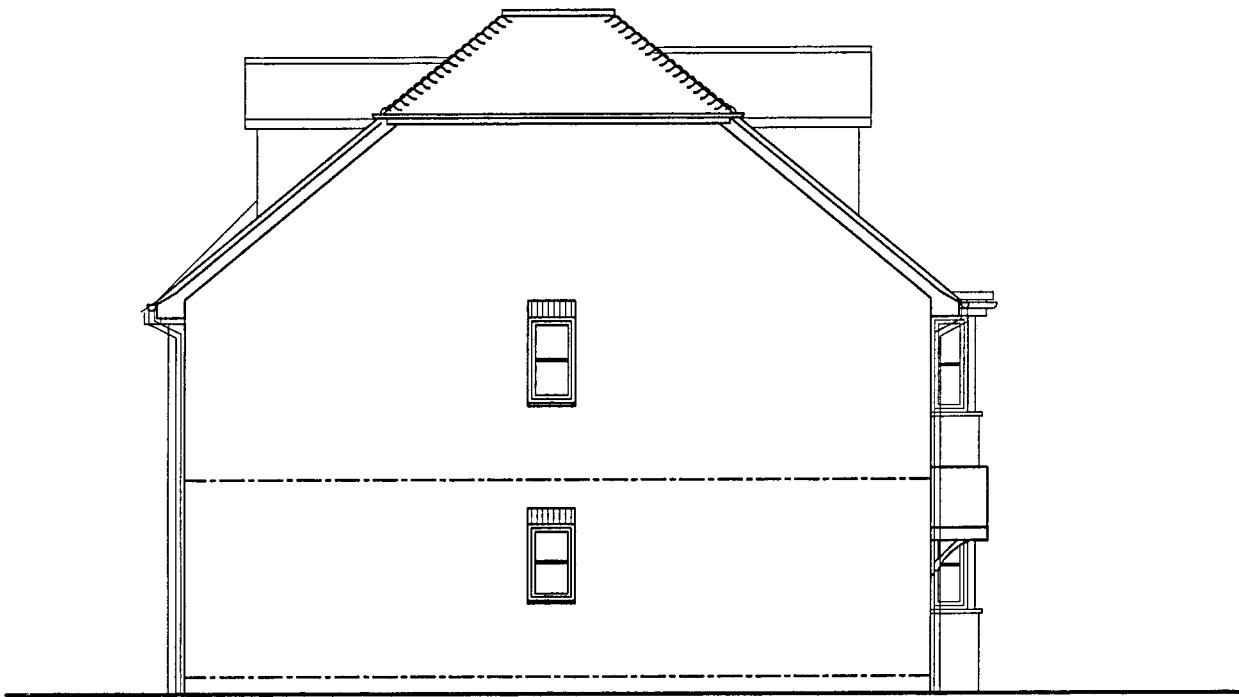

North Elevation



East Elevation

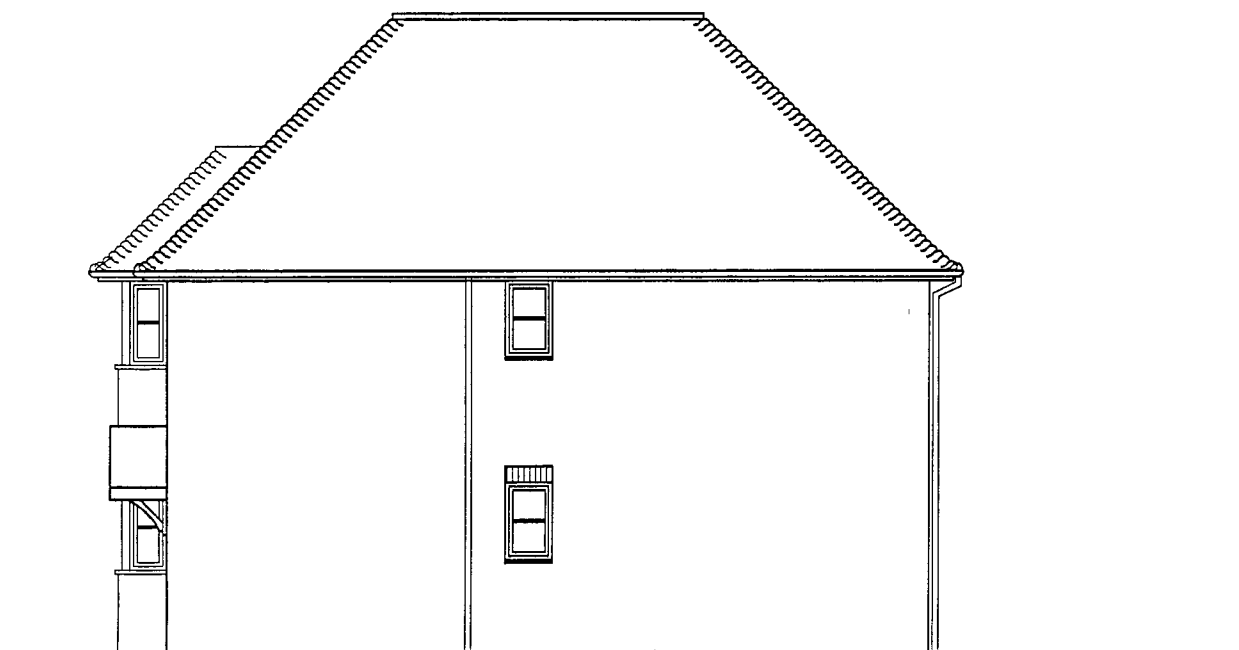

South Elevation

External Finishes

Roof

Roof to be clad with plain tiles with bonnet tiles to hips.
Dormer to be clad with plain tiles hanging

Walls

Walls to be constructed in brown/ red multi-stock brick work.
At first floor level, where indicated on elevations, walls clad with plain tile hanging

Windows & Doors

Doors and windows to be white UPVC
Fascia boards and barge boards to be white painted timber

R J C A
CHARTERED ARCHITECTS

LIME KILN BARN
COLWORTH
CHICHESTER
WEST SUSSEX
PO20 6DS

Tel 01243 787011
Fax 01243 787022

REVISION

PROJECT Proposed development at Commercial House, Fontwell Avenue		
SUBJECT Proposed Plans and Elevations		
SCALE 1:100	DATE April 08	DRAWING NO 06 / 67 / 03
DRAWN	CHECKED	