


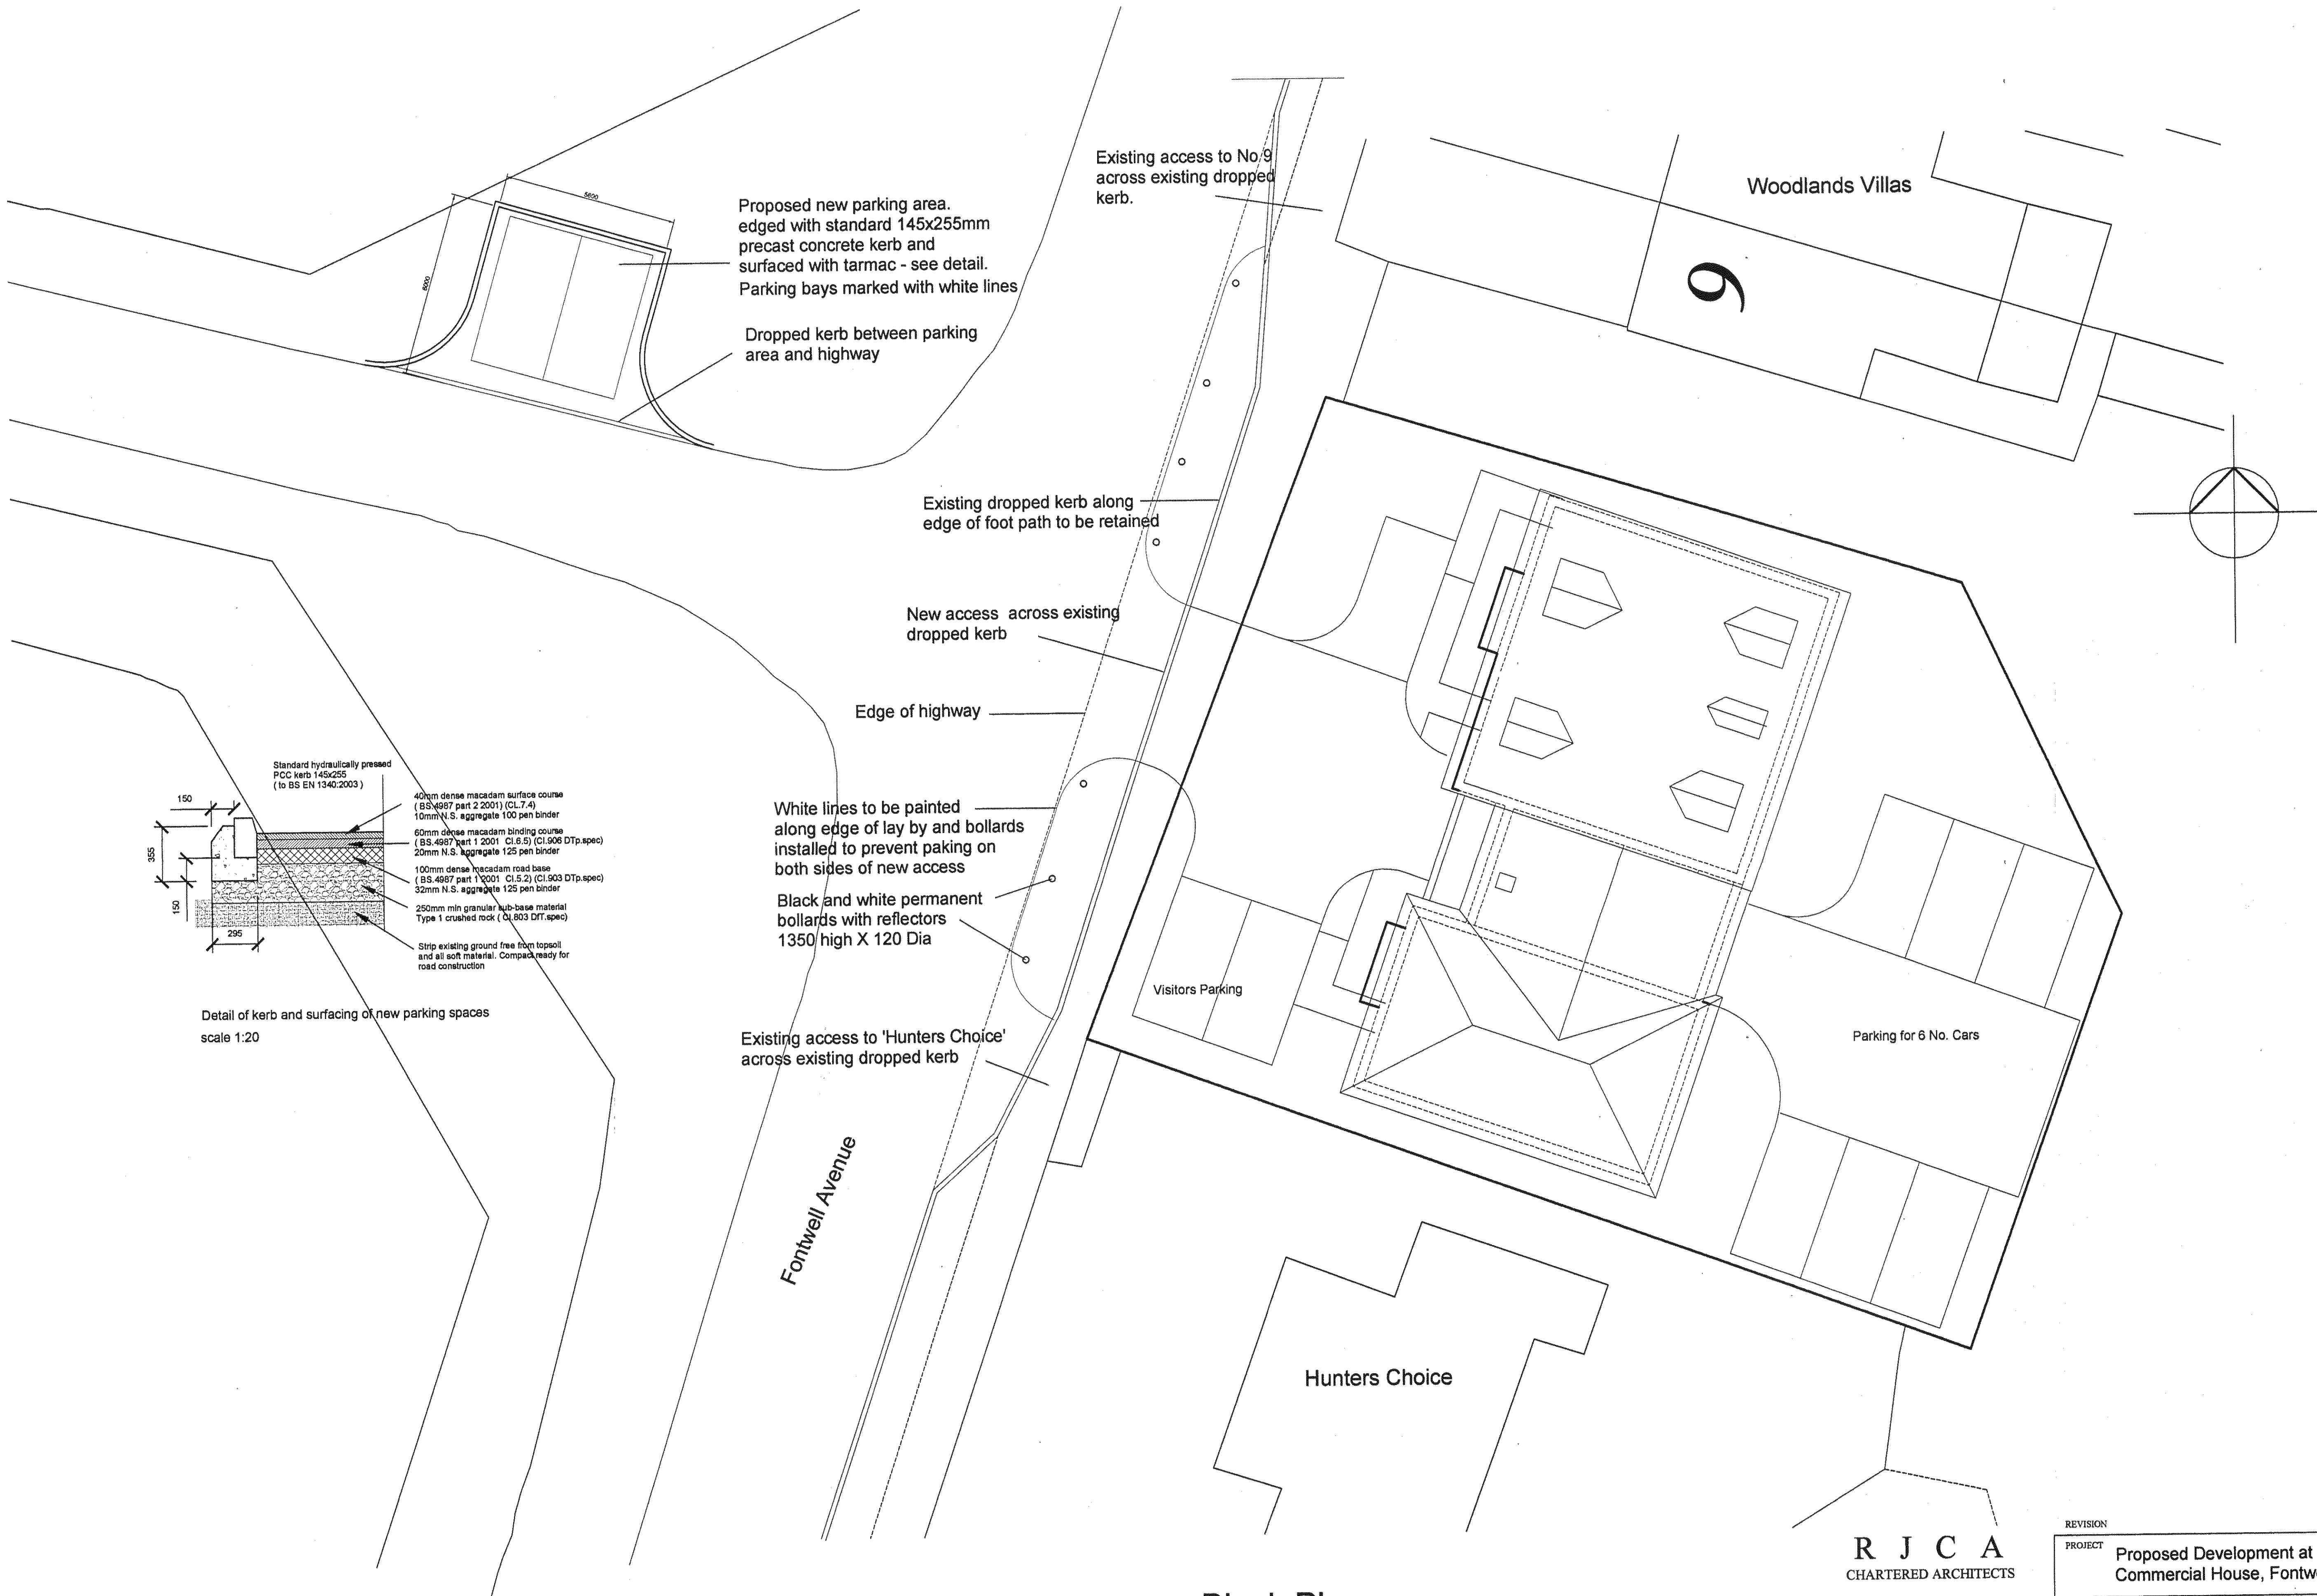

Block Plan scale 1:100

R J C A
CHARTERED ARCHITECTS

LIME KILN BARN
COLWORTH
CHICHESTER
WEST SUSSEX
PO20 6DS

Tel 01243 787011
Fax 01243 787022

REVISION			
PROJECT		Proposed Development at Commercial House, Fontwell Avenue	
SUBJECT		Site Plan - showing proposed parking spaces	
SCALE	DATE	DRAWING No	
	Jan 2013	06 / 67 / 17	
DRAWN	CHECKED		