




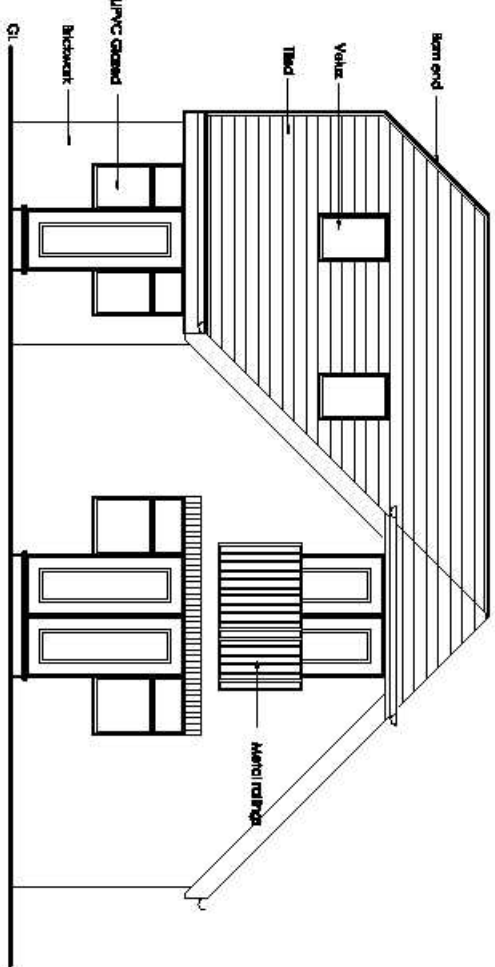


EXISTING REAR ELEVATION SCALE 1:100

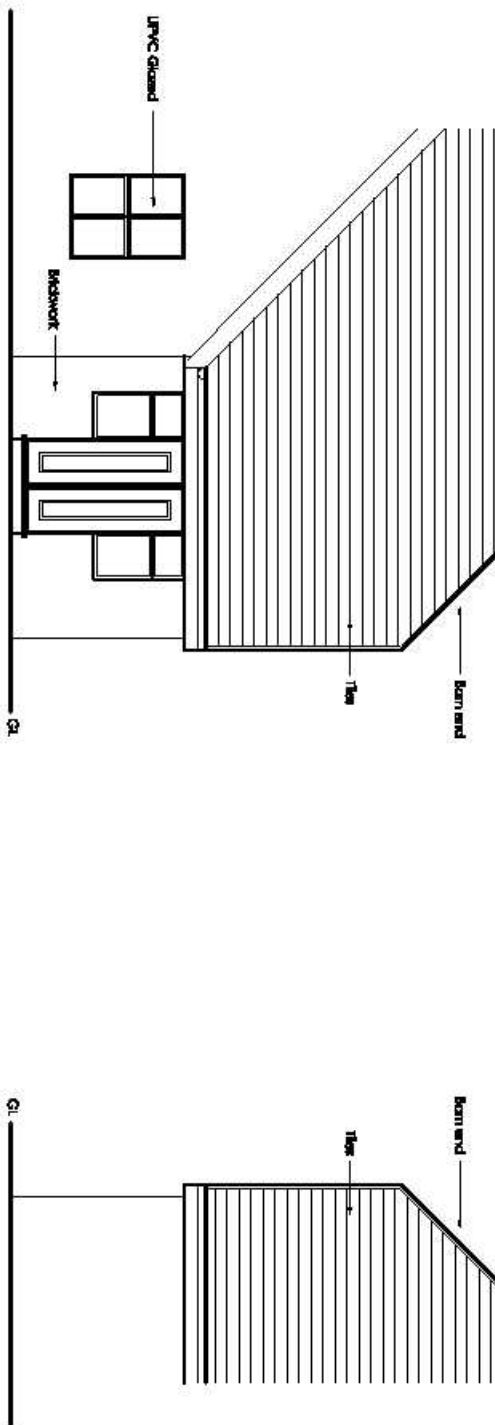


EXISTING SIDE ELEVATIONS SCALE 1:100

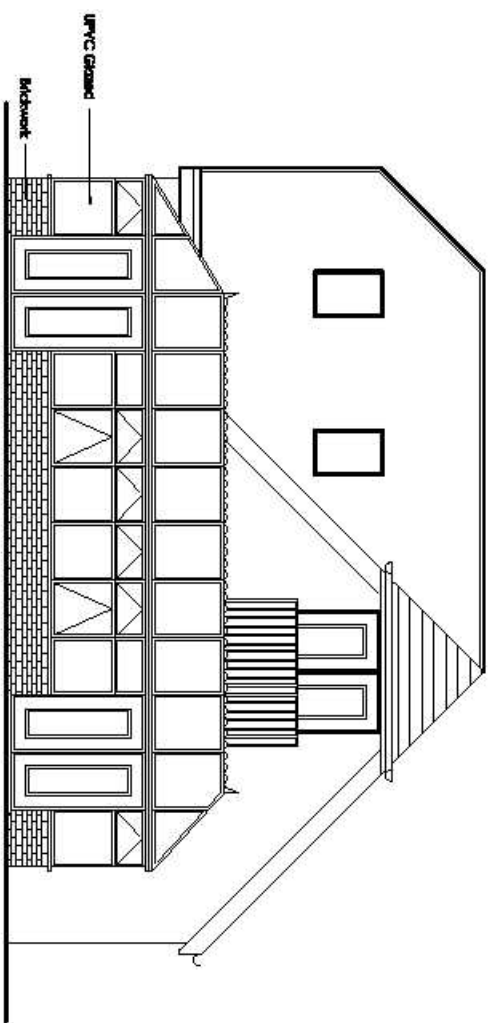


PROPOSED REAR ELEVATION SCALE 1:100

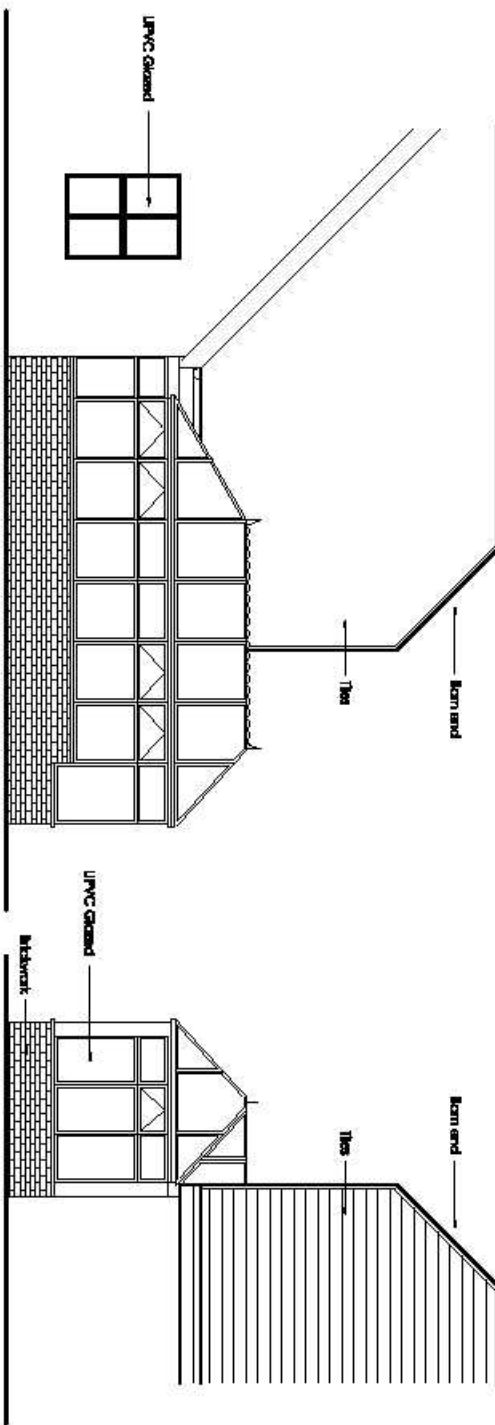

PROPOSED SIDE ELEVATIONS SCALE 1:100

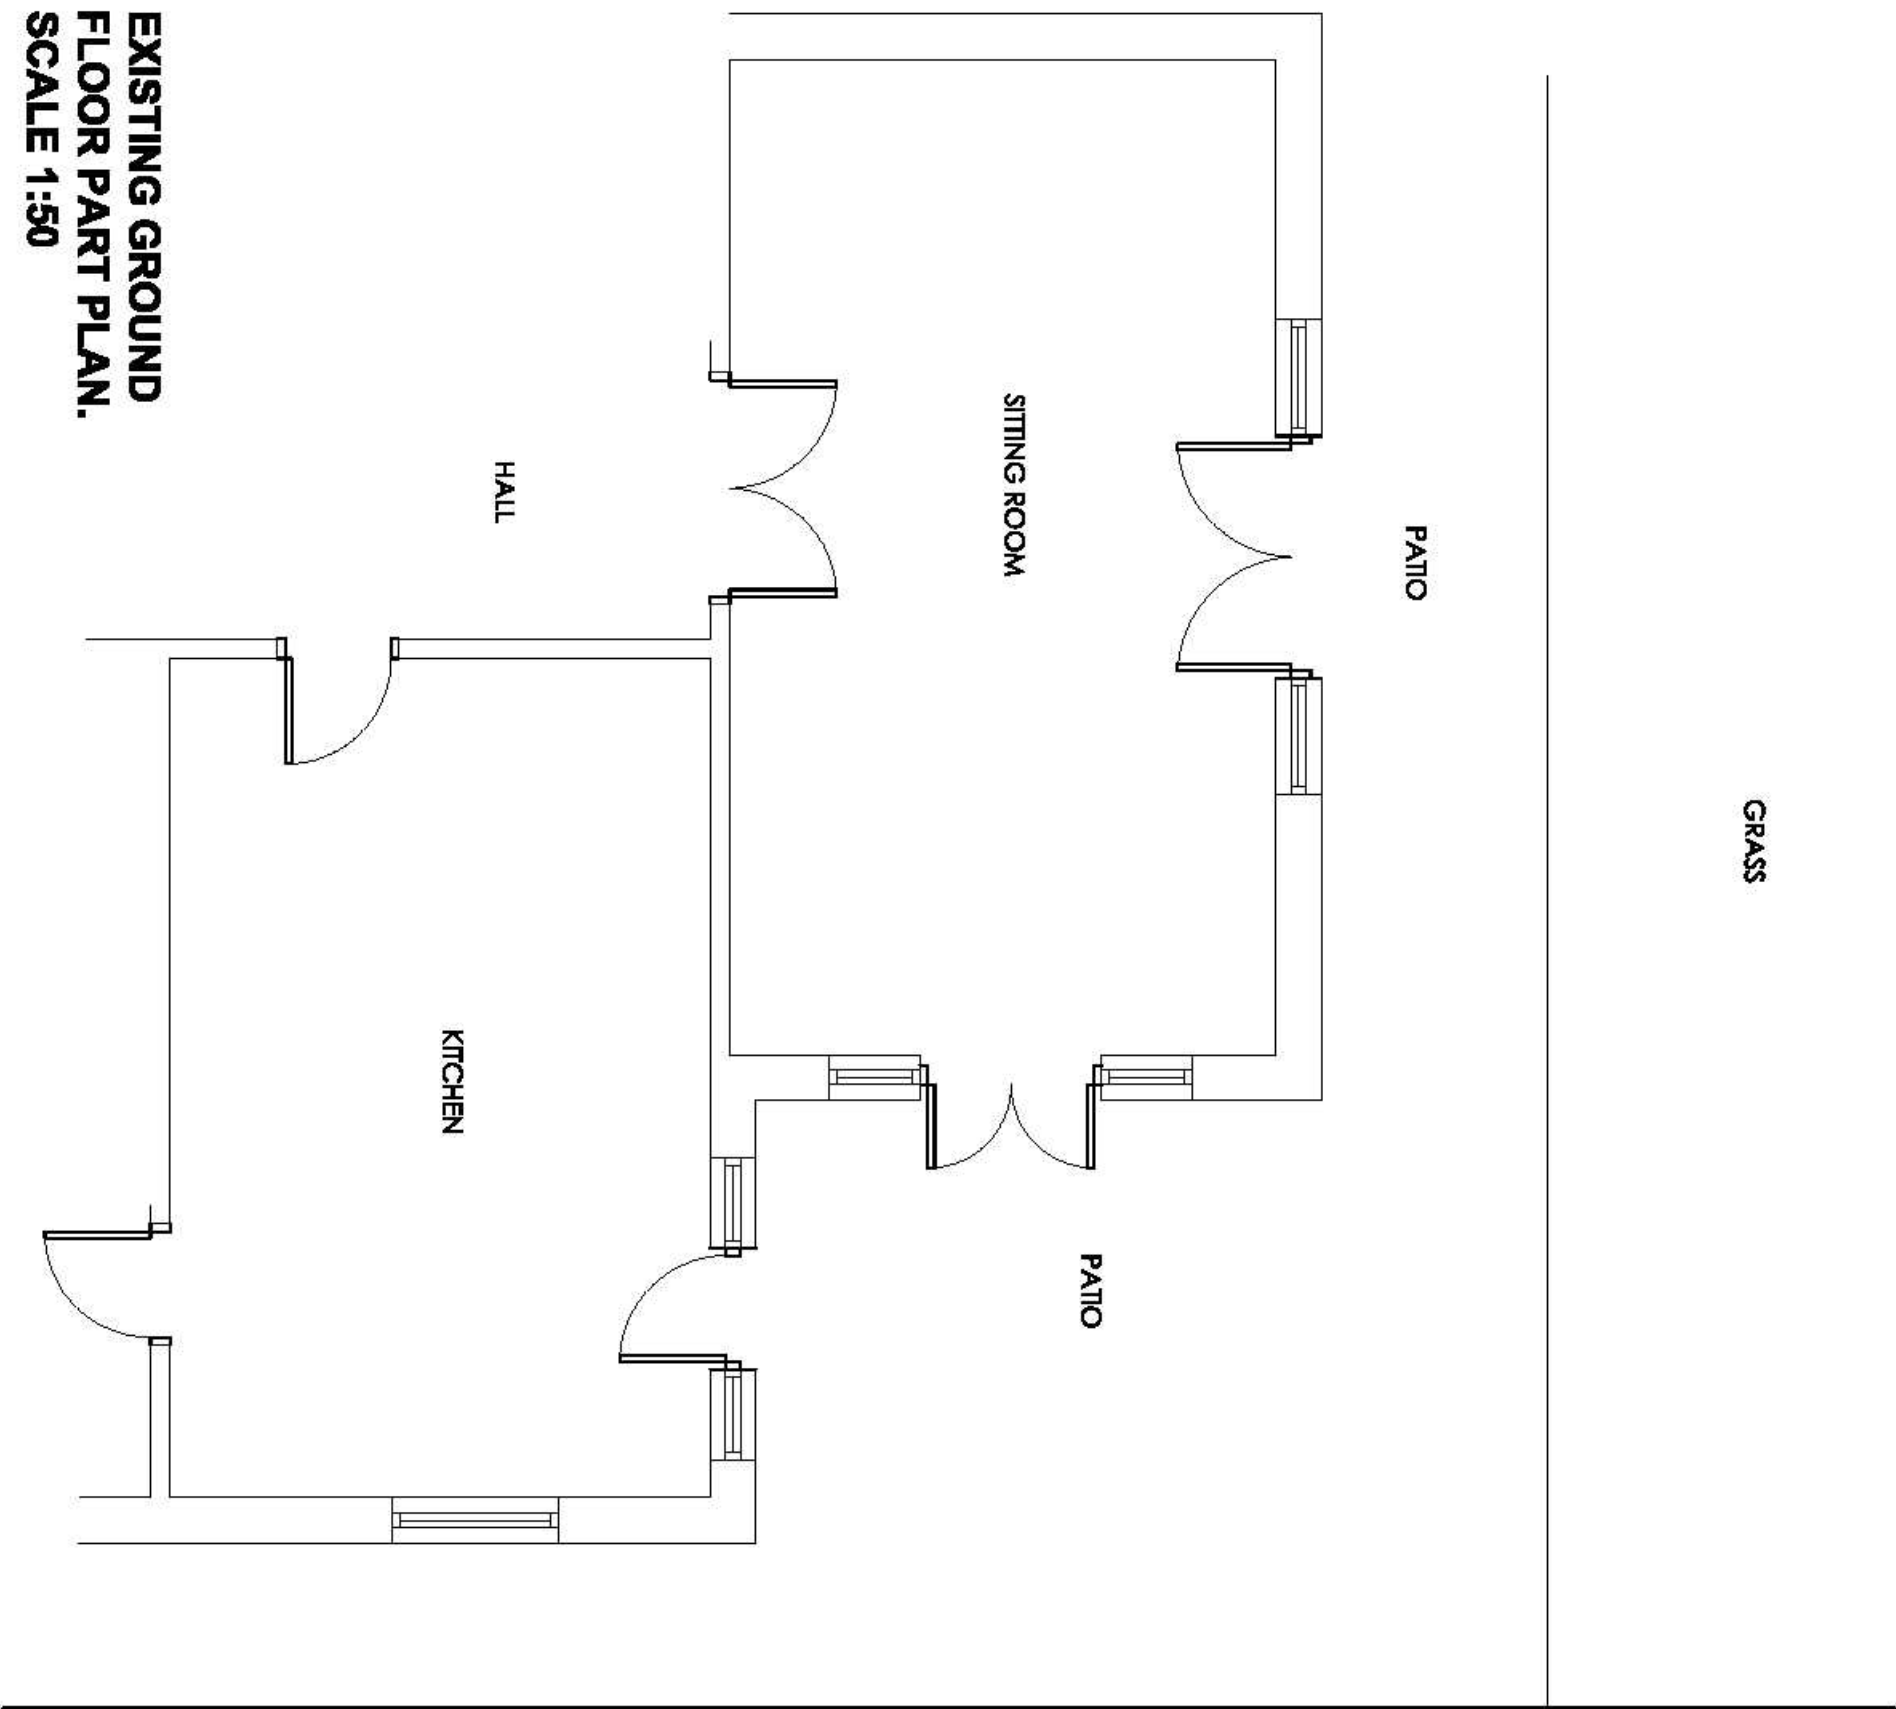

EXISTING GROUND FLOOR PART PLAN. SCALE 1:50

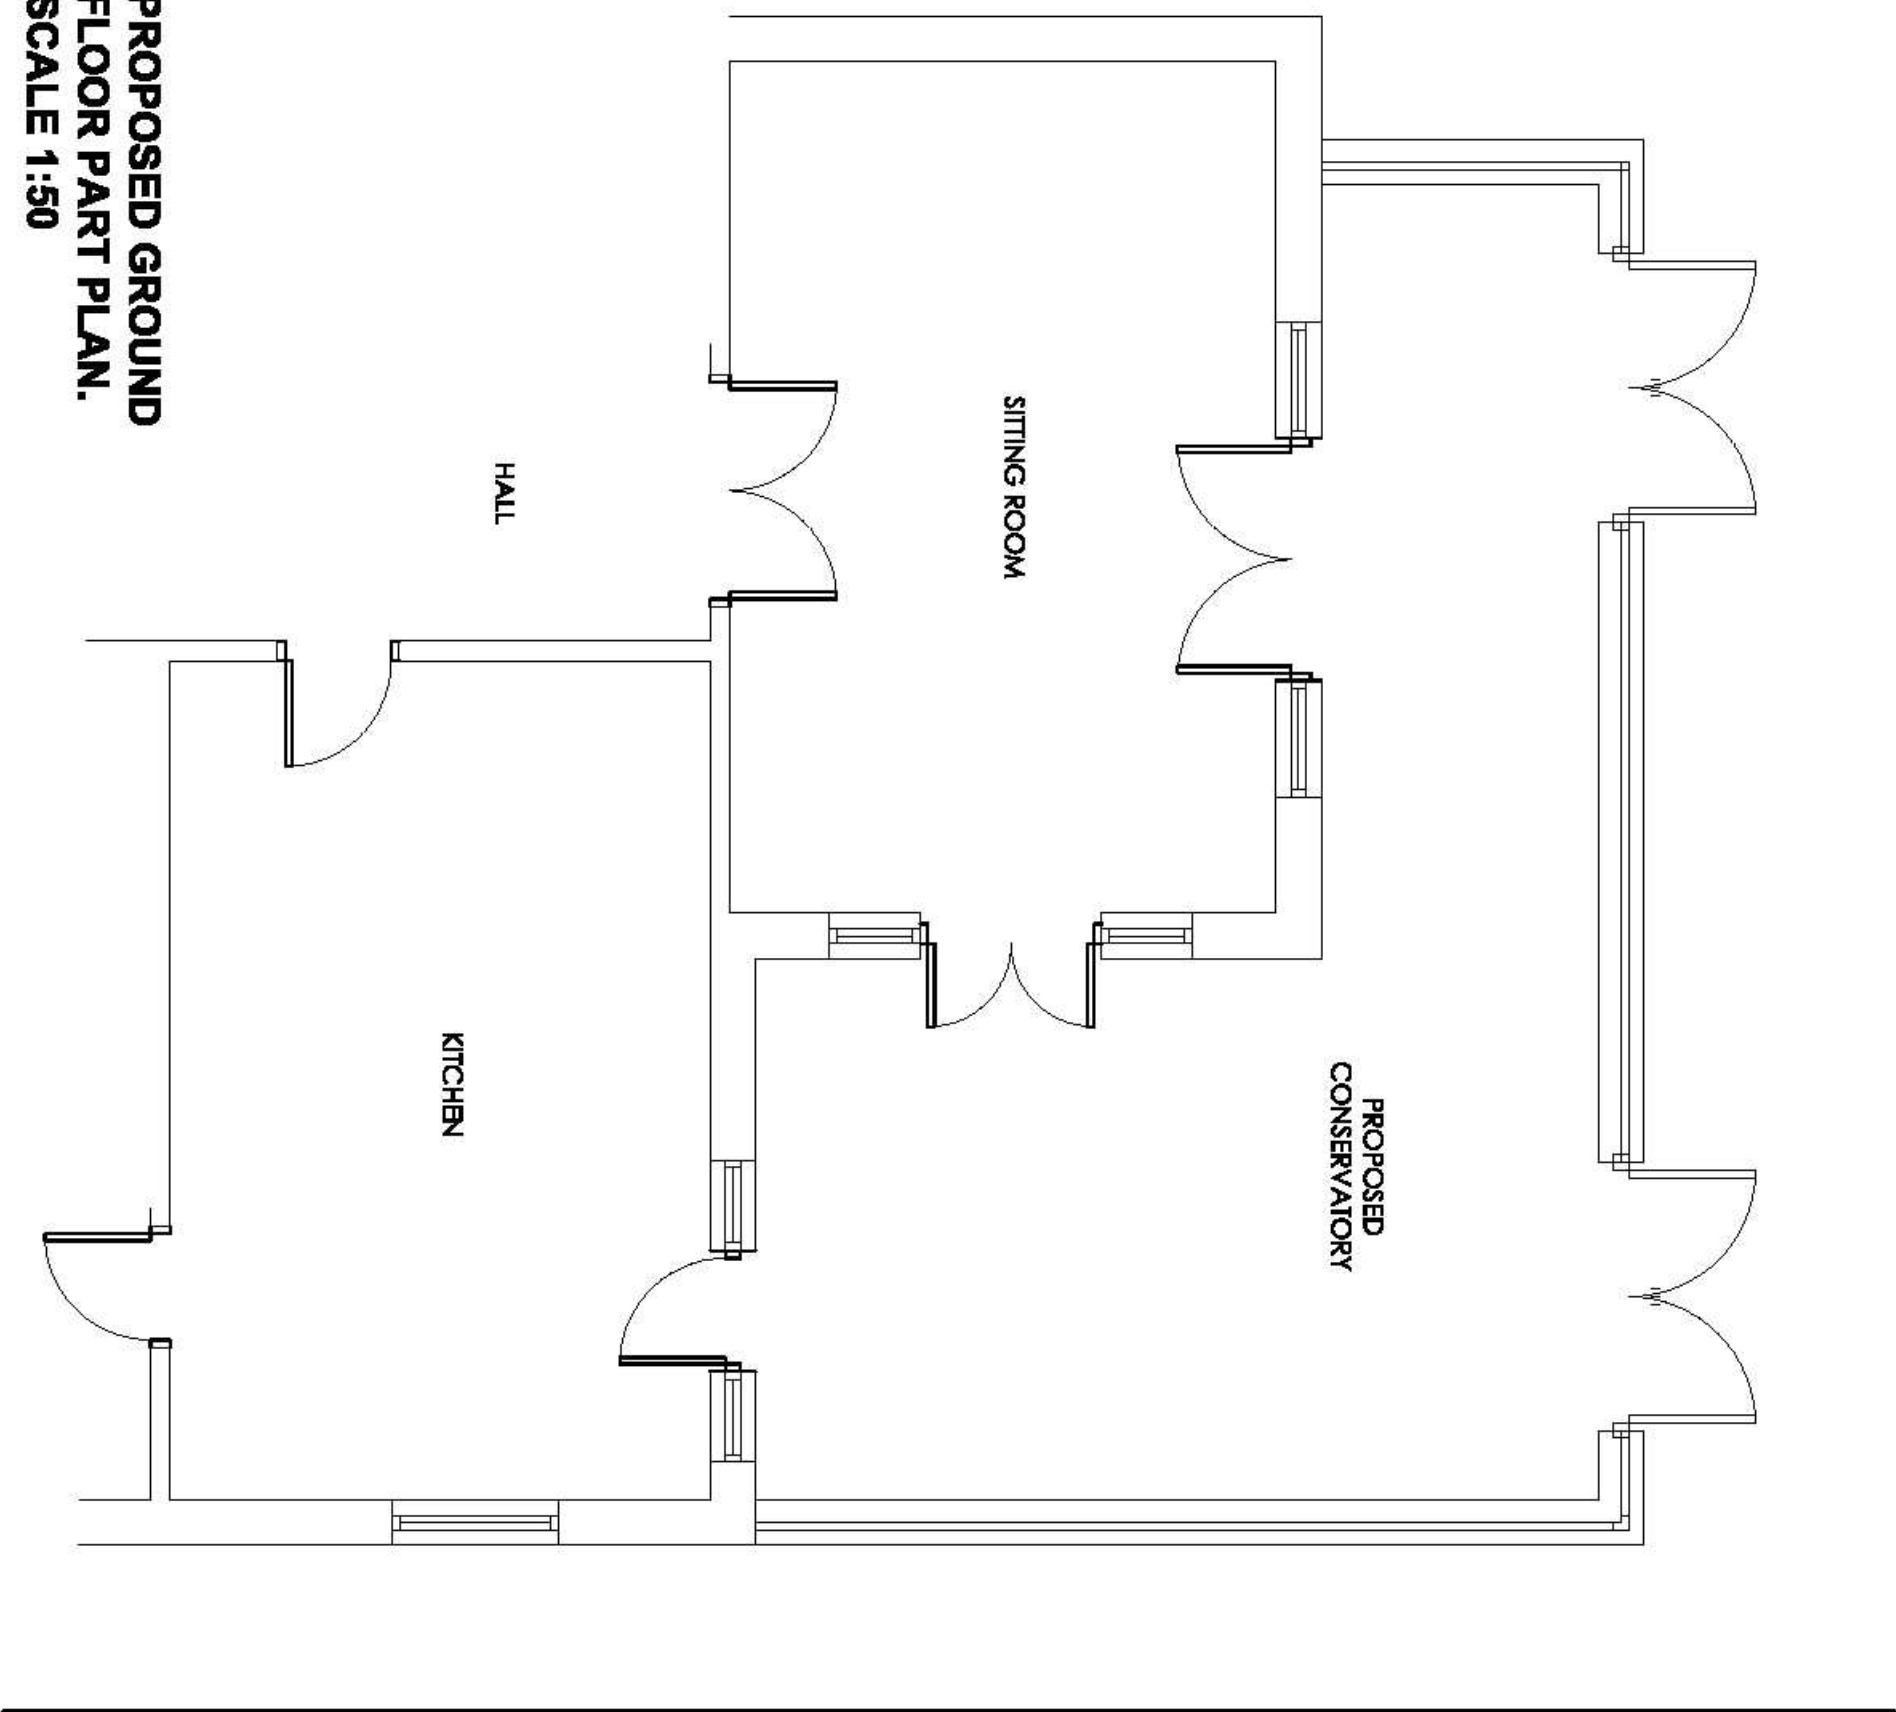

PROPOSED GROUND FLOOR PART PLAN. SCALE 1:50

Client
Mr & Mrs Forrester

Address
Meycroft, Church Road, Eastgate PO20 3XD

Drawing Title
Existing & Proposed Plans & Elevations

Drawing No.
002

REV.
-

SCALE
As Shown @ A1

DATE
June 2008

REFERENCE
2045

GENERAL
DO NOT SCALE FROM THIS DRAWING EXCEPT FOR PLANNING APPLICATION PURPOSES. ALL DIMENSIONS TO BE CHECKED ON SITE PRIOR TO COMMENCEMENT OF WORK. ALL DIMENSIONS RELATING TO SUB-CONTRACTORS OR SUPPLIERS WORK MUST BE CHECKED AND AGREED BETWEEN THE CONTRACTOR AND THE SUB-CONTRACTORS AND SUPPLIERS. ALL DIMENSIONS ARE IN MILLIMETRES. IF IN DOUBT ASK. ALL WORKS OR MATERIALS INDICATED ON THE DRAWING ARE TO BE TO THE LATEST BRITISH STANDARDS AND ARE TO BE CARRIED OUT IN ACCORDANCE WITH THE RELEVANT CODES OF PRACTICE OR RECOGNISED TRADE ASSOCIATION RECOMMENDATIONS AND PUBLICATIONS. THIS DRAWING TO BE READ IN CONJUNCTION WITH ALL RELEVANT DRAWINGS AND SPECIFICATIONS OF OTHER CONSULTANTS. ANY DISCREPANCIES TO BE BROUGHT TO THE ATTENTION OF THE PROJECT MANAGER.