



Left Elevation

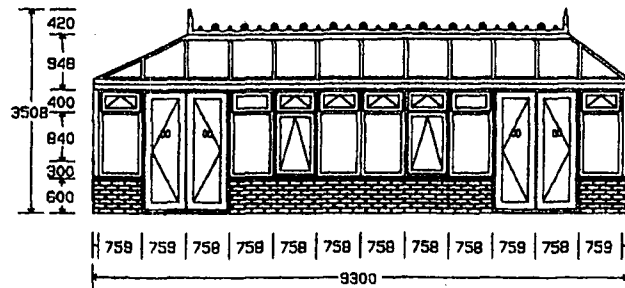


Front Elevation

P020 3xD  
265 B/6  
CONSERVABGLASS

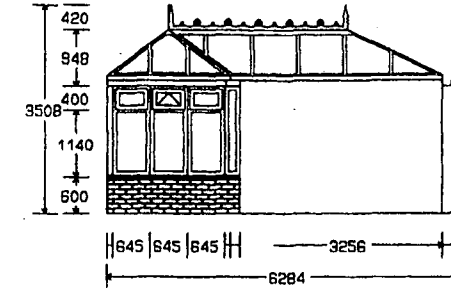

SOFAT 200 Right Elevation

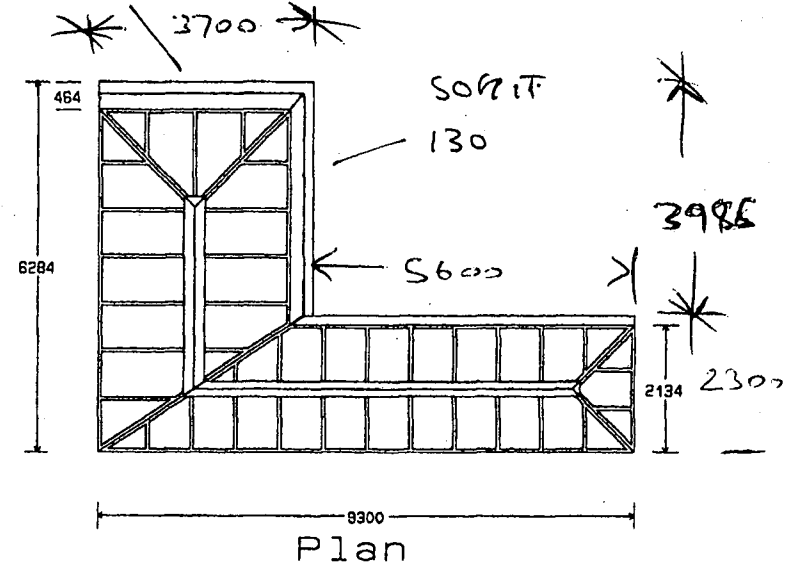

Plan

PREPARED FOR :Mr &amp; Mrs Forrester

PREPARED BY :Outside Interests

NOTES :  
DIMENSIONS ARE EXTERNAL BASE

NOT TO BE USED AS WORKING DRAWINGS

SCALE : NOT TO SCALE

DATE : 12 MAY 2008

DRAWING NO : A05015-OUT

20/40/08