




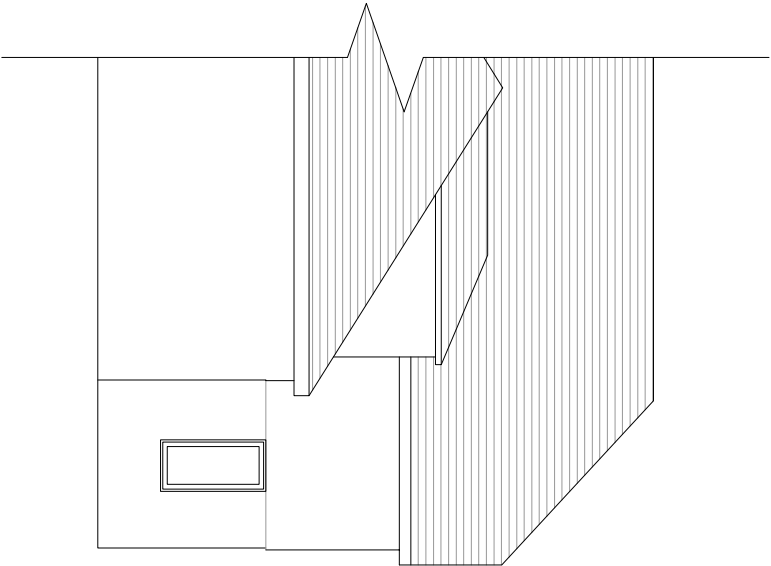



LEFT ELEVATION
SCALE 1:100 @A3

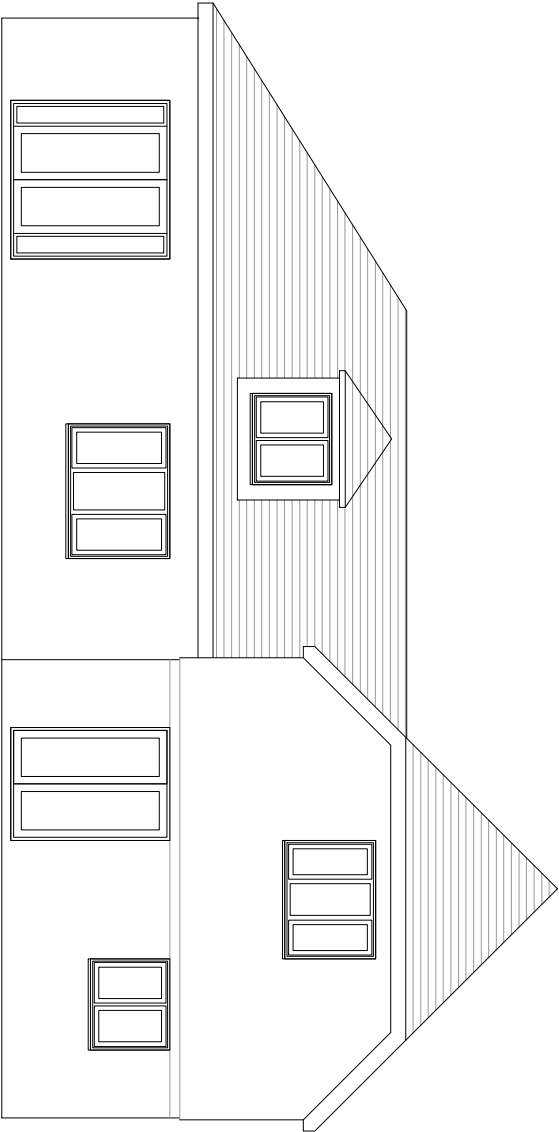

REAR ELEVATION
SCALE 1:100 @A3

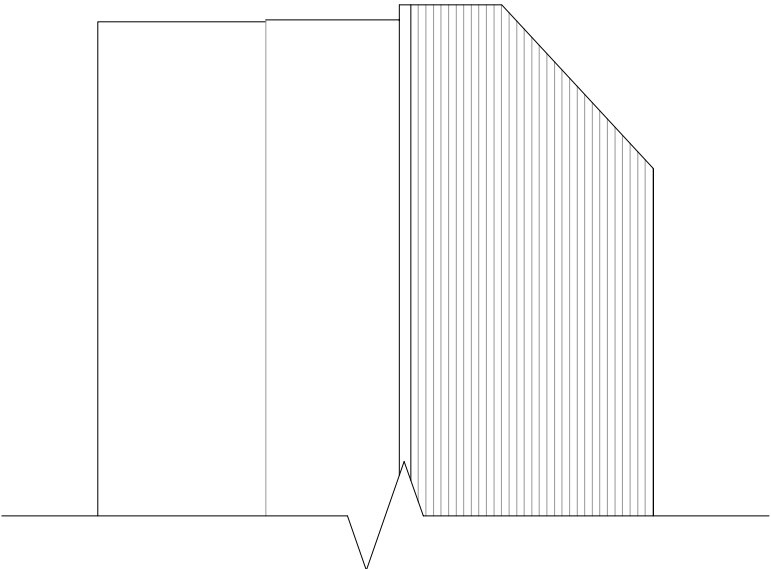

RIGHT ELEVATION
SCALE 1:100 @A3

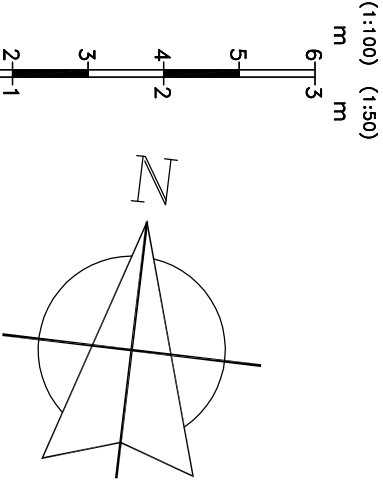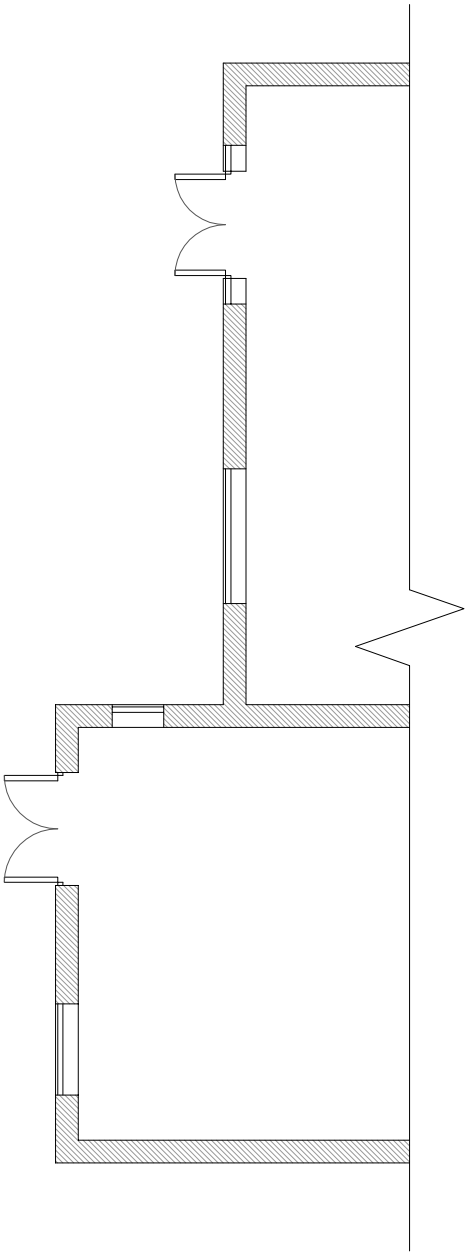

PLAN VIEW
SCALE 1:100 @A3

NOTES

1. All dimensions are in millimetres(mm) & levels in meters(m) unless noted otherwise.
2. This drawing to be read in conjunction with all relevant specifications.
3. All work to comply with the relevant British Standards, GGF Codes of Practice and Building Regulations if non exempt.

PROJECT NUMBER

WT0905FAR

CLIENT

MISS V. WILLIAMS
1 ABERCORN WALK
OFF OLD RECTORY DRIVE
EASTERGATE
CHICHESTER
PO20 3XE

TITLE

EXISTING ELEVATIONS AND PLAN

DRAWN	CHECKED	DATE	SCALE
L.KONIDIS	SR	13-08-13	AS SHOWN @ A3

DRG. NO. 571001

REVISION



UNIT 7
NORTH ORBITAL
COMMERCIAL PARK
NAPSBUURY LANE
ST ALBANS
AL1 1XB