







EXISTING SOUTH ELEVATION 1:100



PROPOSED SOUTH ELEVATION 1:100

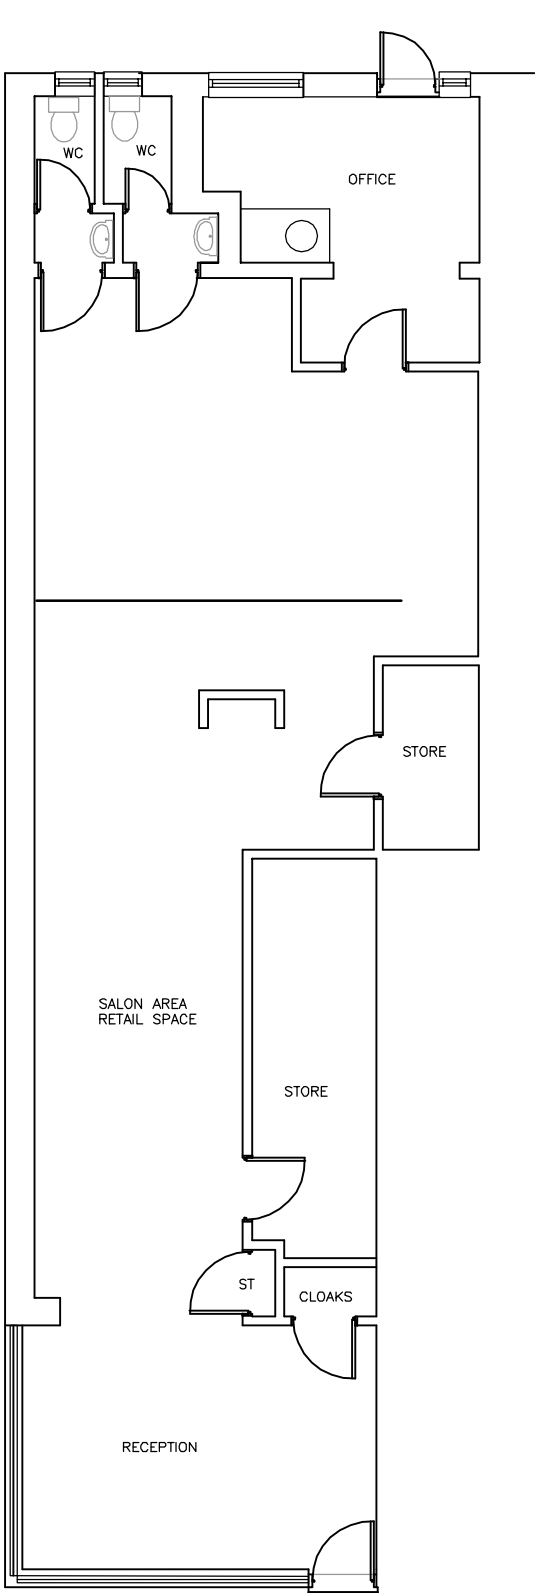

EXISTING GROUND FLOOR PLAN 1:100

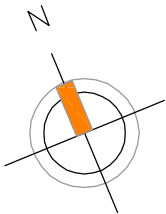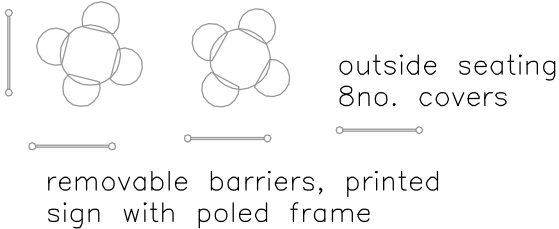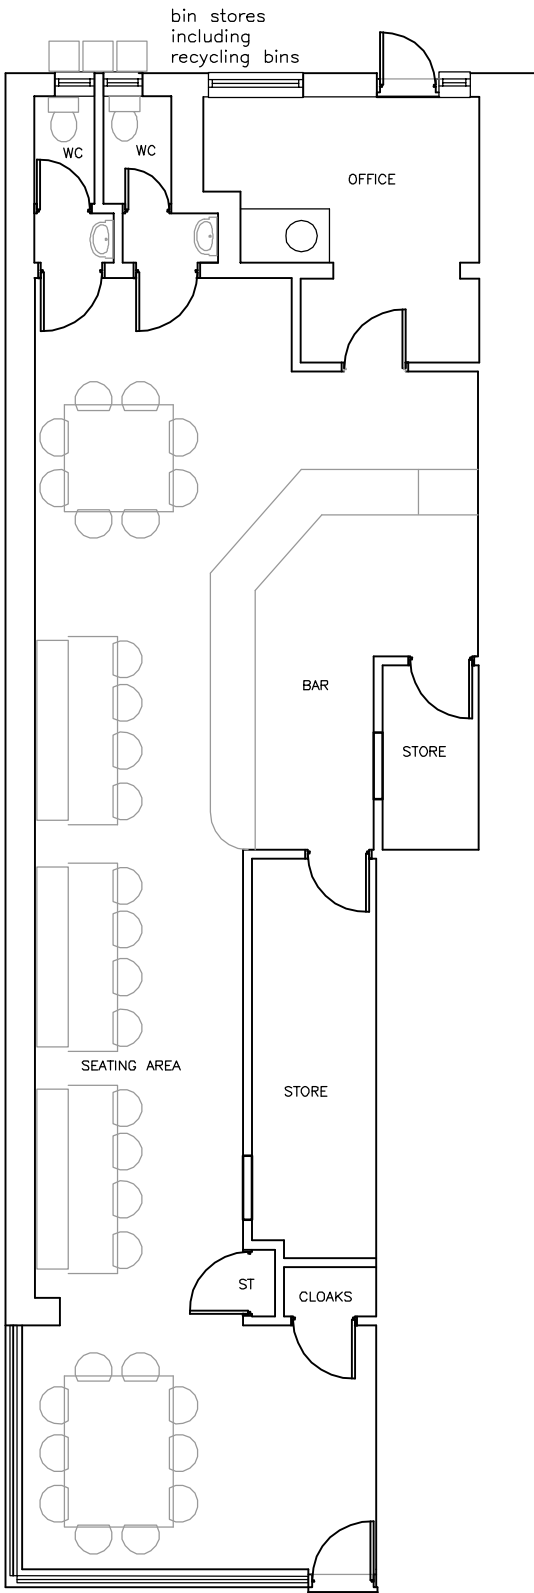

PROPOSED GROUND FLOOR PLAN 1:100

AMdesign ARCHITECTURE DESIGN DEVELOPMENT .eeza Aldis-Hobbs ARB RIBA SPAB Job: 07756 329400 E-mail: leeza@amdesignltd.co.uk	PROJECT MICRO PUB 42 BARNHAM ROAD BARNHAM PO22 0ES PROJECT STAGE PLANNING	DRAWING GROUND FLOOR PLAN DRAWING No 267/02 SCALE 1:100 DATE JUNE 2018 DRAWN LA CHECKED			
			LETTER	REVISION	DATE
This scheme is subject to town planning and all other necessary consents. All dimesions and levels to be checked on site. This drawing is to be read in conjunction with other relevant drawings and documents. Report all discrepancies to the Architect before work commences. AM Design is the trading name of AM Design Ltd © AM Design Ltd. All rights reserved.					