



Scale

Notes:

1. All Copyrights Reserved. The Copyright of this drawing and designs contained therein remain the property of John Letton RIBA and may not be used without express written permission.
2. Scale from this drawing for planning purposes only
3. All dimensions are in millimetres
4. All dimensions are to be checked on site before work proceeds
5. Any discrepancies on this drawing, actual or assumed or as related to specialist or consultants drawings, details, etc. are to be reported immediately upon discovery
6. This is not a working drawing and should not be used as such

Dimensions from the face of the existing house to the boundary:

a = 7.1 metres

b = 6.4 metres

Rev A - Dimensions added - 02/07/14

37 Stempwood Way Barnham PO22 0LA Proposed extension Block Plan

Scale: 1:500 @ A4

Date: 20/06/14

John Letton RIBA

32 North Street Lewes

East Sussex BN7 2PH

01273 478110

www.johnlettonarchitect.com

admin@johnlettonarchitect.com

Dwg No. 1406-002 BLK

Notes:

1. All Copyrights Reserved. The Copyright of this drawing and designs contained therein remain the property of John Letton RIBA and may not be used without express written permission.
2. Scale from this drawing for planning purposes only
3. All dimensions are in millimetres
4. All dimensions are to be checked on site before work proceeds
5. Any discrepancies on this drawing, actual or assumed or as related to specialist or consultants drawings, details, etc. are to be reported immediately upon discovery
6. This is not a working drawing and should not be used as such



**37 Stempswood Way
Barnham PO22 0LA
Proposed extension
Site Location Plan**

Scale: 1:1250 @ A4

Date: 20/06/14

John Letton RIBA

32 North Street Lewes

East Sussex BN7 2PH

01273 478110

www.johnlettonarchitect.com

admin@johnlettonarchitect.com

Dwg No. 1406-002 SLP

Notes:

1. All Copyrights Reserved. The Copyright of this drawing and designs contained therein remain the property of John Letton RIBA and may not be used without express written permission.
2. Scale from this drawing for planning purposes only
3. All dimensions are in millimetres
4. All dimensions are to be checked on site before work proceeds
5. Any discrepancies on this drawing, actual or assumed or as related to specialist or consultants drawings, details, etc. are to be reported immediately upon discovery
6. This is not a working drawing and should not be used as such



**37 Stempwood Way
Barnham PO22 0LA
Proposed extension
Ground Floor Plan**

Scale: 1:100 @ A4

Date: 20/06/14

John Letton RIBA

32 North Street Lewes

East Sussex BN7 2PH

01273 478110

www.johnlettonarchitect.com

admin@johnlettonarchitect.com

Dwg No. 1406-002 GFP

Notes:

1. All Copyrights Reserved. The Copyright of this drawing and designs contained therein remain the property of John Letton RIBA and may not be used without express written permission.
2. Scale from this drawing for planning purposes only
3. All dimensions are in millimetres
4. All dimensions are to be checked on site before work proceeds
5. Any discrepancies on this drawing, actual or assumed or as related to specialist or consultants drawings, details, etc. are to be reported immediately upon discovery
6. This is not a working drawing and should not be used as such



Rev A - Minor amendments - 02/07/14

**37 Stempwood Way
Barnham PO22 0LA
Proposed extension
First Floor Plan**

Scale: 1:100 @ A4

Date: 20/06/14

John Letton RIBA

32 North Street Lewes


East Sussex BN7 2PH

01273 478110

www.johnlettonarchitect.com

admin@johnlettonarchitect.com

Dwg No. 1406-002 FFP

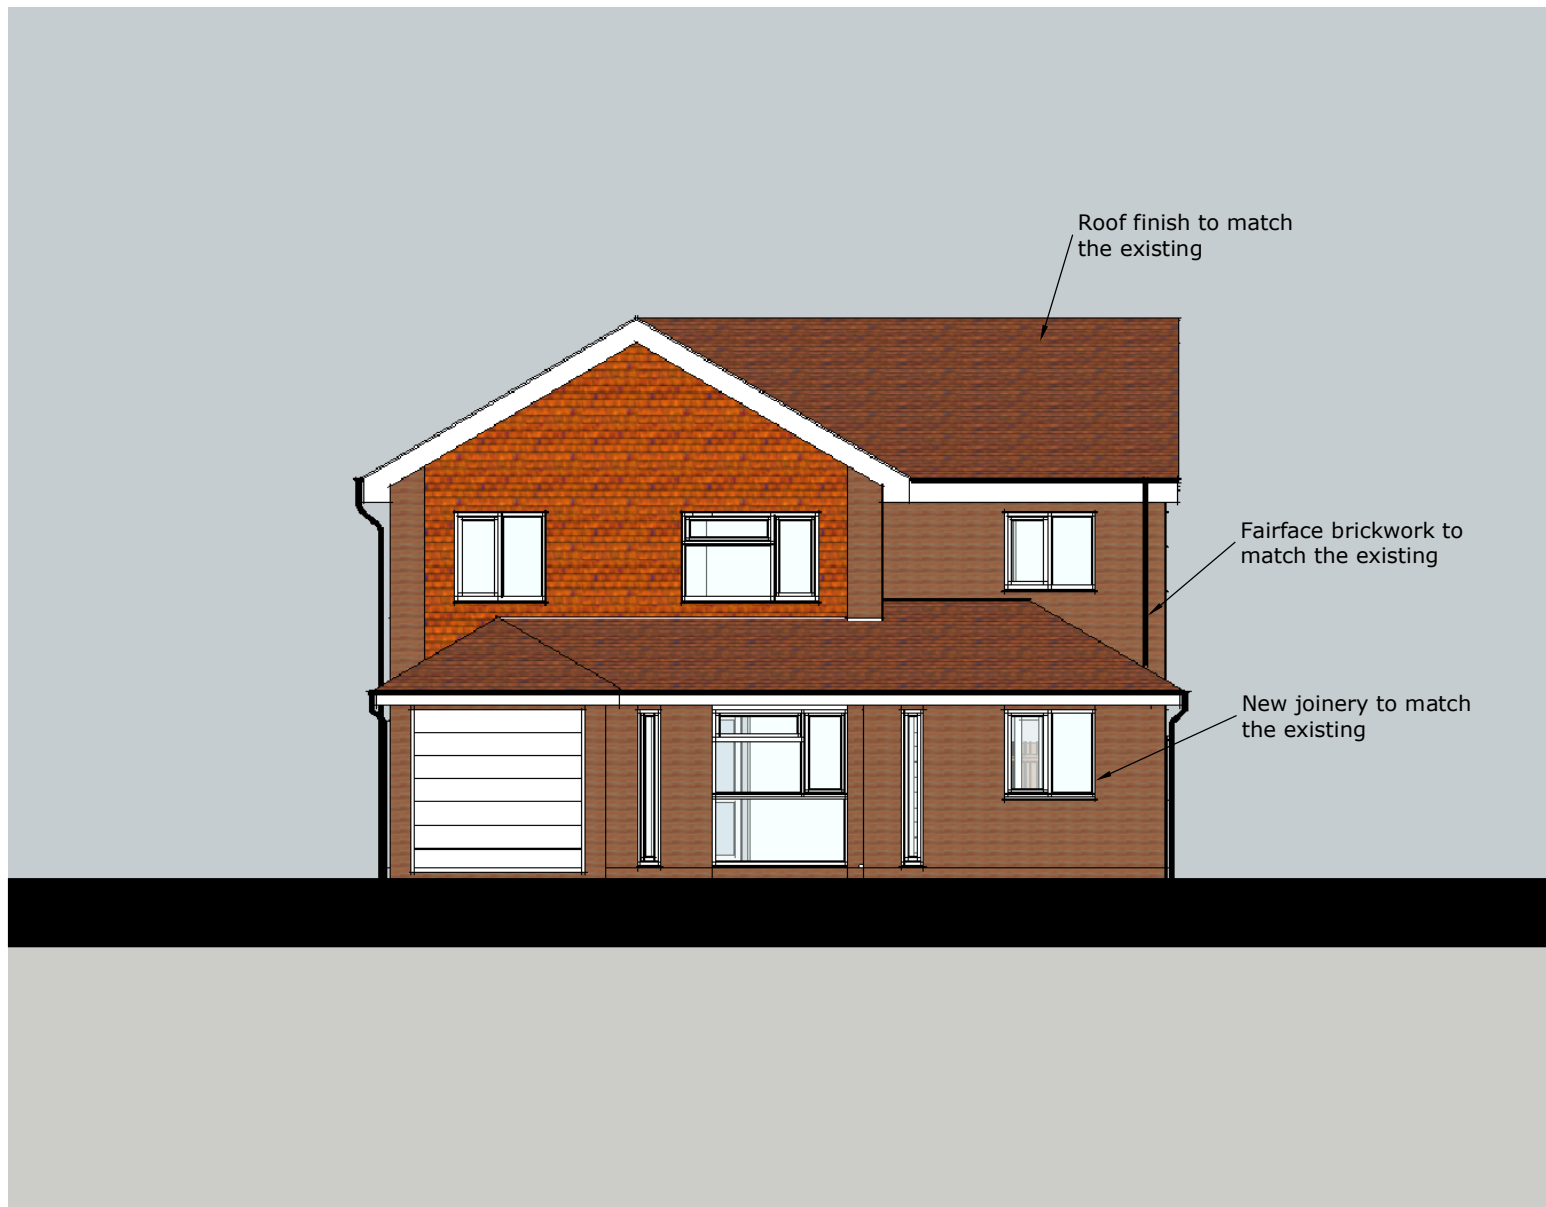

Notes:

1. All Copyrights Reserved. The Copyright of this drawing and designs contained therein remain the property of John Letton RIBA and may not be used without express written permission.
2. Scale from this drawing for planning purposes only
3. All dimensions are in millimetres
4. All dimensions are to be checked on site before work proceeds
5. Any discrepancies on this drawing, actual or assumed or as related to specialist or consultants drawings, details, etc. are to be reported immediately upon discovery
6. This is not a working drawing and should not be used as such

**37 Stempwood Way
Barnham PO22 0LA
Proposed extension
South Elevation**

Scale: 1:100 @ A4

Date: 20/06/14

John Letton RIBA

32 North Street Lewes

East Sussex BN7 2PH

01273 478110

www.johnlettonarchitect.com

admin@johnlettonarchitect.com

Dwg No. 1406-002 SElev



Notes:

1. All Copyrights Reserved. The Copyright of this drawing and designs contained therein remain the property of John Letton RIBA and may not be used without express written permission.
2. Scale from this drawing for planning purposes only
3. All dimensions are in millimetres
4. All dimensions are to be checked on site before work proceeds
5. Any discrepancies on this drawing, actual or assumed or as related to specialist or consultants drawings, details, etc. are to be reported immediately upon discovery
6. This is not a working drawing and should not be used as such

Rev A - Fence amended - 03/07/14

**37 Stempswood Way
Barnham PO22 0LA
Proposed extension
East Elevation**

Scale: 1:100 @ A4

Date: 20/06/14

John Letton RIBA

32 North Street Lewes
East Sussex BN7 2PH
01273 478110

www.johnlettonarchitect.com

admin@johnlettonarchitect.com

Dwg No. 1406-002 EElev



Notes:

1. All Copyrights Reserved. The Copyright of this drawing and designs contained therein remain the property of John Letton RIBA and may not be used without express written permission.
2. Scale from this drawing for planning purposes only
3. All dimensions are in millimetres
4. All dimensions are to be checked on site before work proceeds
5. Any discrepancies on this drawing, actual or assumed or as related to specialist or consultants drawings, details, etc. are to be reported immediately upon discovery
6. This is not a working drawing and should not be used as such

**37 Stempwood Way
Barnham PO22 0LA
Proposed extension
North Elevation**

Scale: 1:100 @ A4

Date: 20/06/14

John Letton RIBA

32 North Street Lewes

East Sussex BN7 2PH

01273 478110



www.johnlettonarchitect.com

admin@johnlettonarchitect.com

Dwg No. 1406-002 NElev

Notes:

1. All Copyrights Reserved. The Copyright of this drawing and designs contained therein remain the property of John Letton RIBA and may not be used without express written permission.
2. Scale from this drawing for planning purposes only
3. All dimensions are in millimetres
4. All dimensions are to be checked on site before work proceeds
5. Any discrepancies on this drawing, actual or assumed or as related to specialist or consultants drawings, details, etc. are to be reported immediately upon discovery
6. This is not a working drawing and should not be used as such

 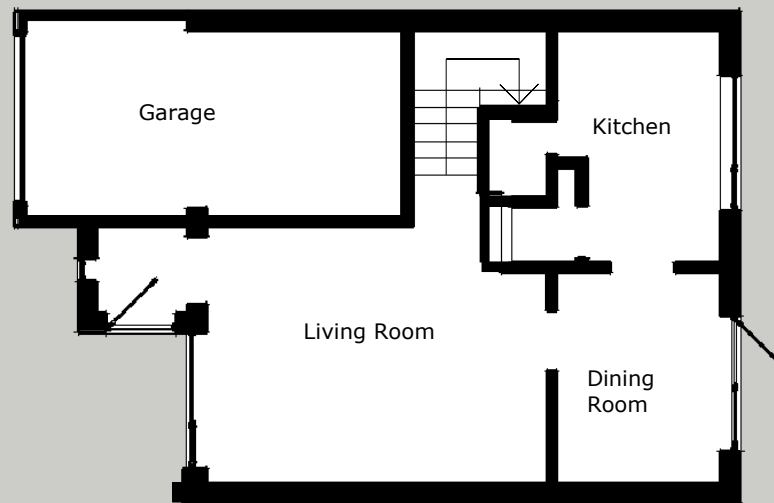

**37 Stempwood Way
Barnham PO22 0LA
Existing Ground Floor Plan**

Scale: 1:100 @ A4

Date: 20/06/14

John Letton RIBA

32 North Street Lewes

East Sussex BN7 2PH

01273 478110


www.johnlettonarchitect.com

admin@johnlettonarchitect.com

Dwg No. 1406-002 ExGFP

Notes:

1. All Copyrights Reserved. The Copyright of this drawing and designs contained therein remain the property of John Letton RIBA and may not be used without express written permission.
2. Scale from this drawing for planning purposes only
3. All dimensions are in millimetres
4. All dimensions are to be checked on site before work proceeds
5. Any discrepancies on this drawing, actual or assumed or as related to specialist or consultants drawings, details, etc. are to be reported immediately upon discovery
6. This is not a working drawing and should not be used as such

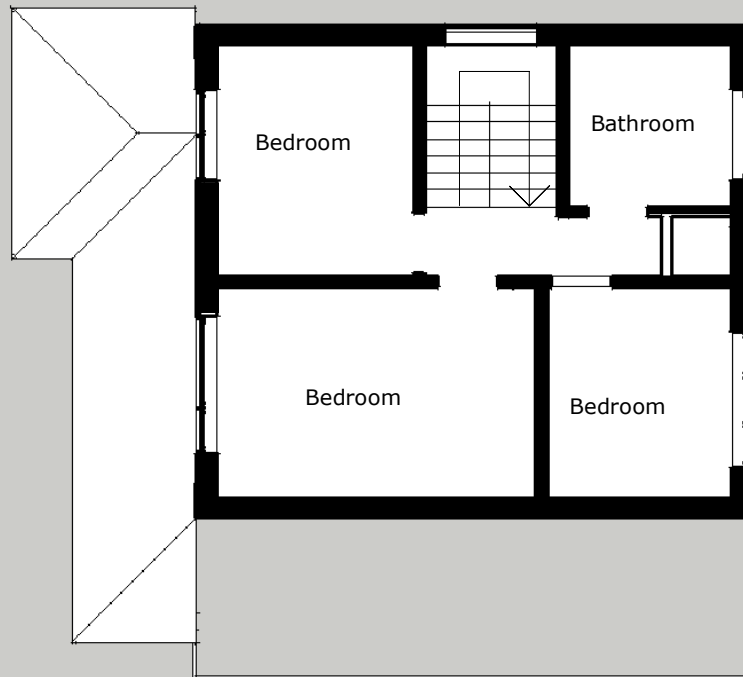

Rev A - Minor amendments - 02/07/14

**37 Stempswood Way
Barnham PO22 0LA
Existing First Floor Plan**

Scale: 1:100 @ A4

Date: 20/06/14

John Letton RIBA

32 North Street Lewes

East Sussex BN7 2PH

01273 478110

www.johnlettonarchitect.com

admin@johnlettonarchitect.com

Dwg No. 1406-002 ExFFP

Notes:

1. All Copyrights Reserved. The Copyright of this drawing and designs contained therein remain the property of John Letton RIBA and may not be used without express written permission.
2. Scale from this drawing for planning purposes only
3. All dimensions are in millimetres
4. All dimensions are to be checked on site before work proceeds
5. Any discrepancies on this drawing, actual or assumed or as related to specialist or consultants drawings, details, etc. are to be reported immediately upon discovery
6. This is not a working drawing and should not be used as such



**37 Stempwood Way
Barnham PO22 0LA
Existing South Elevation**

Scale: 1:100 @ A4

Date: 20/06/14

John Letton RIBA

32 North Street Lewes

East Sussex BN7 2PH

01273 478110


www.johnlettonarchitect.com

admin@johnlettonarchitect.com

Dwg No. 1406-002 ExSElev

Notes:

1. All Copyrights Reserved. The Copyright of this drawing and designs contained therein remain the property of John Letton RIBA and may not be used without express written permission.
2. Scale from this drawing for planning purposes only
3. All dimensions are in millimetres
4. All dimensions are to be checked on site before work proceeds
5. Any discrepancies on this drawing, actual or assumed or as related to specialist or consultants drawings, details, etc. are to be reported immediately upon discovery
6. This is not a working drawing and should not be used as such

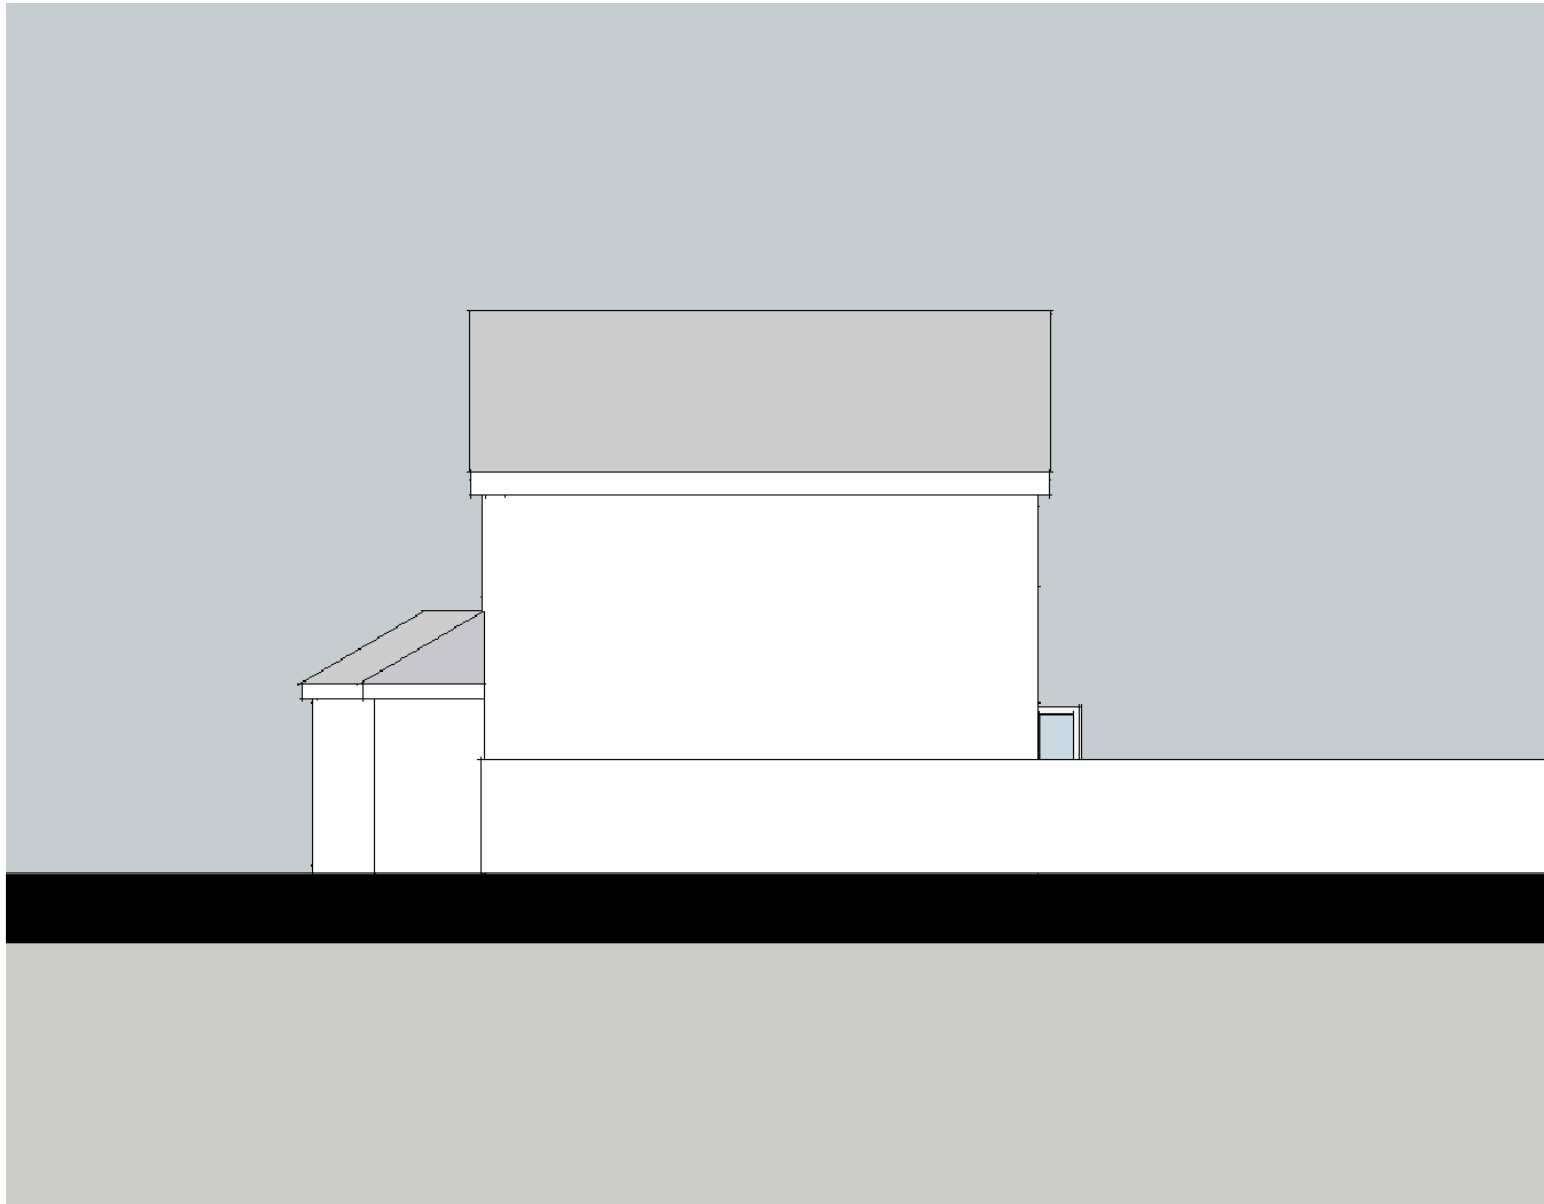

**37 Stempwood Way
Barnham PO22 0LA
Existing East Elevation**

Scale: 1:100 @ A4

Date: 20/06/14

John Letton RIBA

32 North Street Lewes

East Sussex BN7 2PH

01273 478110

www.johnlettonarchitect.com

admin@johnlettonarchitect.com

Dwg No. 1406-002 ExEElev



Notes:

1. All Copyrights Reserved. The Copyright of this drawing and designs contained therein remain the property of John Letton RIBA and may not be used without express written permission.
2. Scale from this drawing for planning purposes only
3. All dimensions are in millimetres
4. All dimensions are to be checked on site before work proceeds
5. Any discrepancies on this drawing, actual or assumed or as related to specialist or consultants drawings, details, etc. are to be reported immediately upon discovery
6. This is not a working drawing and should not be used as such

**37 Stempwood Way
Barnham PO22 0LA
Existing North Elevation**

Scale: 1:100 @ A4

Date: 20/06/14

John Letton RIBA

32 North Street Lewes

East Sussex BN7 2PH

01273 478110

www.johnlettonarchitect.com

admin@johnlettonarchitect.com

Dwg No. 1406-002 ExNElev