



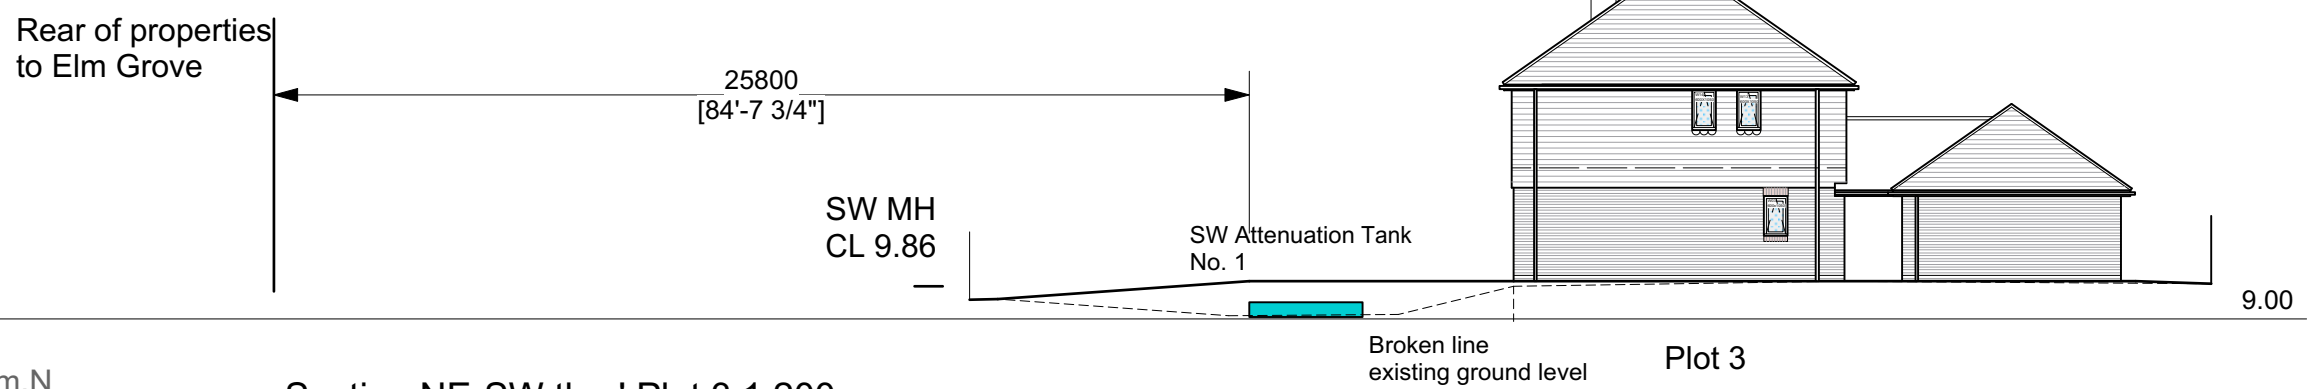


Elevation 1-1 1:100




Key

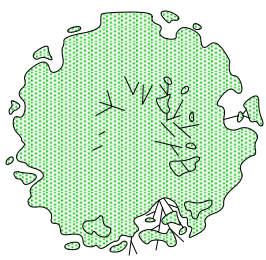

Location of proposed specimen trees to enhance site following removal of Category C trees

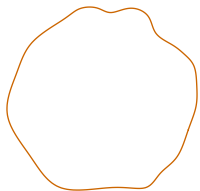

Existing trees to be retained

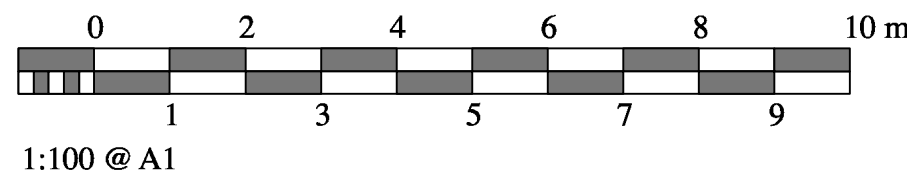

E.	120617	gm	Family room reduced No.97 The Rectory.
D.	090217	gm	Site section thro' Plot 3 added.
C.	300816	gm	Additional window to plots 1 & 3.
B.	300615	gm	Access road revisions following consultation.
A.	030615	gm	Window removed from north east elevation of plots 1 & 3 first floor.

Rev Date Amend Revision

Gerald Moore RIBA. Chartered Architect

1 Exmoor Crescent Worthing West Sussex BN13 2PL

Tel: 01903 609607 Mobile: 07793 00 44 62

www.geraldmooresrba.co.uk e-mail: contact@geraldmooresrba.co.uk

Client: SIGMA HOMES LIMITED

Project: 97 BARNHAM ROAD EASTERGATE PO22 0EQ

Drawing: SITE LAYOUT PLAN AND SITE SECTION

Drg No: 1220/13/P/04E

Scales: 1:200, 1:100 Date: APR 2015

Drawn: gm Drwg Size: A1

This drawing is the copyright of Gerald Moore RIBA. The contractor should check all dimensions on site. No dimensions are to be scaled from this drawing except for planning purposes. It is the contractor's responsibility to ensure that all works are in compliance with the current statutory requirements.