


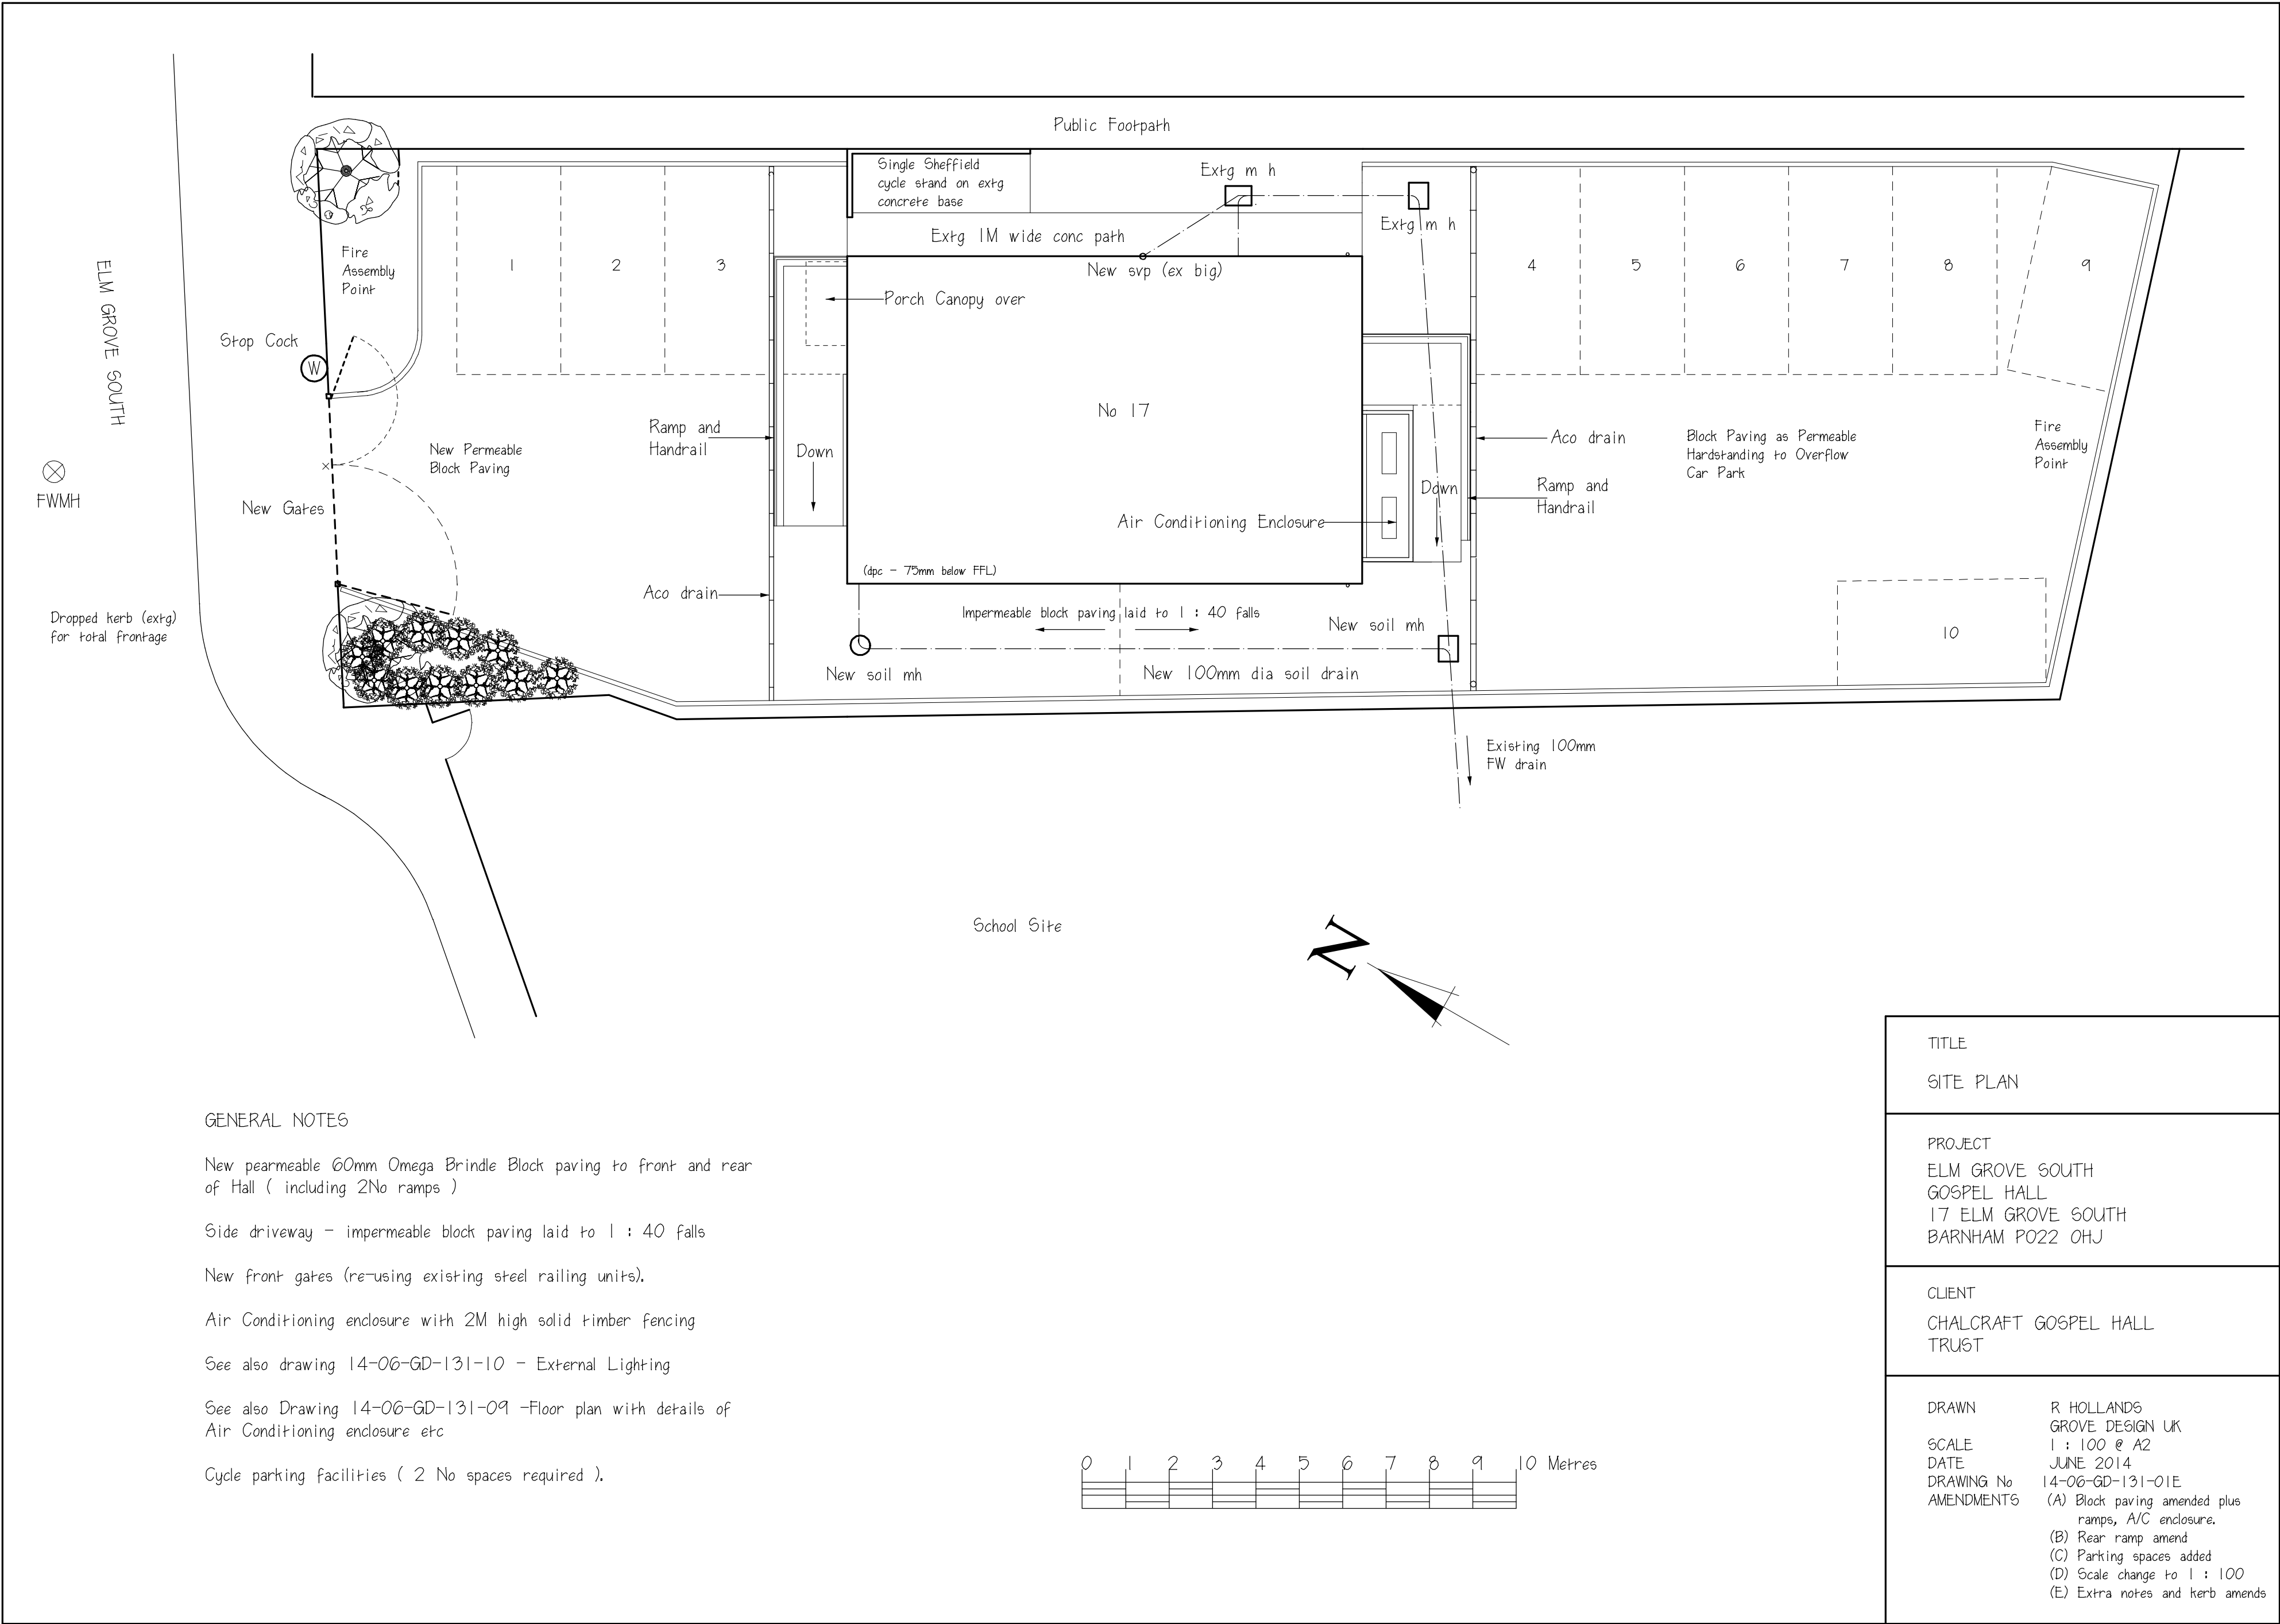

GENERAL NOTES

- New permeable 60mm Omega Brindle Block paving to front and rear of Hall (including 2No ramps)
- Side driveway - impermeable block paving laid to 1 : 40 falls
- New front gates (re-using existing steel railing units).
- Air Conditioning enclosure with 2M high solid timber fencing
- See also drawing 14-06-GD-131-10 - External Lighting
- See also Drawing 14-06-GD-131-09 -Floor plan with details of Air Conditioning enclosure etc
- Cycle parking facilities (2 No spaces required).

TITLE	
SITE PLAN	
PROJECT	
ELM GROVE SOUTH GOSPEL HALL 17 ELM GROVE SOUTH BARNHAM PO22 0HJ	
CLIENT	
CHALCRAFT GOSPEL HALL TRUST	
DRAWN	R HOLLANDS
SCALE	GROVE DESIGN UK
DATE	1 : 100 @ A2
DRAWING No	JUNE 2014
AMENDMENTS	14-06-GD-131-01E (A) Block paving amended plus ramps, A/C enclosure. (B) Rear ramp amend (C) Parking spaces added (D) Scale change to 1 : 100 (E) Extra notes and kerb amends