




NOTE

To be read in conjunction with Drawing No 12-06-GD-131-10
 External site lighting (incl Emergency)
 See also Drawing No 12-07-GD-131-06 for lighting (incl emergency)

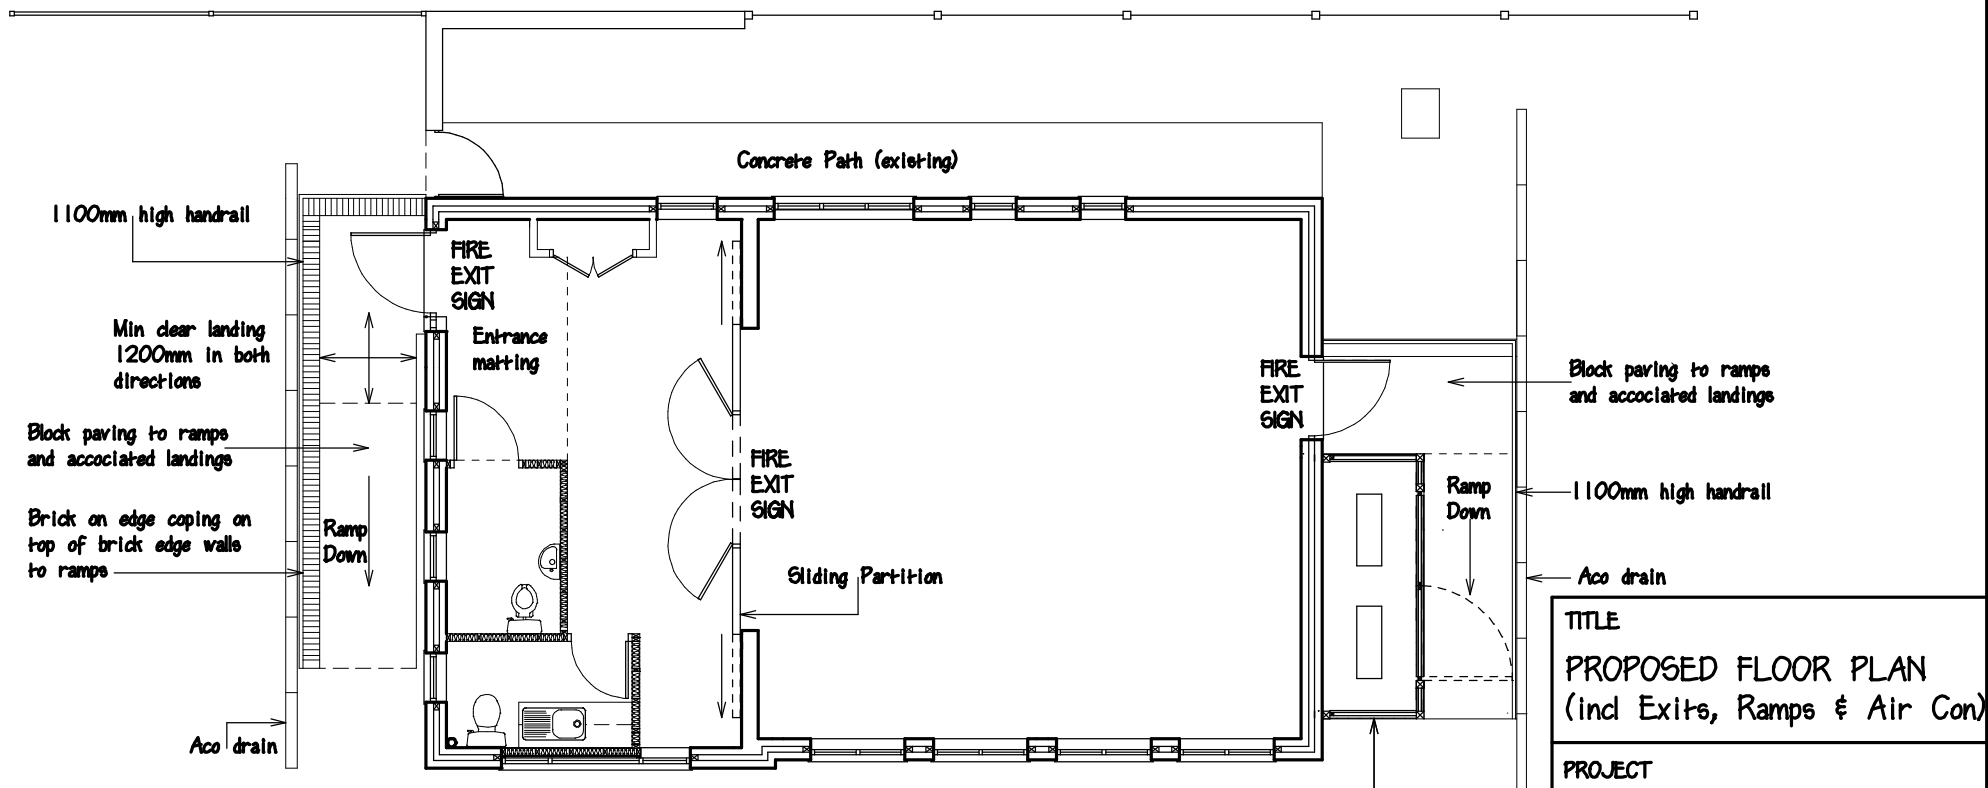

TITLE
 PROPOSED FLOOR PLAN
 (incl Exits, Ramps & Air Con)

PROJECT
 ELM GROVE SOUTH
 GOSPEL HALL
 BARNHAM PO22 0HJ

CLIENT
 CHALCRAFT GOSPEL HALL
 TRUST

DRAWN	R HOLLANDS
SCALE	1 : 100 @ A4
DATE	DECEMBER 2013
DRAWING NO	13-12-GD-131-09B
AMENDMENTS	(A) Rear ramp revised
	(B) Air Con enclosure solid close boarded fence