


Elm Grove South

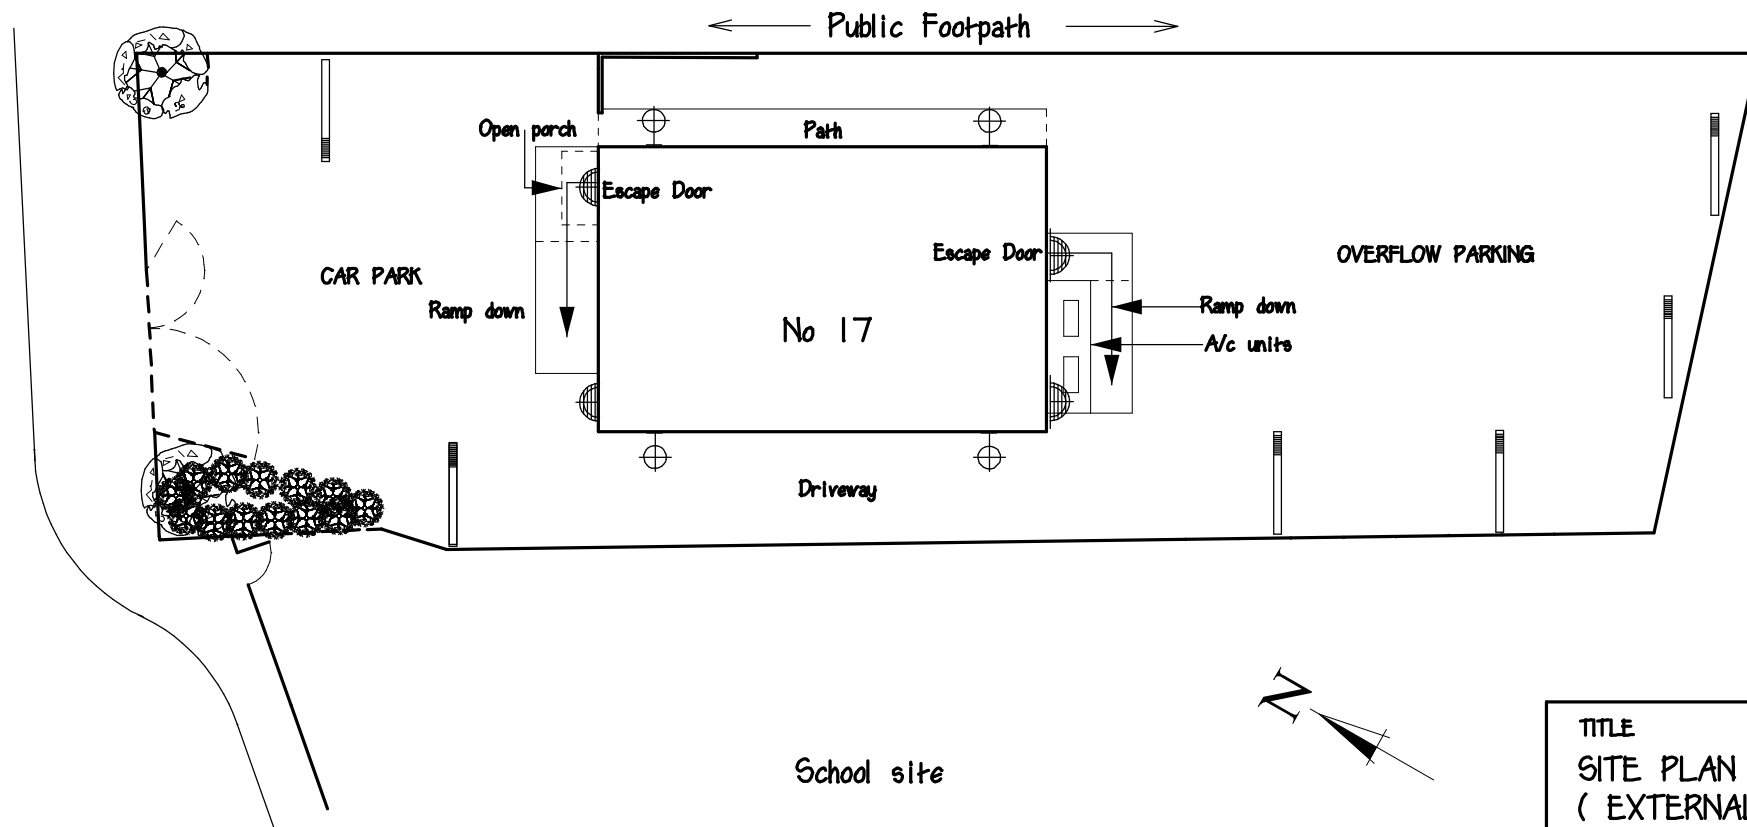

GENERAL NOTES

Under soffit bulkhead fitting

Louvred Eyelid bulkhead, also doubles as emergency exit lighting to escape doors

900mm high Root mounted Glecharge Bollard to perimeter of Car Park against fence. See adjacent detail.

To be read in conjunction with drawing No 12-07-GD-131-09 - Floor Plan with Fire Exits, Ramps and Air Conditioning details



TITLE
SITE PLAN
(EXTERNAL LIGHTING)

PROJECT
ELM GROVE SOUTH
GOSPEL HALL
17 ELM GROVE SOUTH
BARNHAM PO22 0HJ

CLIENT
CHALCRAFT GOSPEL HALL
TRUST

DRAWN
SCALE
DATE
DRAWING No
AMENDMENTS

R Hollands
1 : 200 @ A4
JUNE 2014
14-06-GD-131-10B
(A) Rear ramp amend
(B) Perimeter drain
hatching removed